


24

FLOOR PLAN SHOWING REAR OF DWELLING AND THE PROPOSAL

PLAN 1

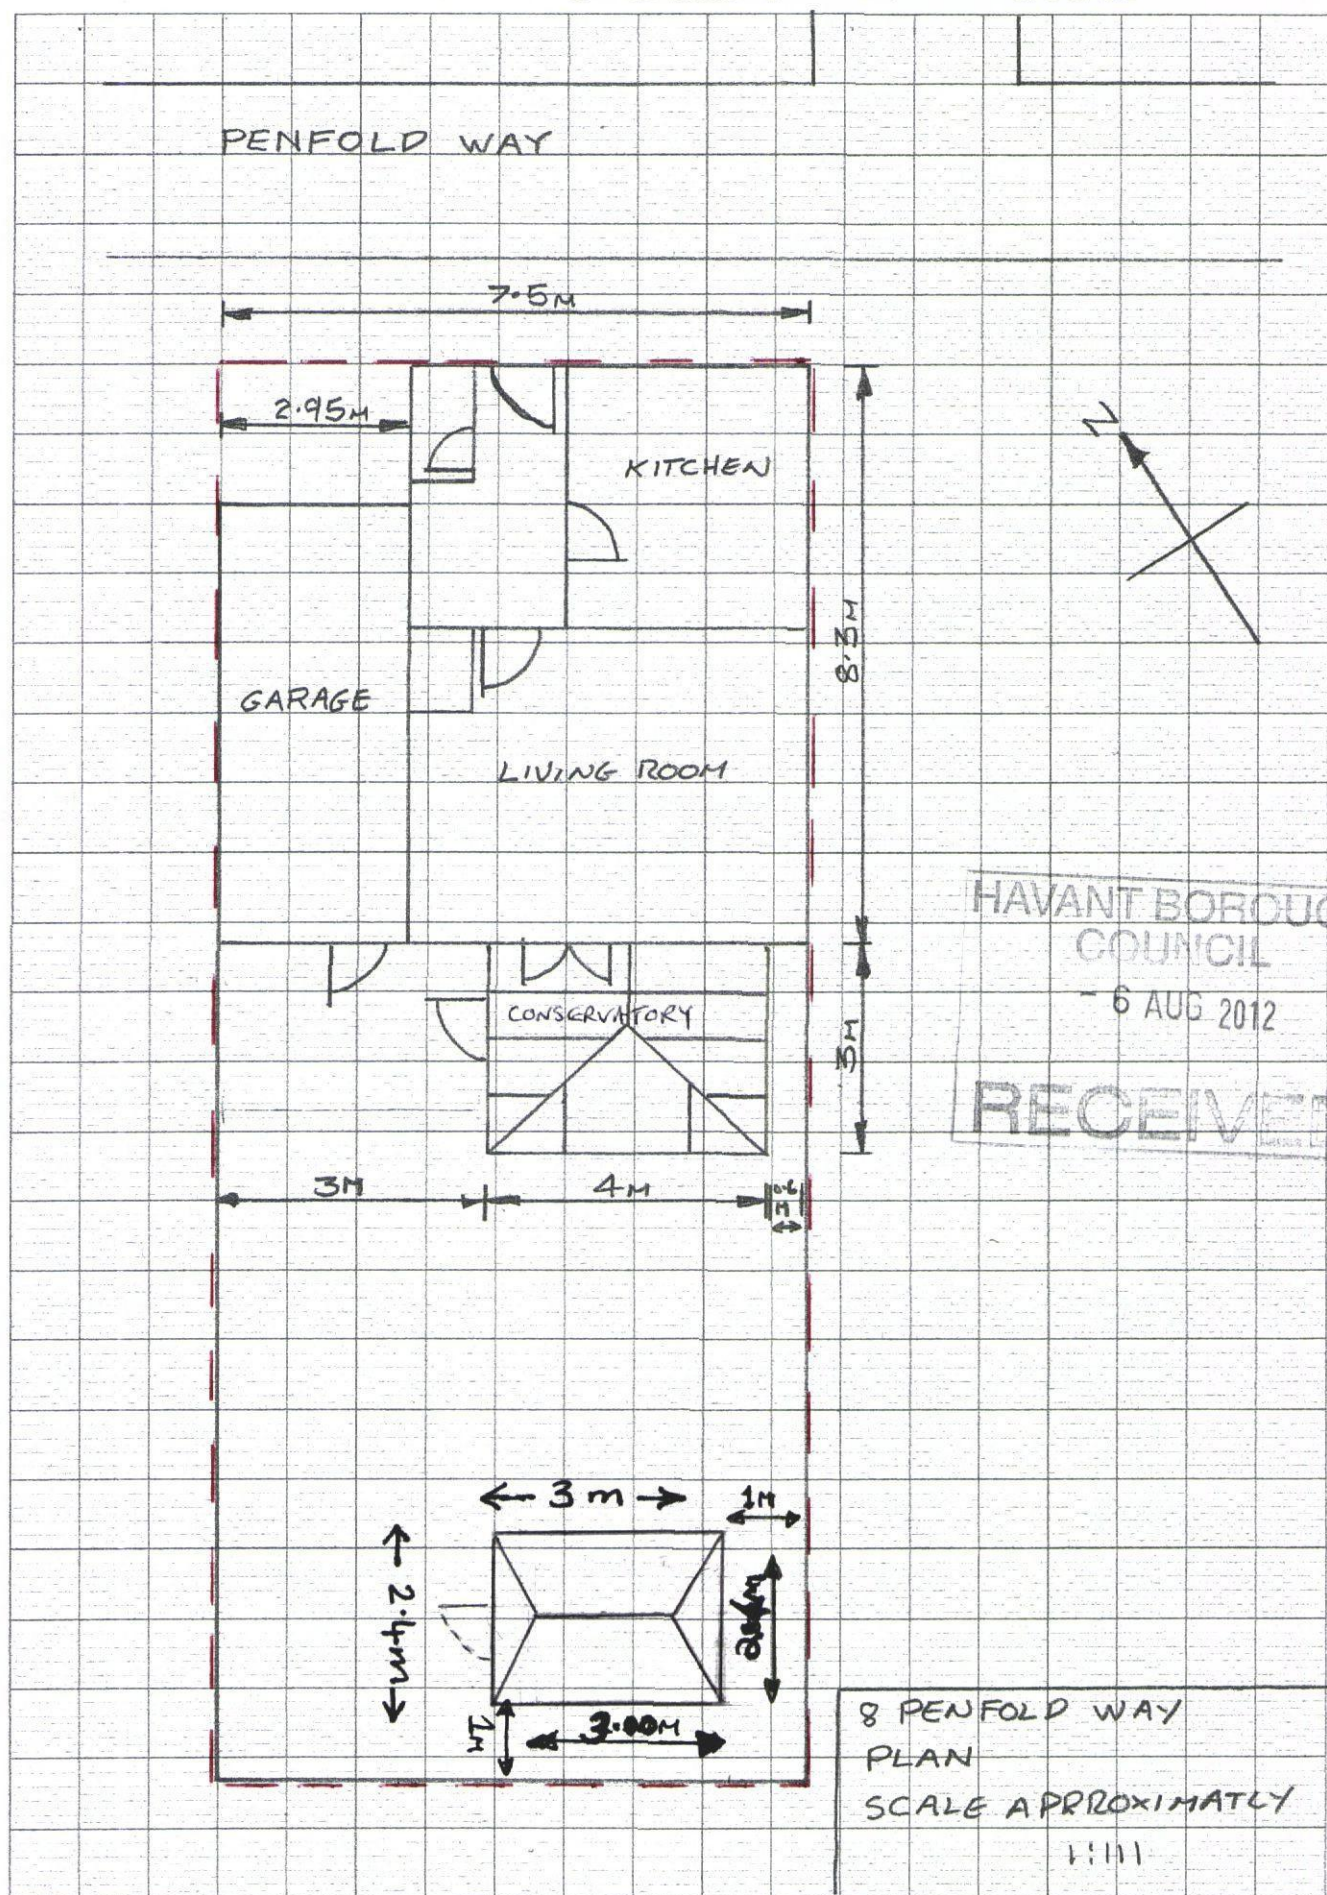

Free resources from www.mathsphere.co.uk

PROPOSAL FOR 8 PENFOLD WAY
HAVANT
PO9 4DF

↓
↓
QUARLEY ROAD HOUSES