





front

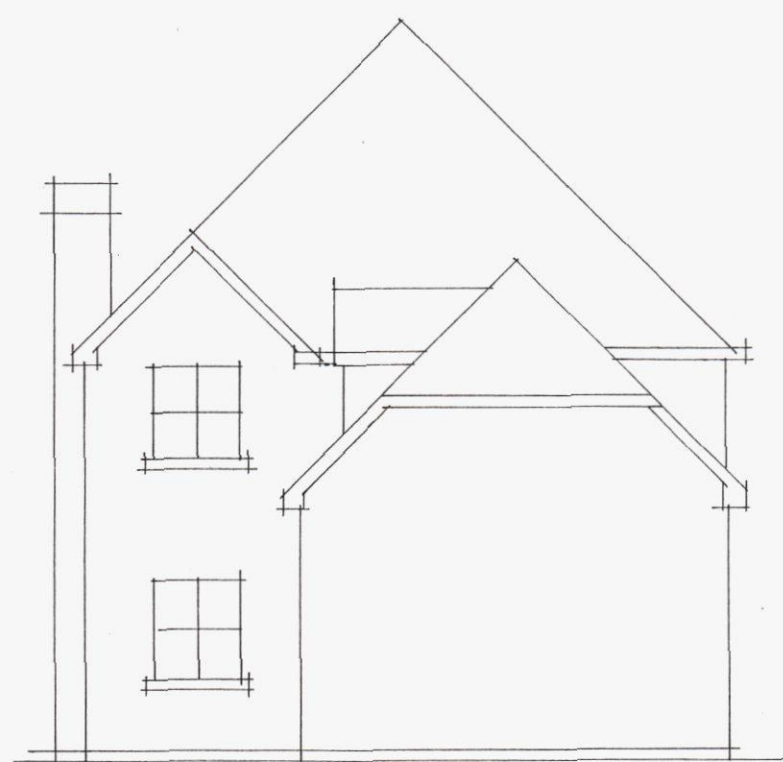


side



side

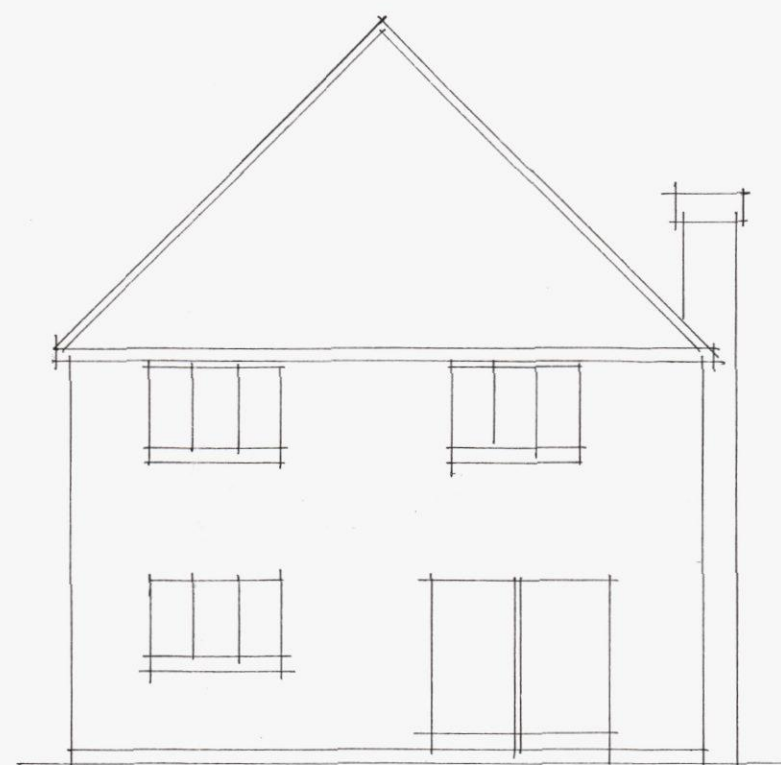

rear

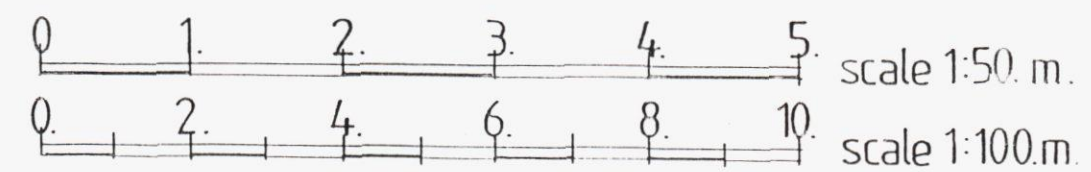

A	Date	Revision

© copyright

THORNS-YOUNG
ARCHITECTURAL

THORNS-YOUNG LTD
CHARTERED BUILDING CONSULTANTS
232 London Road, North End, Portsmouth PO2 9JQ
Tel: (023) 9267 2883 Fax: (023) 9266 3457
Website: www.thornsyoun.co.uk

Client

Mr & Mrs Moore

Job Title

2 Maplewood
Bedhampton

Drawing Title

Existing elevations

Scale 1:100

Date May 12

Drawn by RP

Drg. No.

5 036 · 12 · 4

Rev.