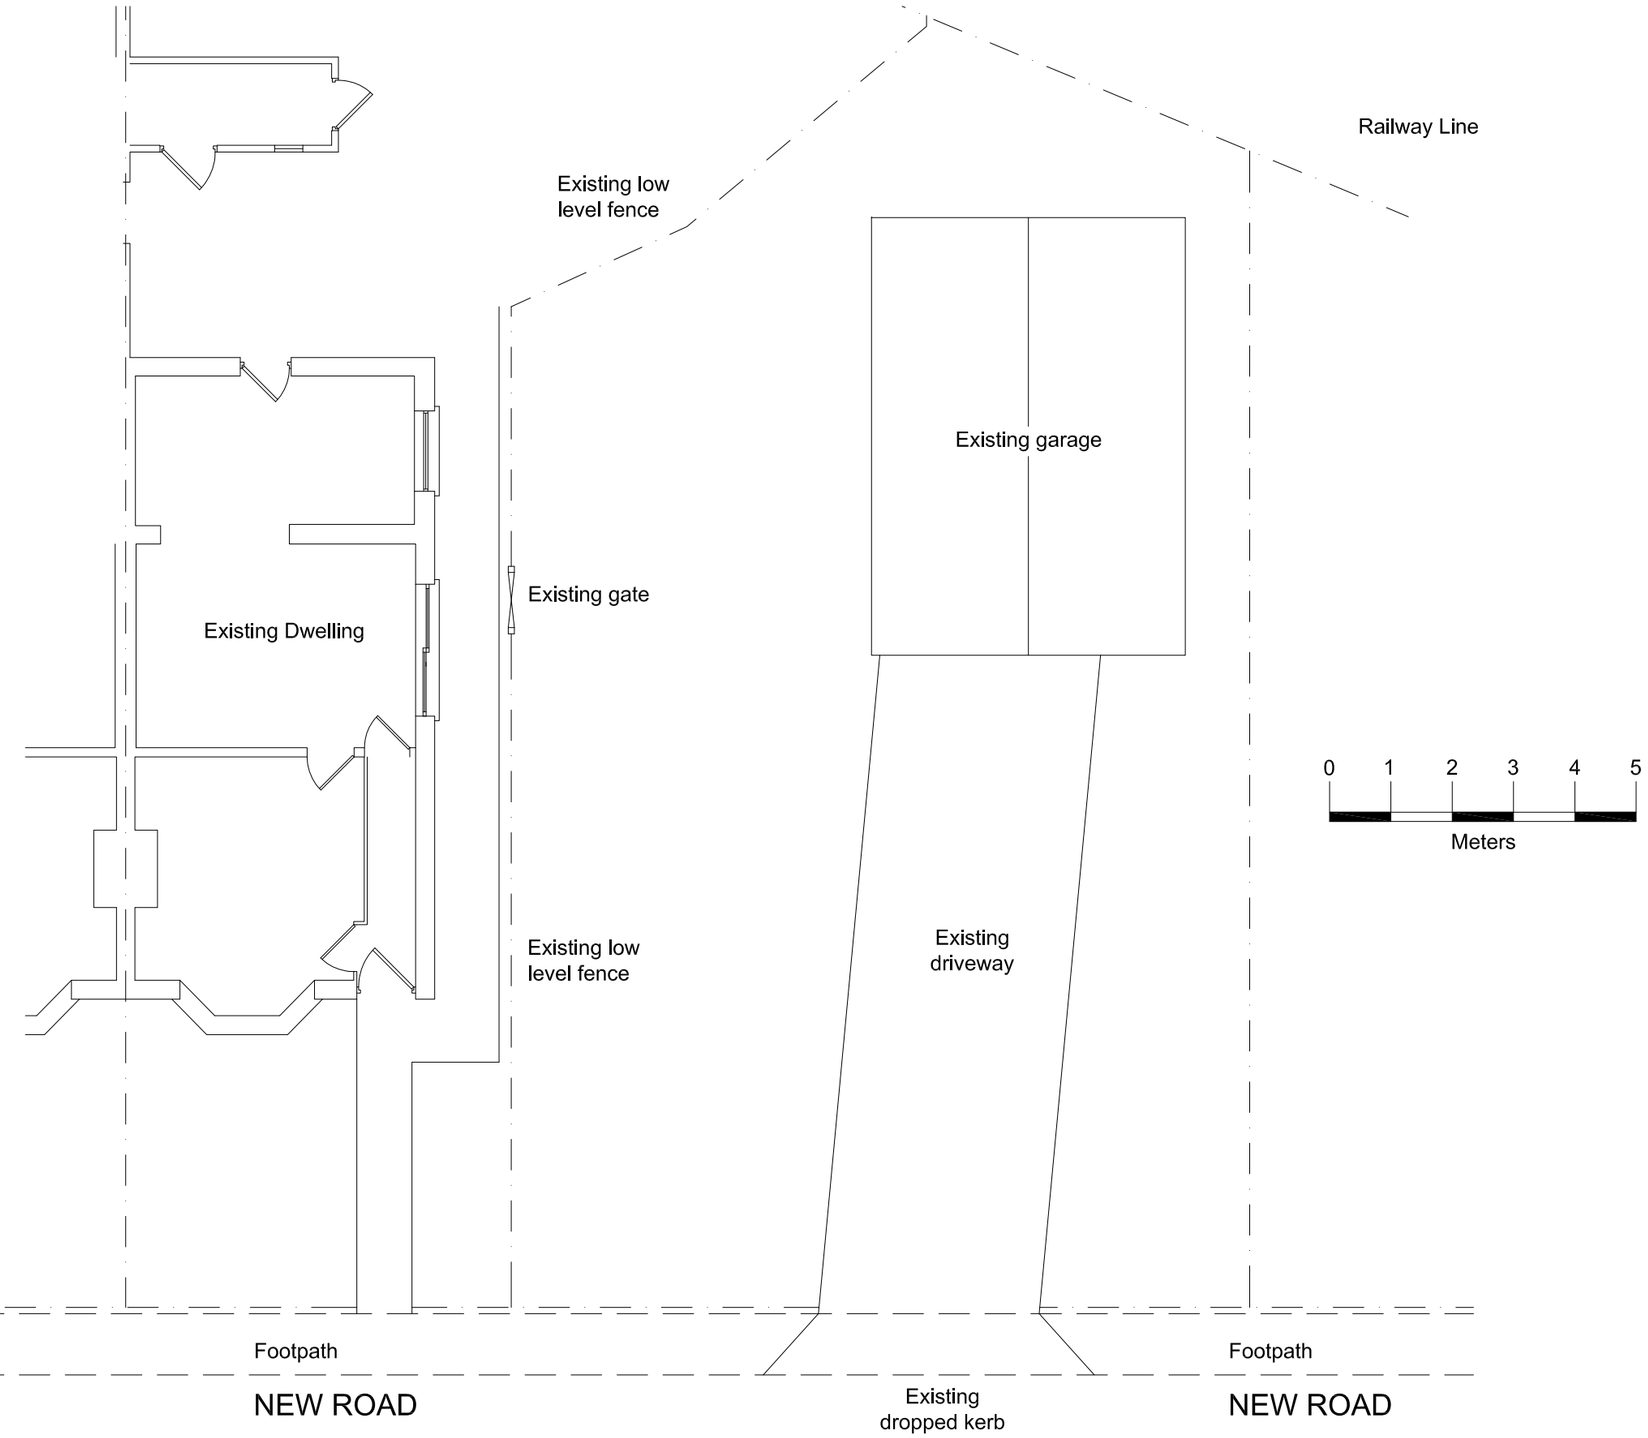

ACE DESIGNS
Architectural & Civil Engineering Design
143 Station Road, Liss, Hants. GU33 7AJ
Tel 01730 894988 Fax 01730 891165
e-mail:enquiries@acedesigns-ltd.co.uk
www.ace-designs.co.uk

Job Title
Proposed conversion and extension of existing garage to form home office and store

Drawing Title
Site Plan
as existing

Client
Mr G Robinson
2 New Road, Havant

Scale	Date	Designed
1:100 @ A3	Nov 2011	GG
Drawn	**Checked**	**Approved**
ED	GG	
Job No	**Drawing No**	**Rev**
111102	111102 / 02	