SUPERSEDED

Proposed Elevations Scale 1:100



South Elevation

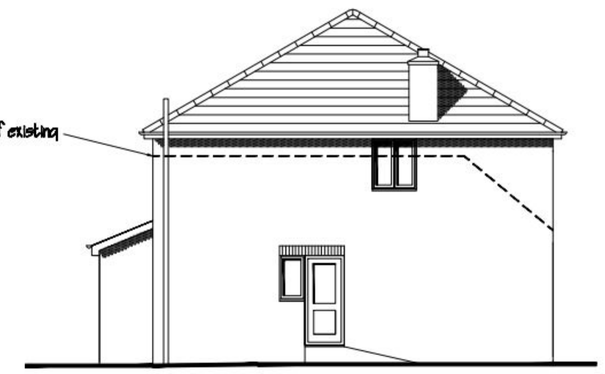

East Elevation

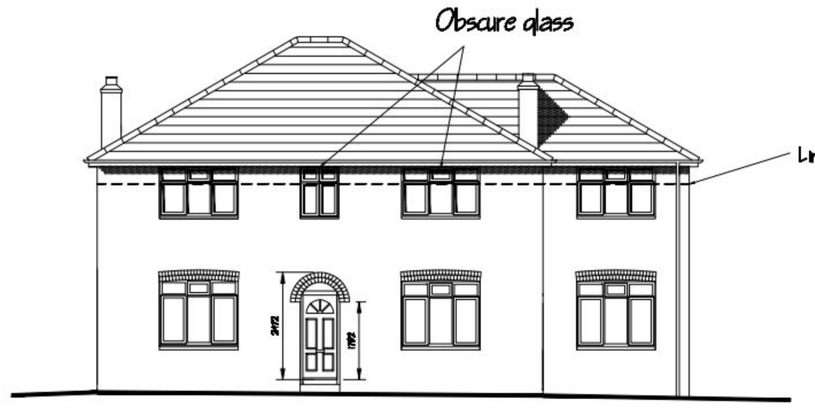

North Elevation

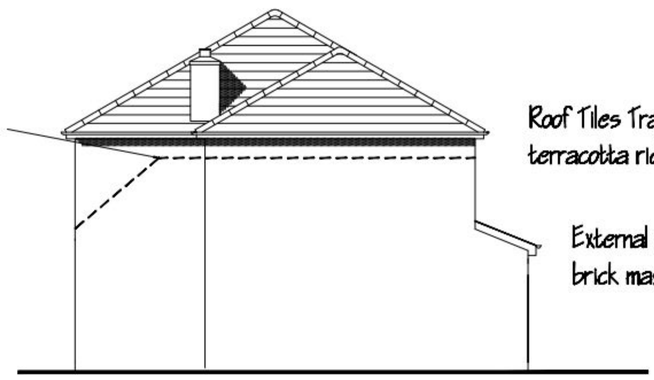

West Elevation

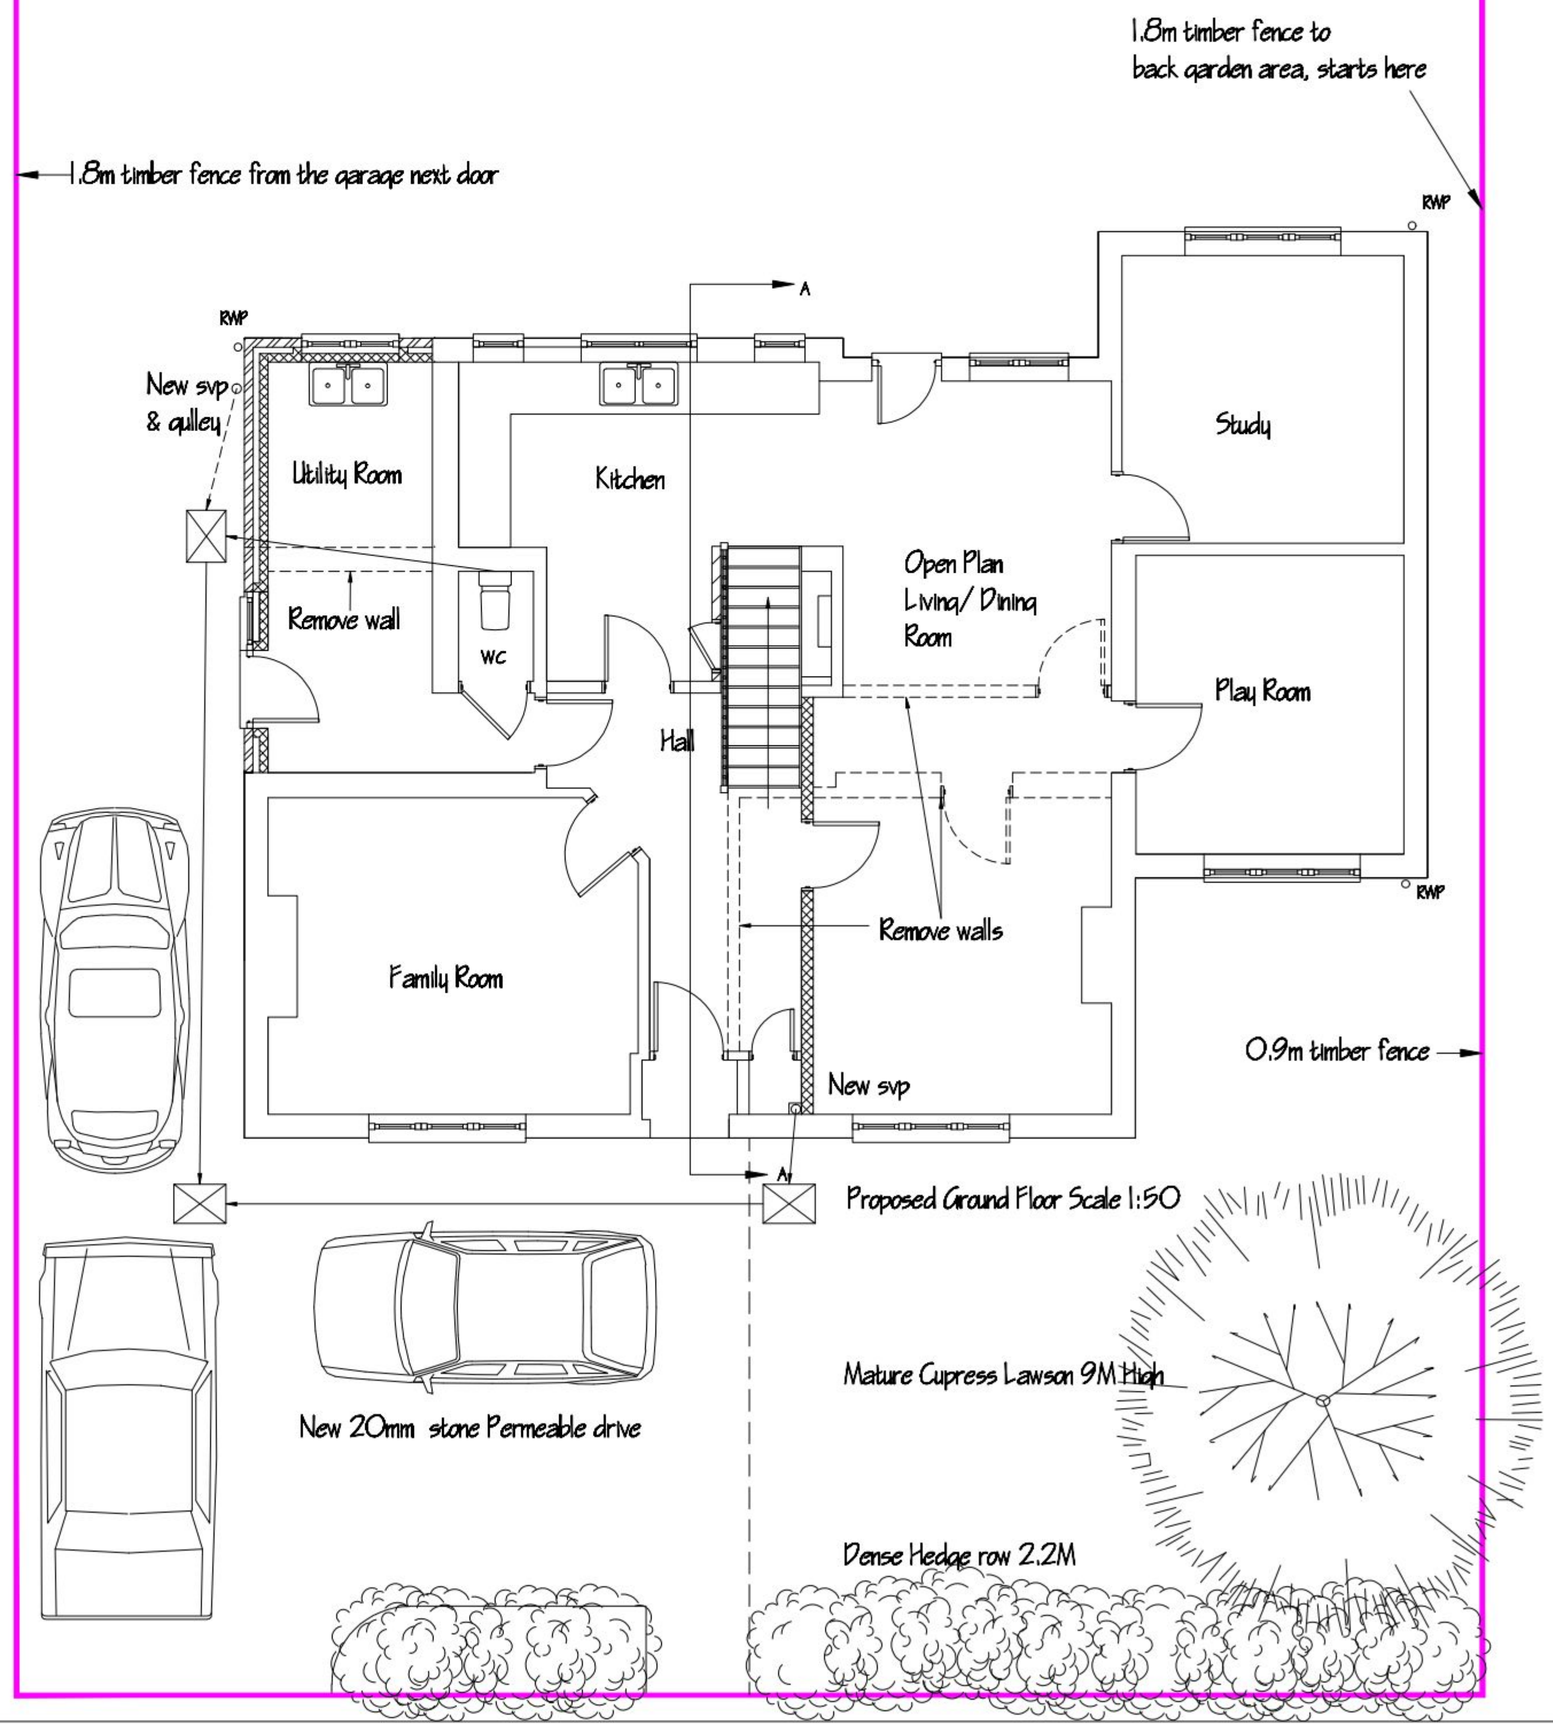

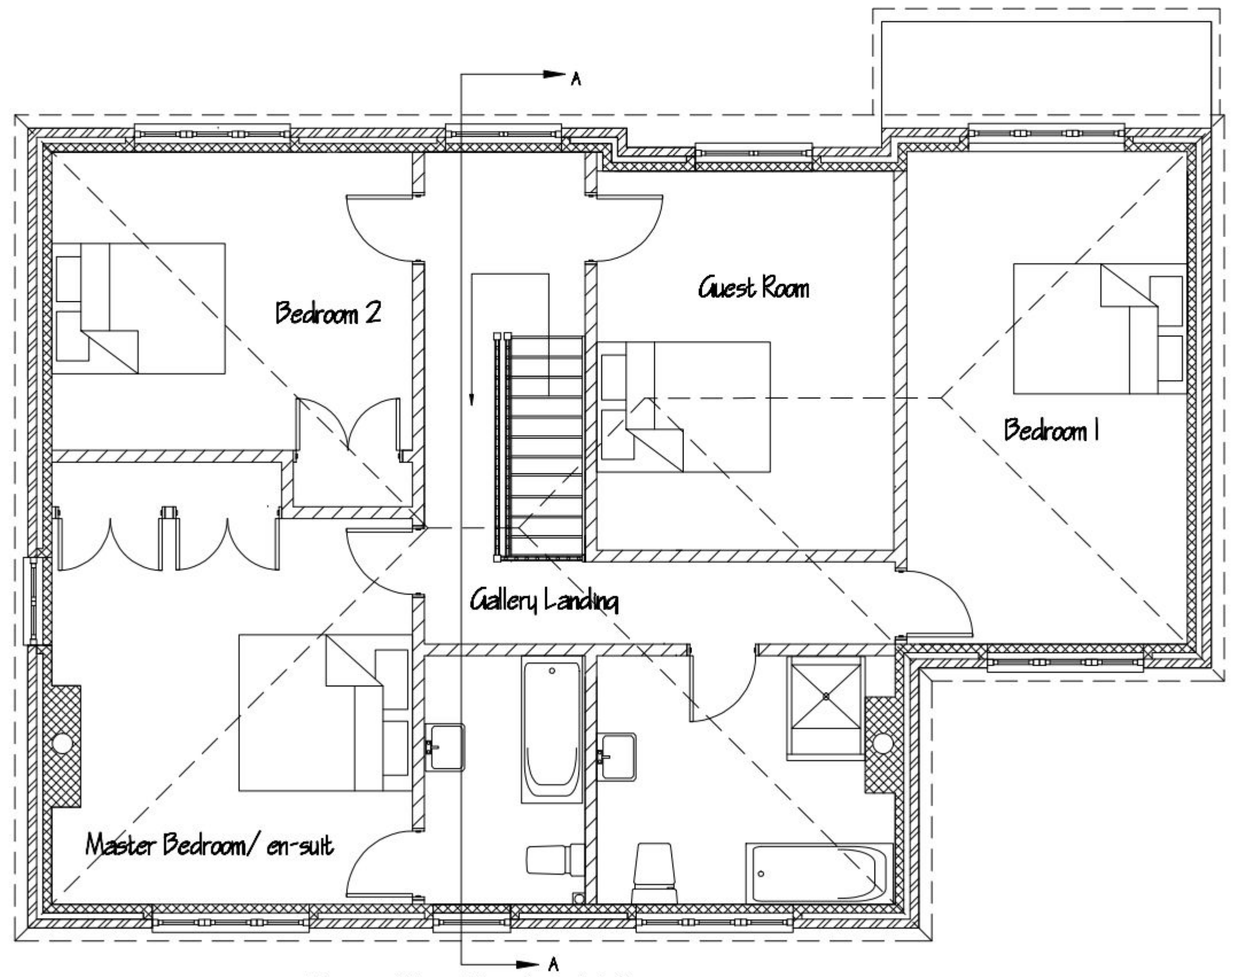

JPF Building & Surveying Jason Fricker 01489 589917 email-jpfbuilders@hotmail.co.uk	
Mr D Burt & Miss L Stevens No 1 Longwood Avenue Cowplain, PO8 8HX December 2010	
Proposed Floor plans, Elevation Paper sizeA1- Planning	
Drawing No DWG 02 Alterations & Additions Scale 1:50, :100	