EXISTING

PROPOSED

FRONT ELEVATION

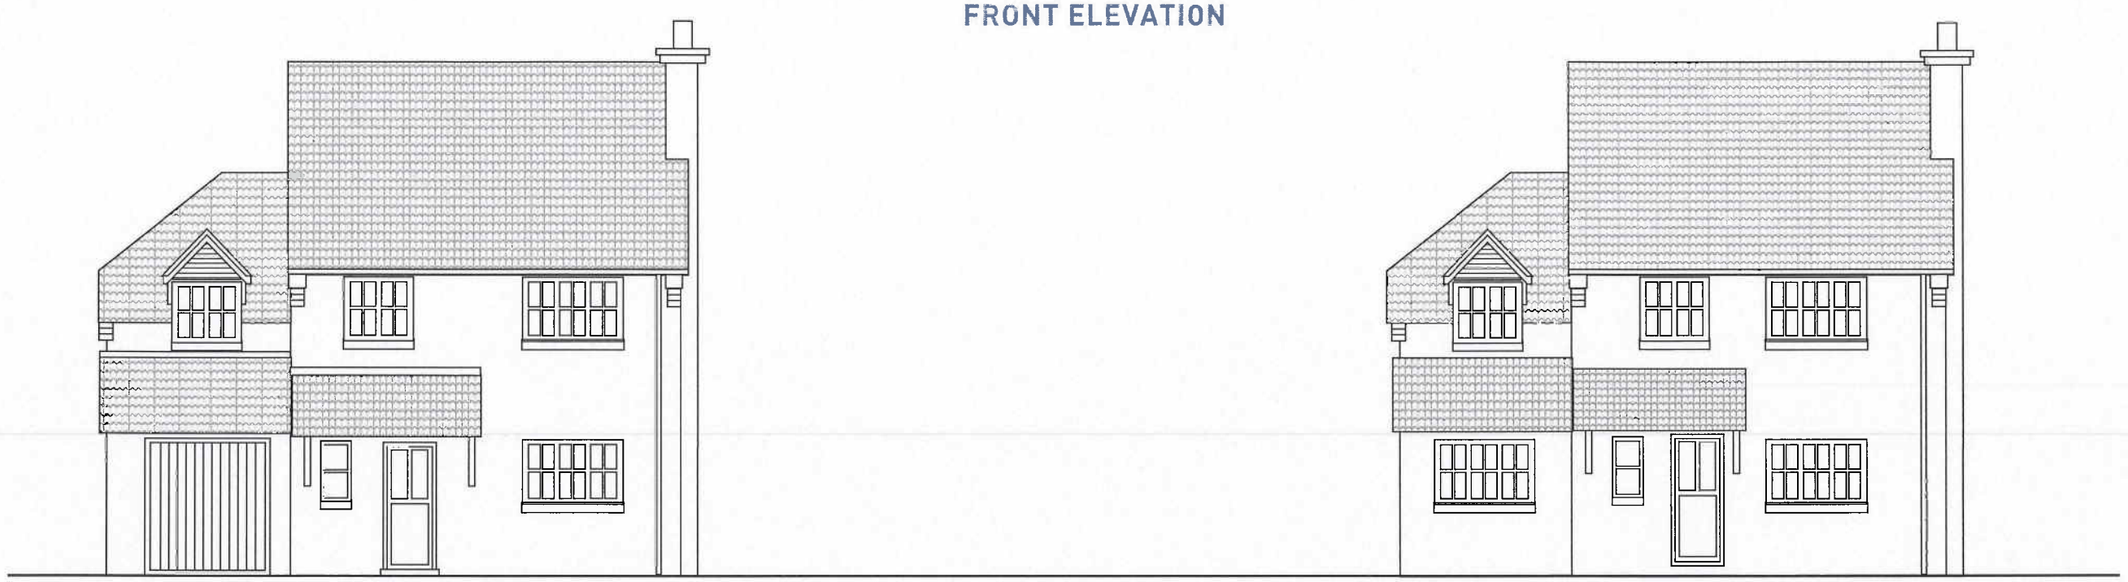

REAR ELEVATION

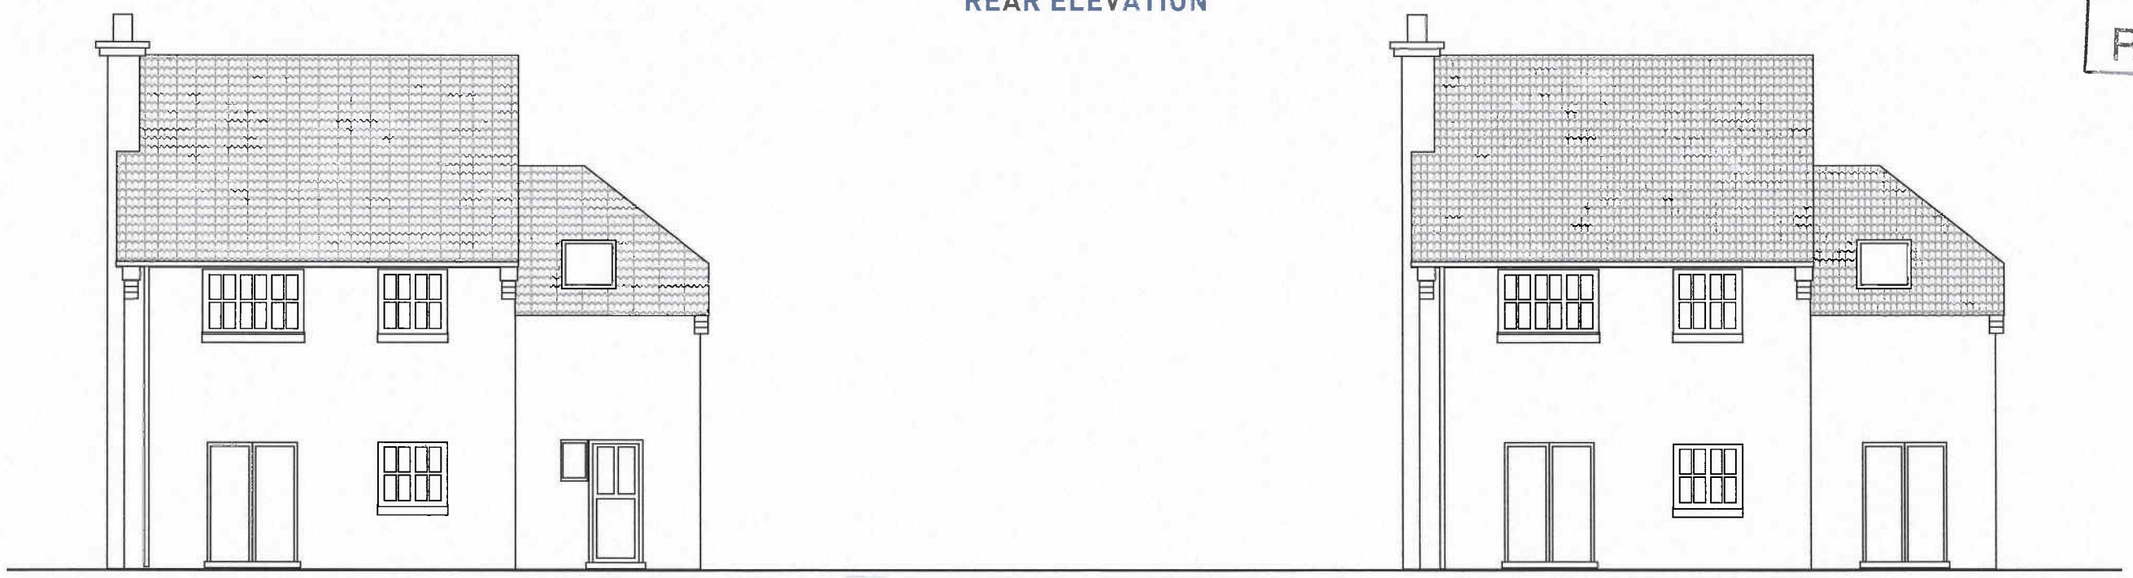

HAVANT BOROUGH COUNCIL
DEVELOPMENT CONTROL
29 FEB 2012
RECEIVED