


PERMIT

Drawing Depicting Existing & Proposed Floor Plans

HAVANT BOROUGH COUNCIL
DEVELOPMENT CONTROL
13 SEP 2011
RECEIVED

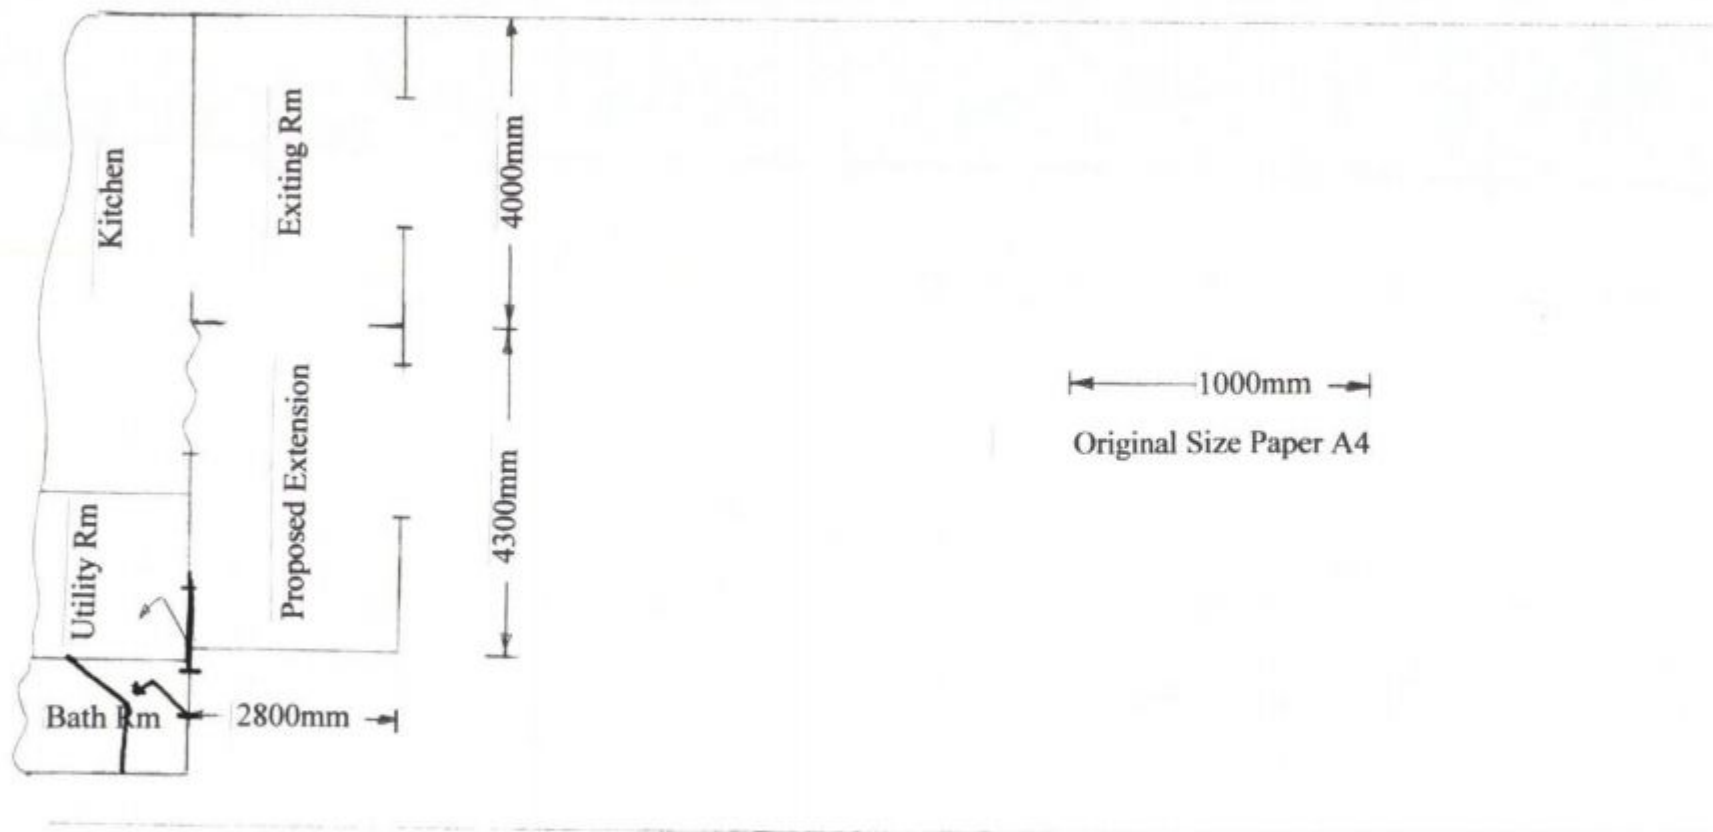

Planning Application:-

44 Burnside
Waterlooville
Hampshire
PO7 7QG

Application Reference:

APP/11/01384

Contact:

Michael Kelly

02392 241040

Date:

12th September 2011

Scale:

1 - 100