
MOTORCYCLE GARAGE AND GARDEN ROOM/STORE
4, ILEX WALK, HAYLING ISLAND, HANTS.
RETROSPECTIVE AMENDMENT TO APPROVED PLAN 97/62492
FOR MR & MRS N.D. THOMPSON.

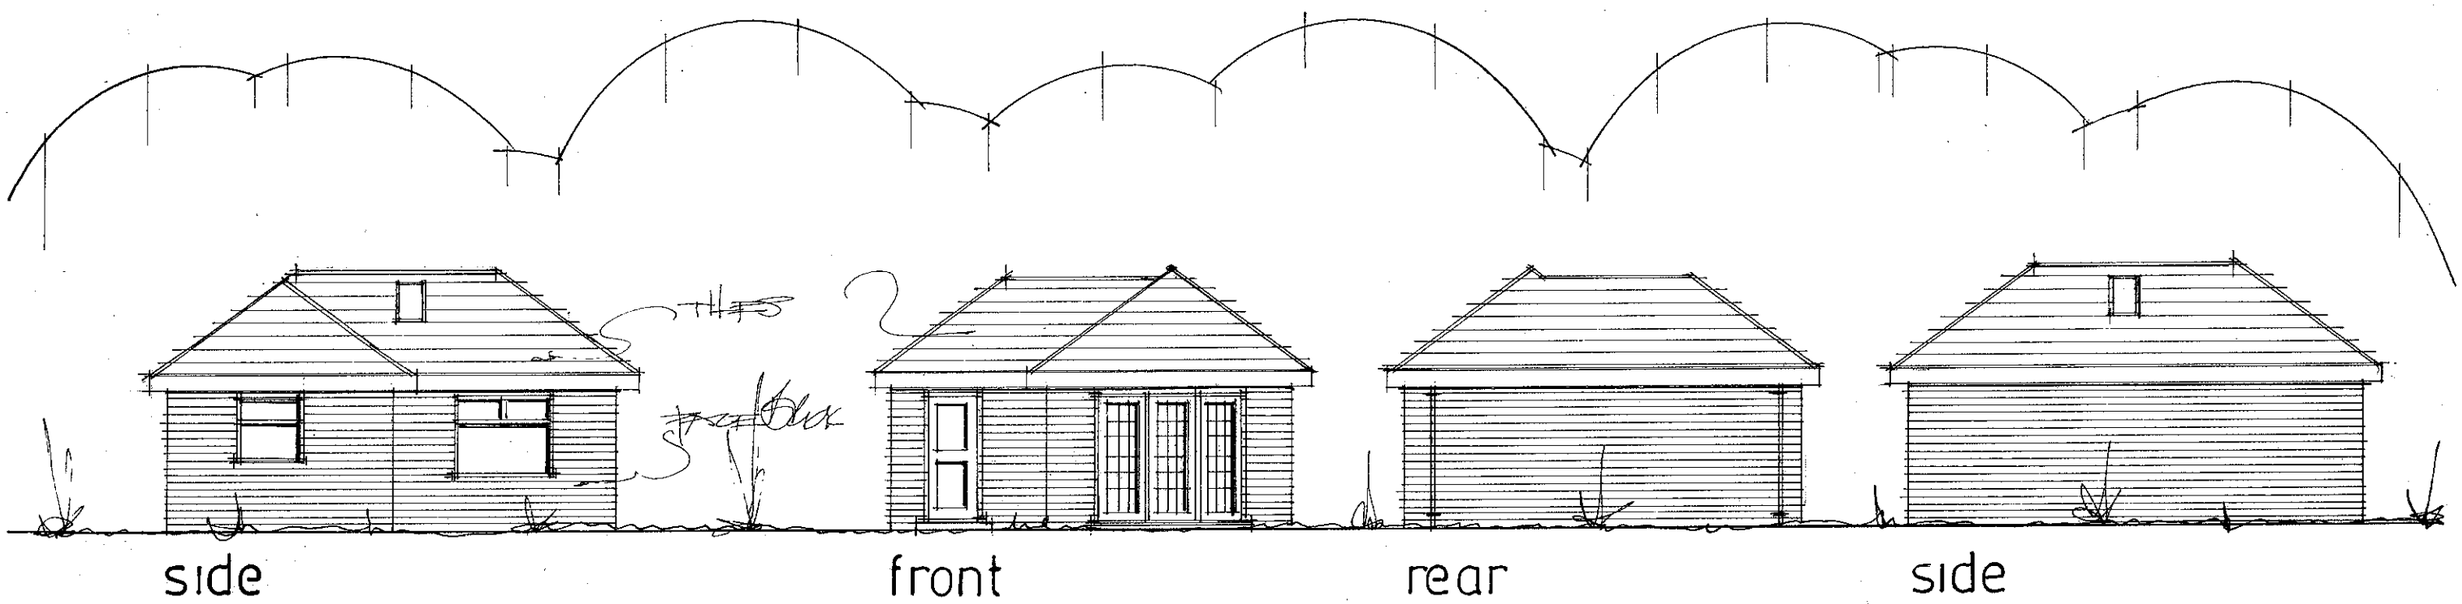

ELEVATIONS

date nov 2011
scale 1:100

planning only

PETER J. WALKER MRICS
CHARTERED SURVEYOR
182 SEAFRONT, HAYLING ISLAND, HANTS
PO11 9 AN

TEL: 02392 467571