


HAVANT BOROUGH
COUNCIL

08 AUG 2011

RECEIVED

APPROVED

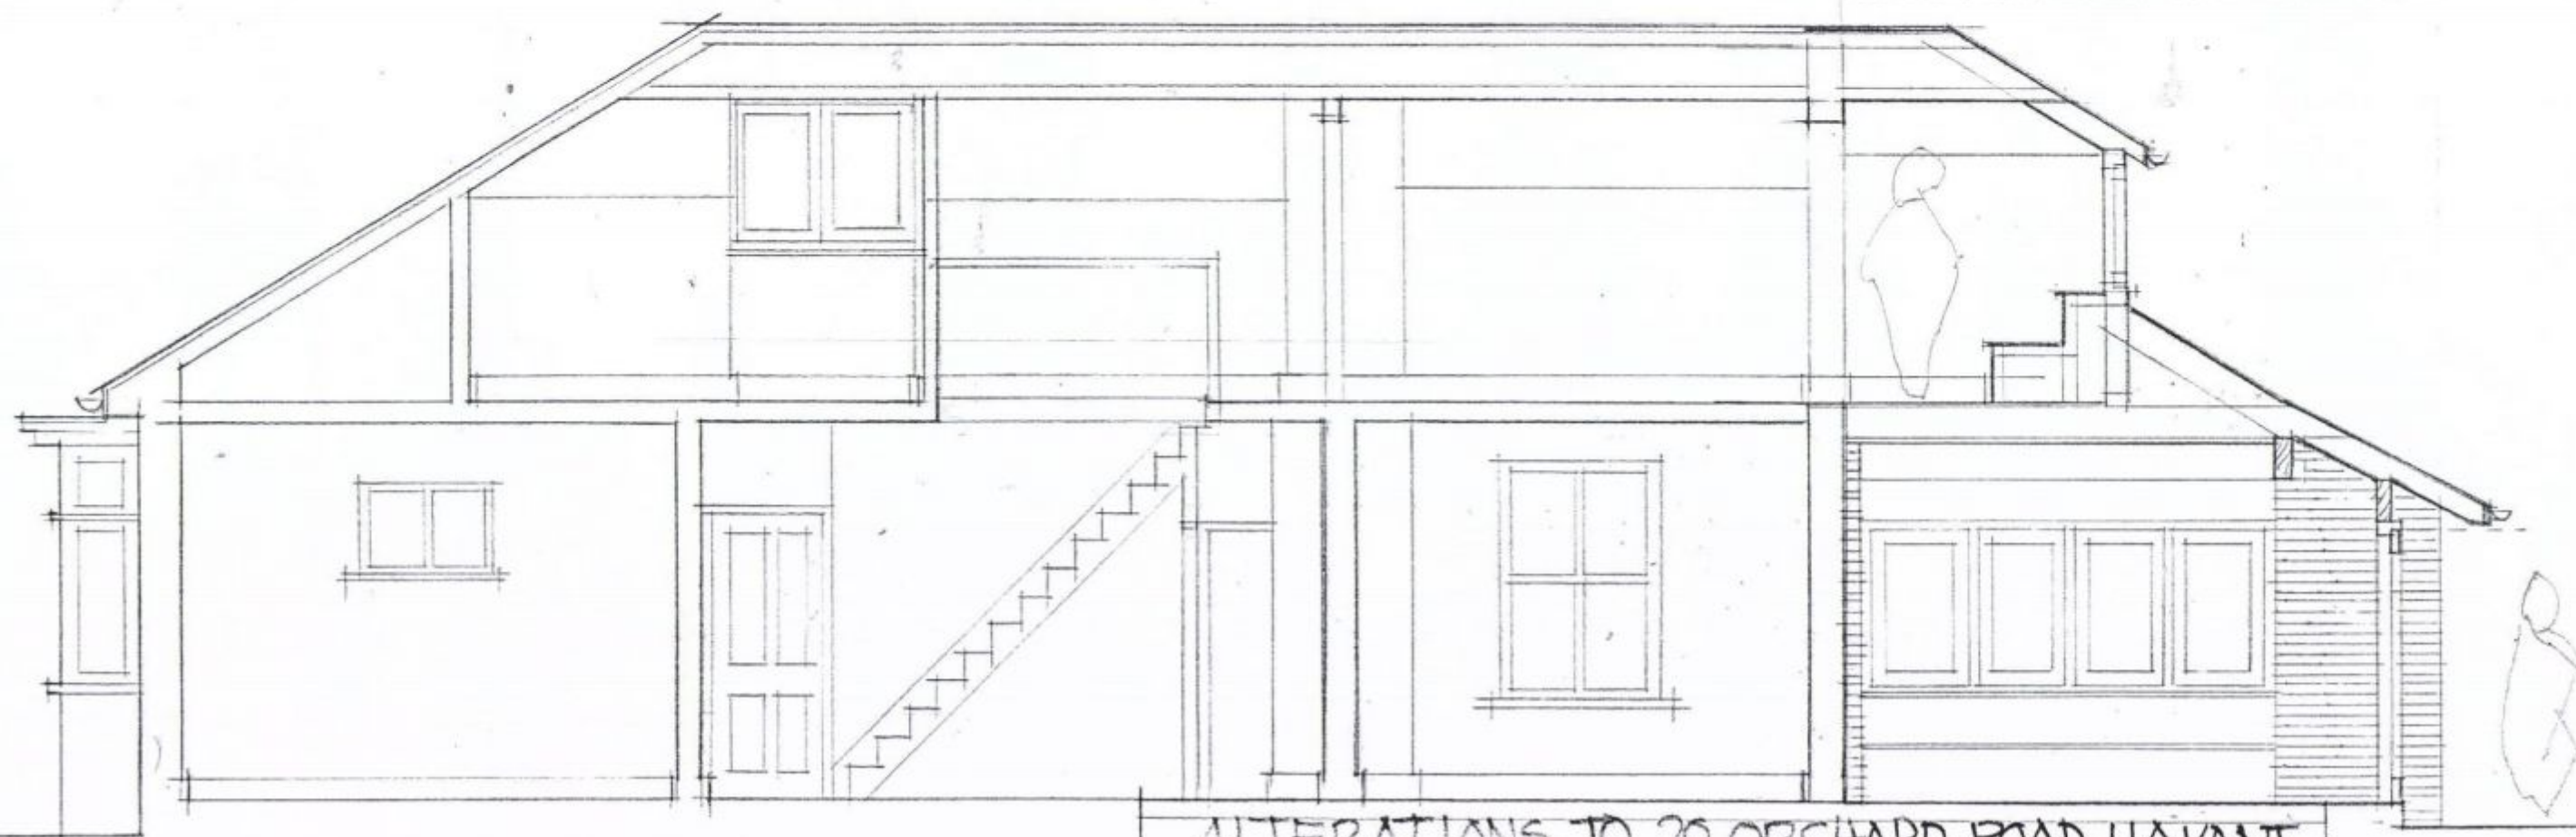

ALTERATIONS TO 20 ORCHARD ROAD HAVANT
LONG SECTIONS AS PROPOSED

SCALE 1:50 | DATE MAY 2011 | DWG NO AP007/