



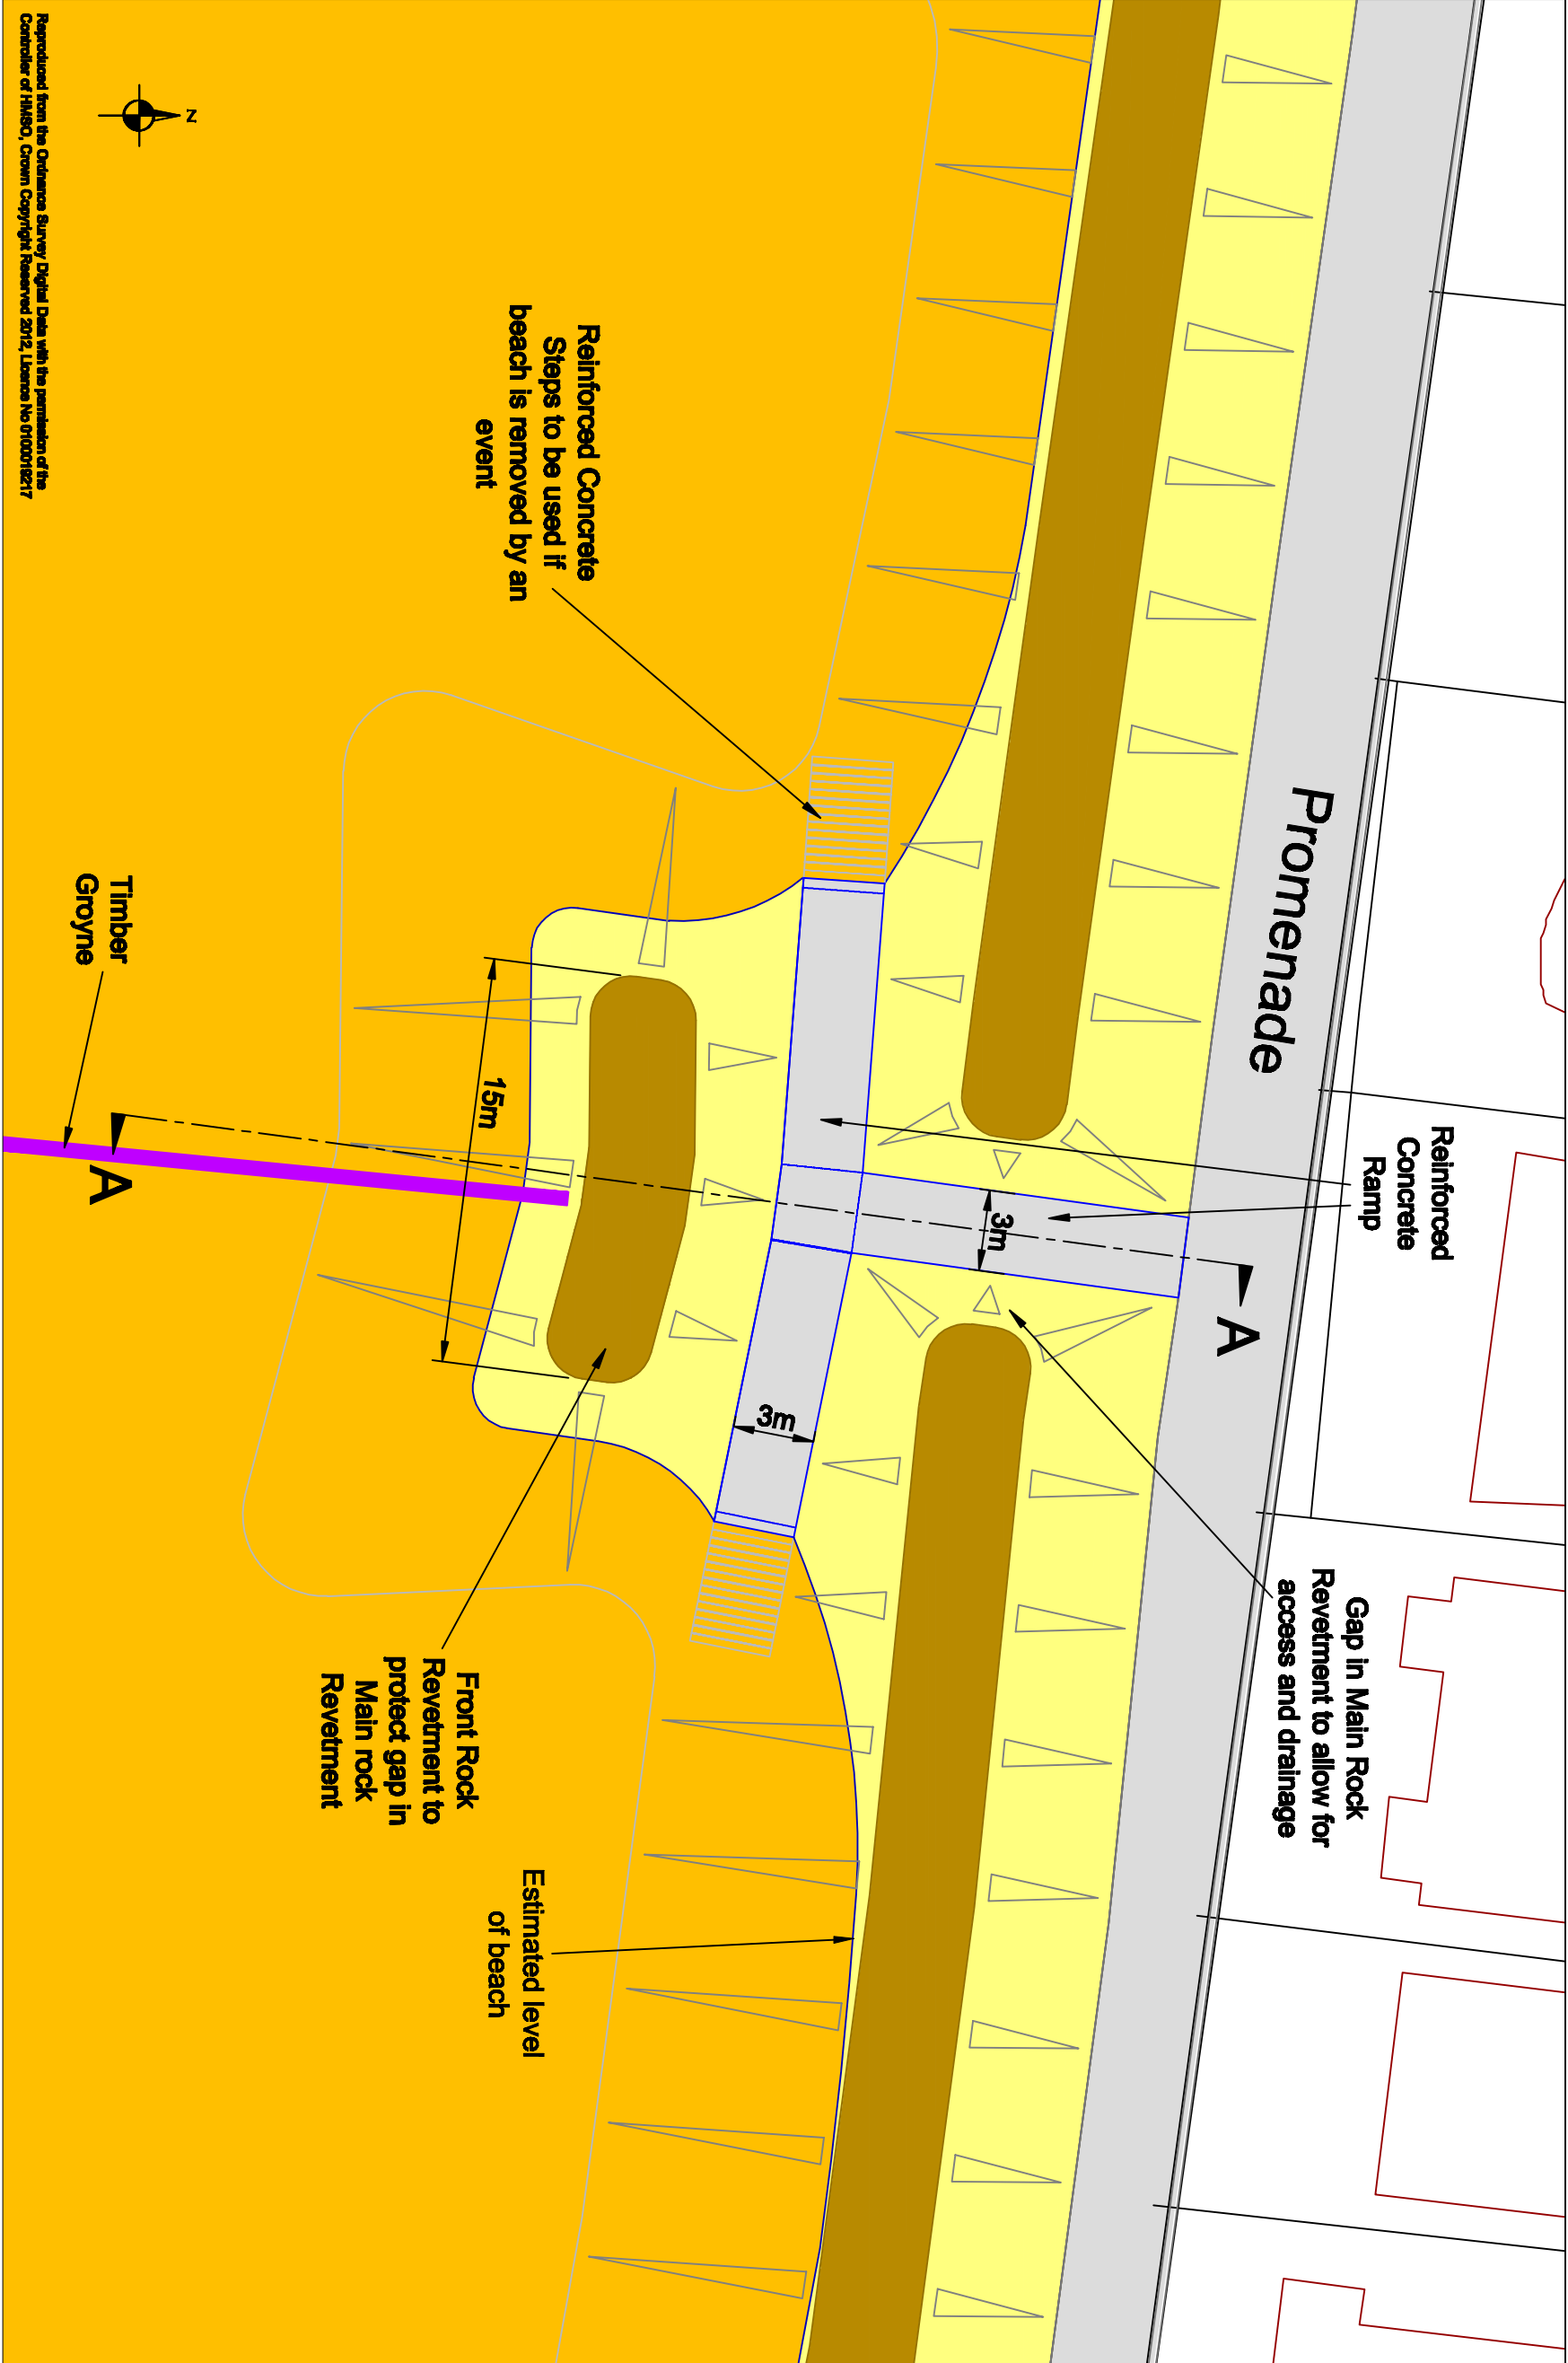

PLAN VIEW OF ACCESS DRAIN POINT
SCALE 1:250

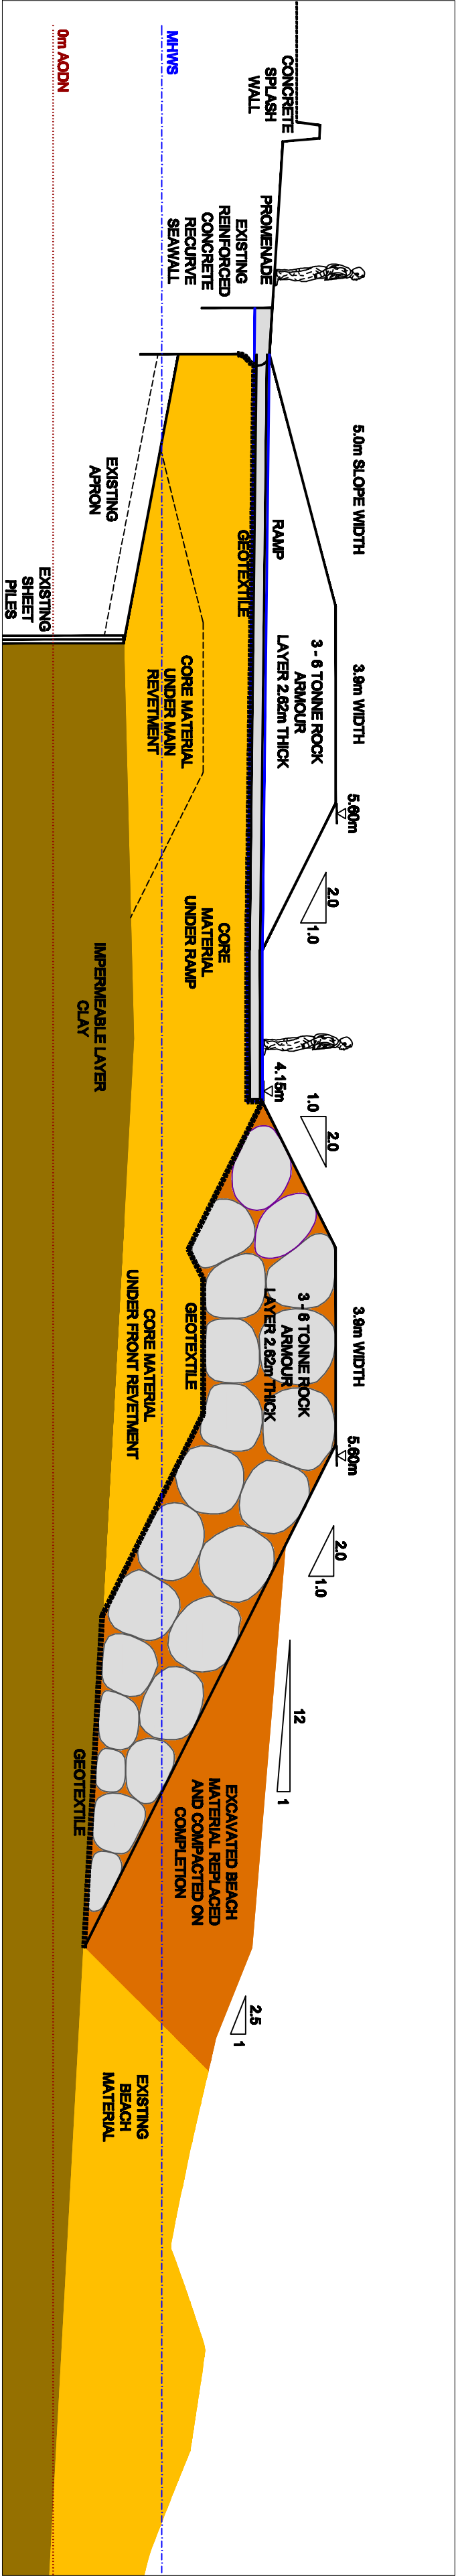

CROSS SECTION A - A
SCALE 1:100