


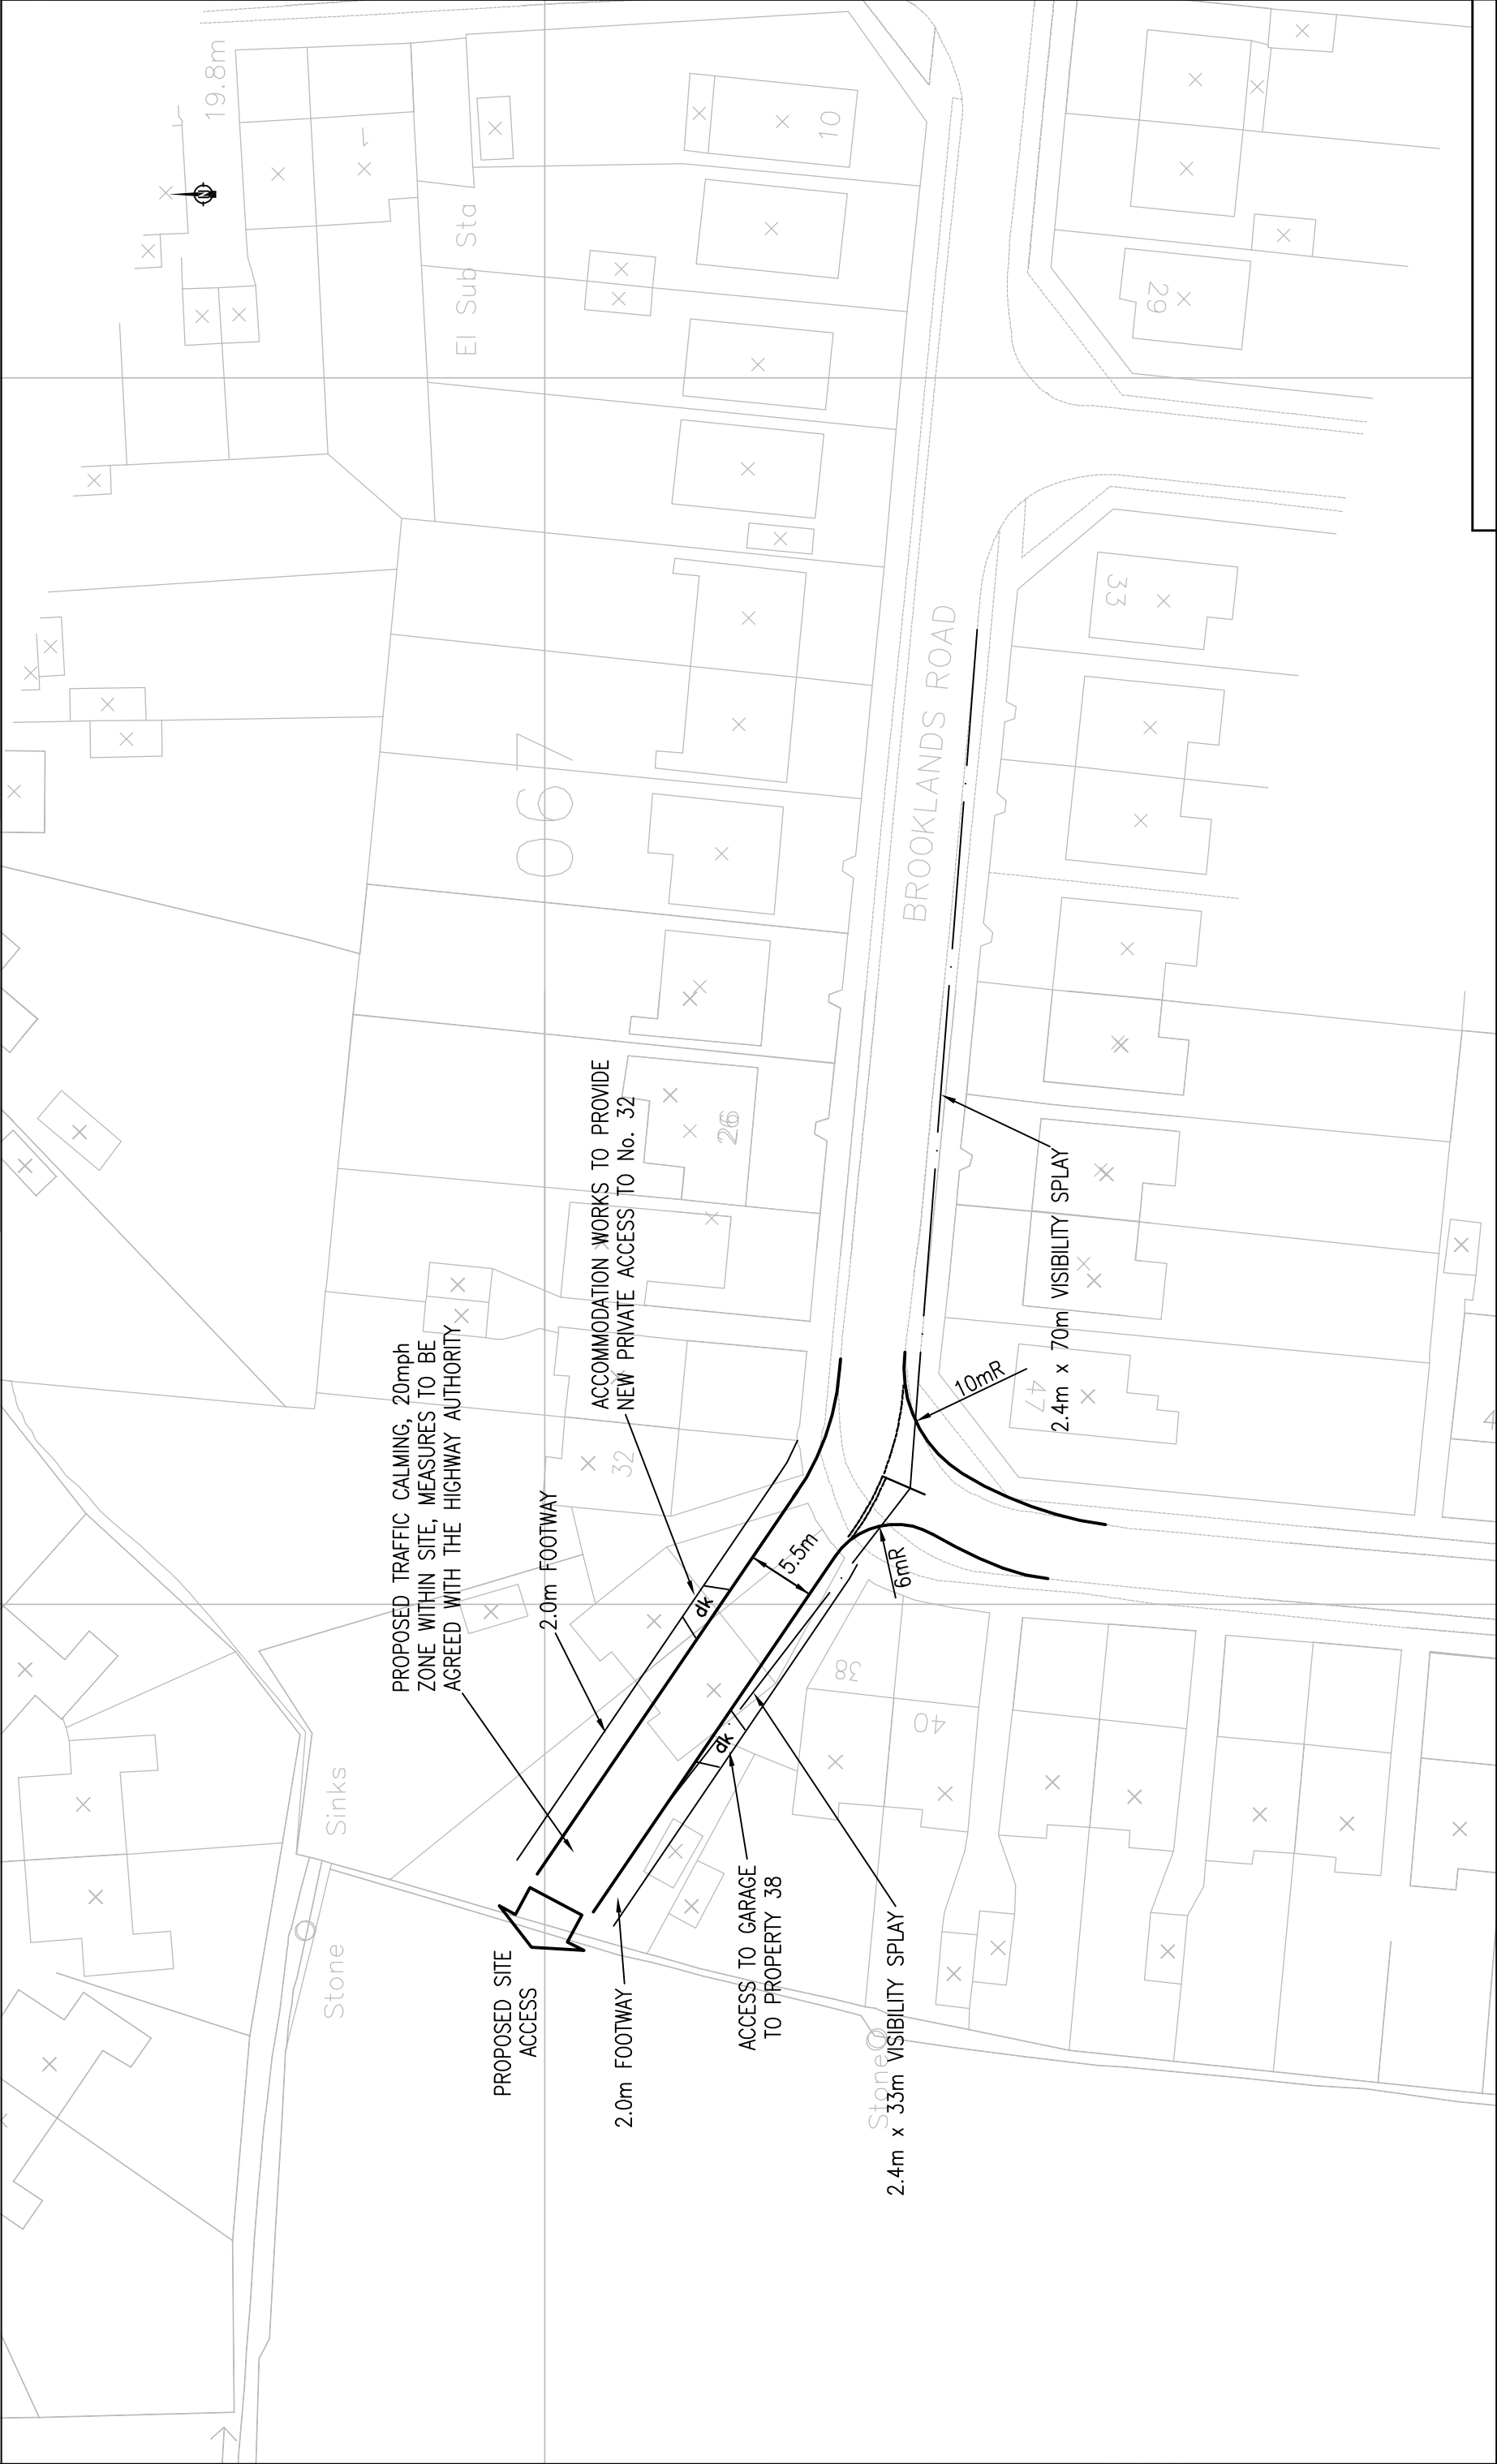

Stuart Michael Associates Ltd
Coombe House, Coombe Square, Thatcham, Berkshire RG19 4JF
T: 01635 867 711 **e:** mail@stuartmichael.co.uk
F: 01635 861 715 **w:** www.stuartmichael.co.uk

CRAYFERN HOMES

JOB TITLE

BROOKLANDS ROAD,
BEDHAMPTON

DRAWING TITLE

CONCEPT ACCESS ARRANGEMENTS

Rev	Description	Drn	Chk	Date
REVISIONS				
Preliminary	Approval	Tender	Const.	
DRAWING STATUS				
DATE	FEB '10	JGP	DLW	
ISSUE CHECKBOX				
DRAWING No.	3356.006	REV	B	SCALE 1:500 @ A3
© This drawing is the copyright of Stuart Michael Associates Limited. It may not be reproduced or amended without the written approval of Stuart Michael Associates				