


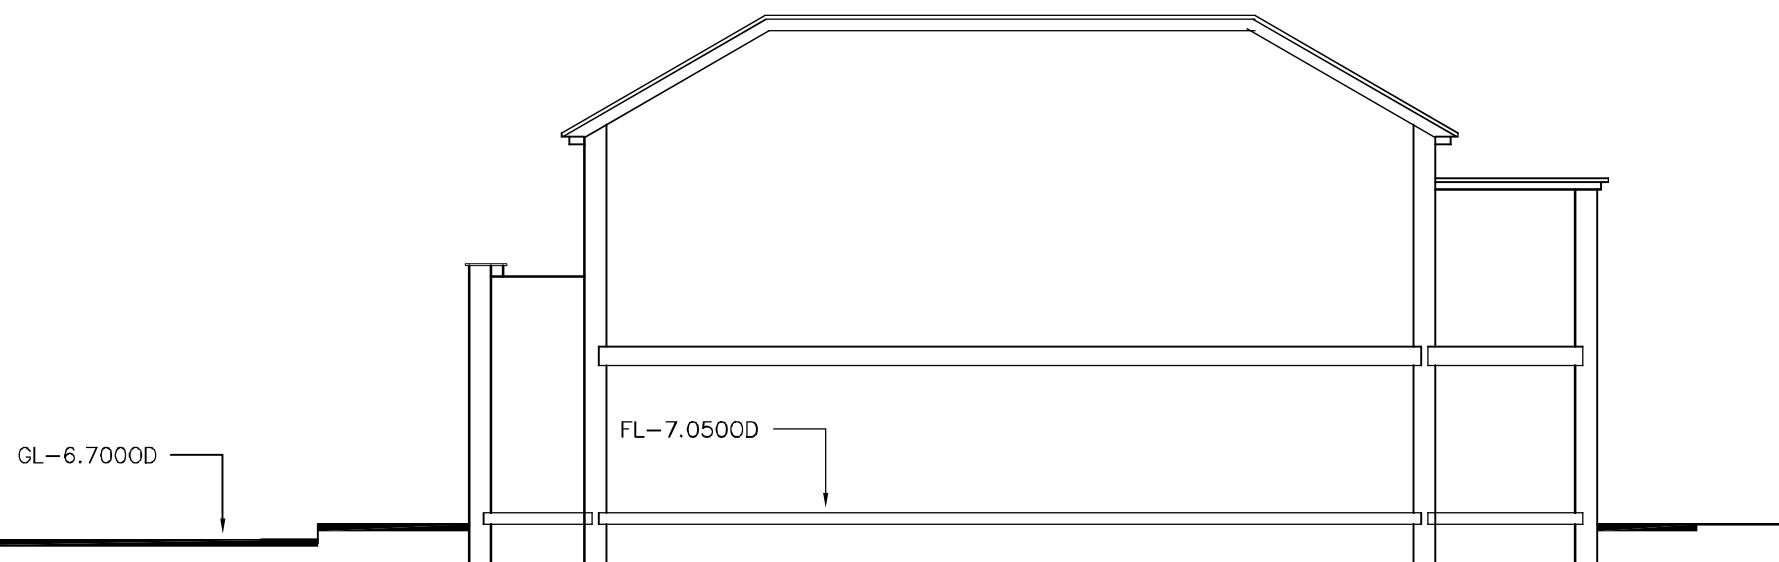

SECTION




WEST



EAST

Block door
= window

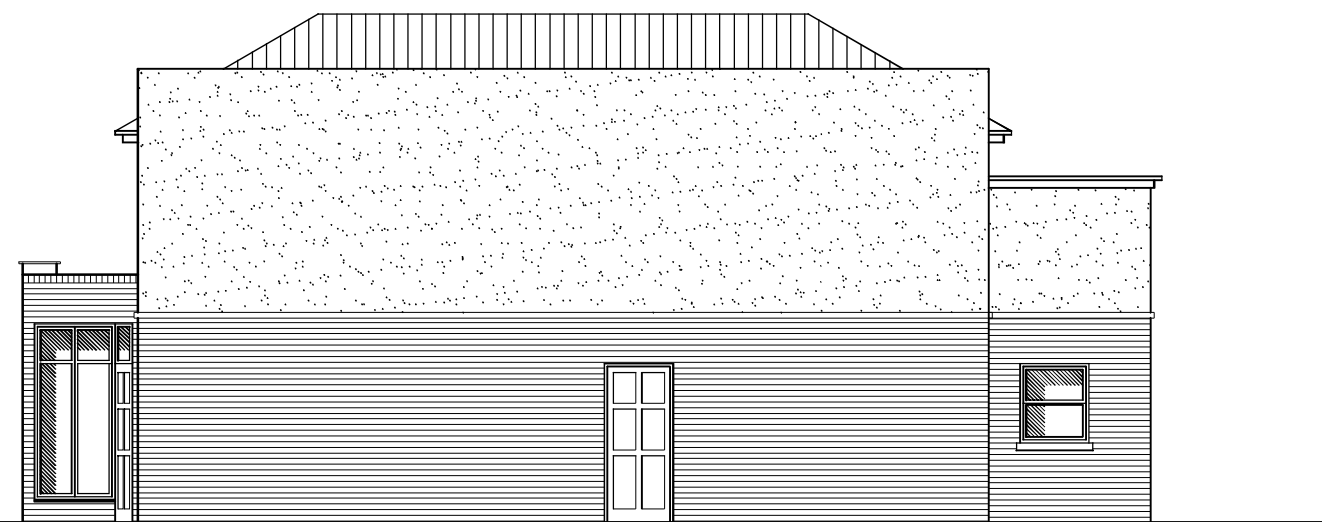

NORTH

New side
entrance door

137 Elm Grove
Hayling Island

PROPOSED
ELEVATIONS &
SECTION

Martin Critchley
Chartered Architect
7 North Street
Havant, Hampshire, PO9 1PW
023 92 474 919
critchleyarchitect@hotmail.com

Scale A1 = 1:50, A3 = 1:100
Drawn MHC
Date 11/02/10

Revisions

A. Minor Amendments. 19/06/13
B.
C.

0949-402^A

metres

10

20

30