
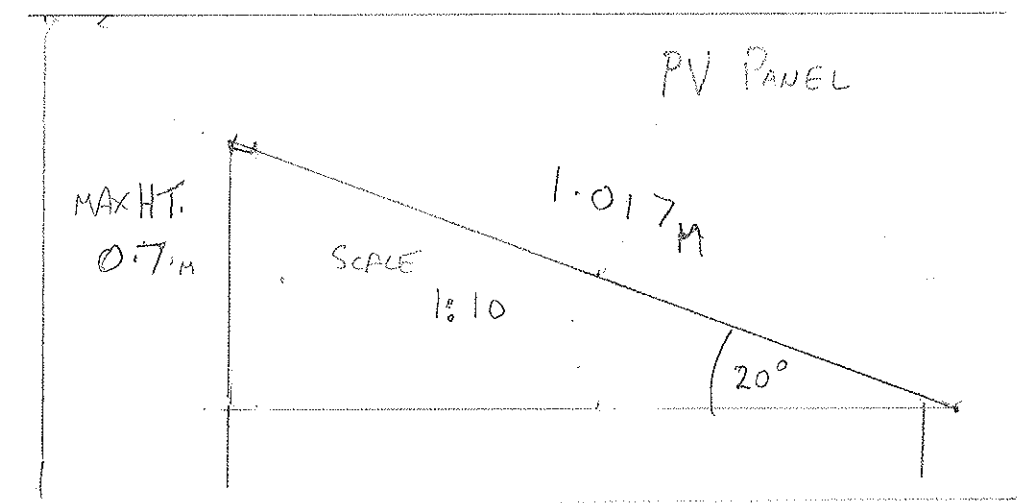
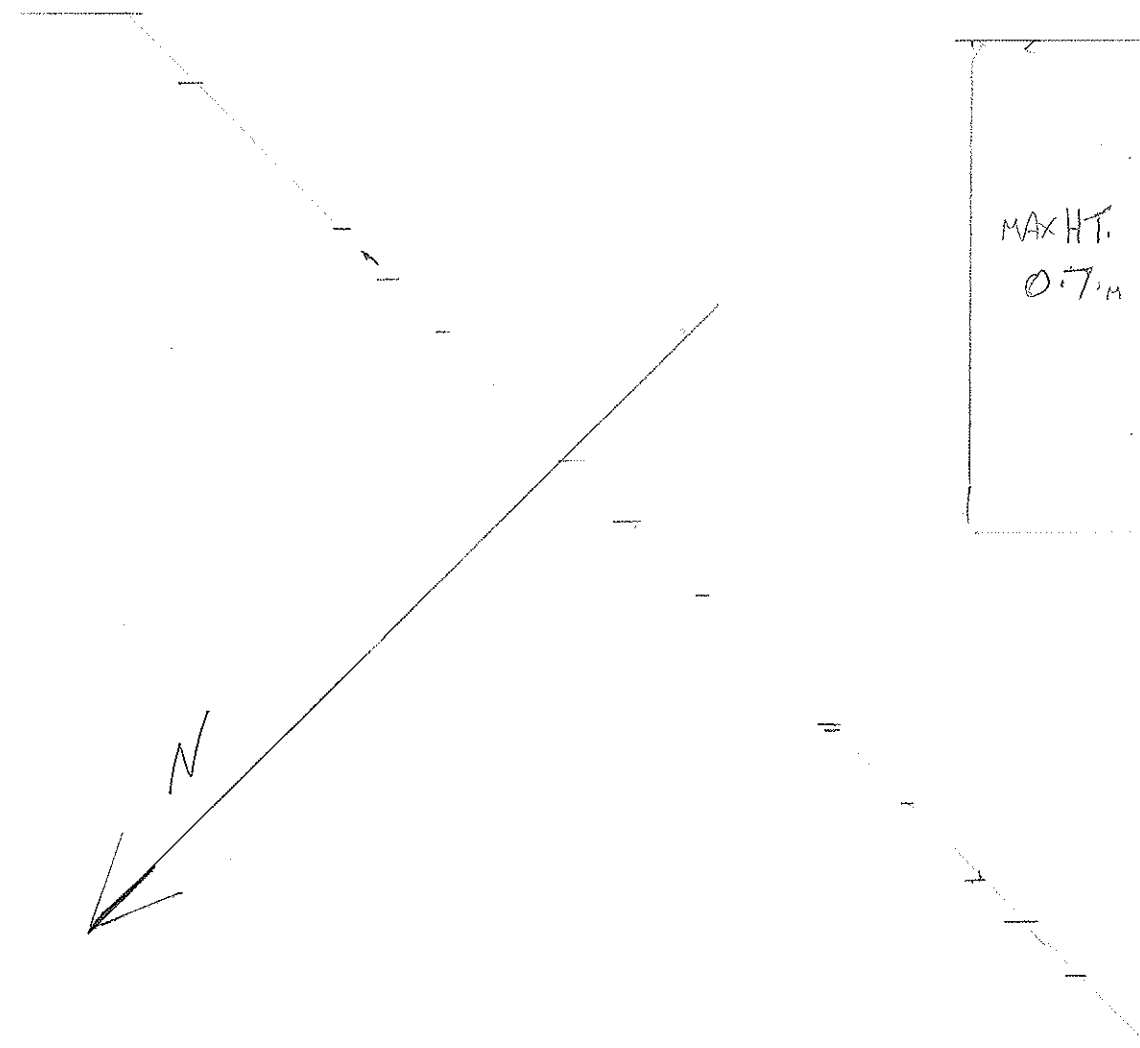
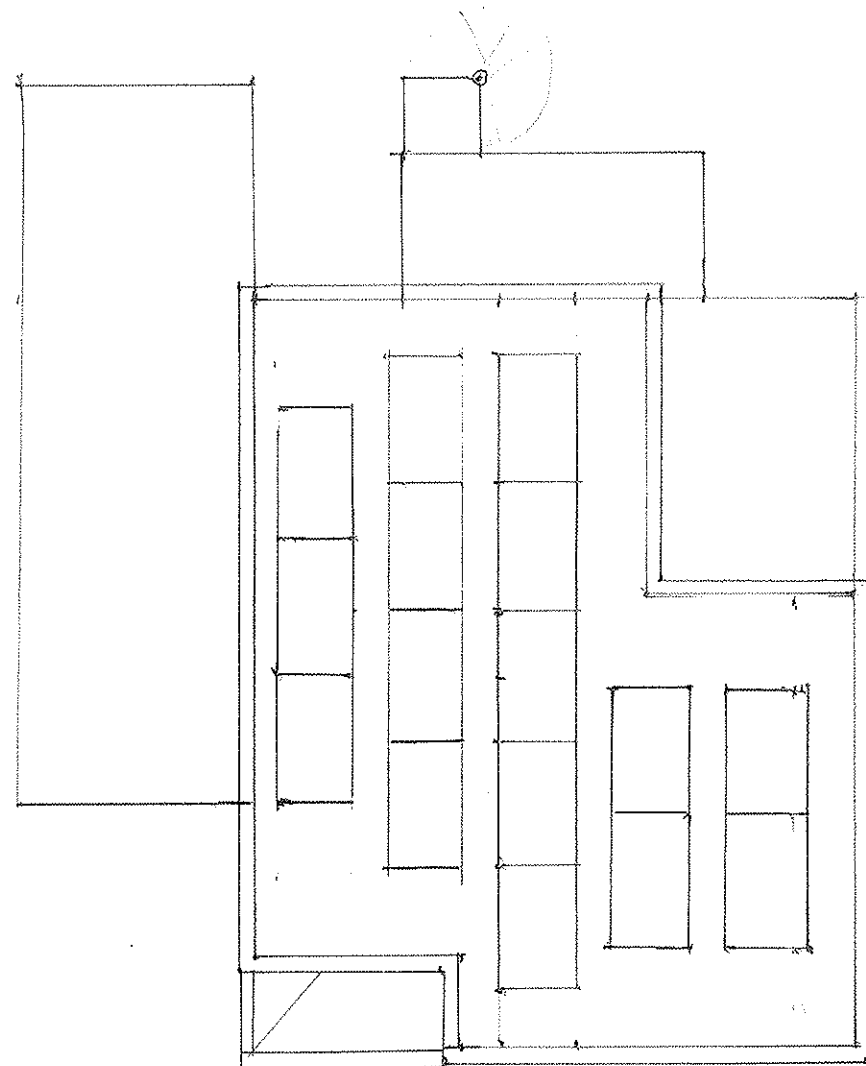


SCALE: 1:100

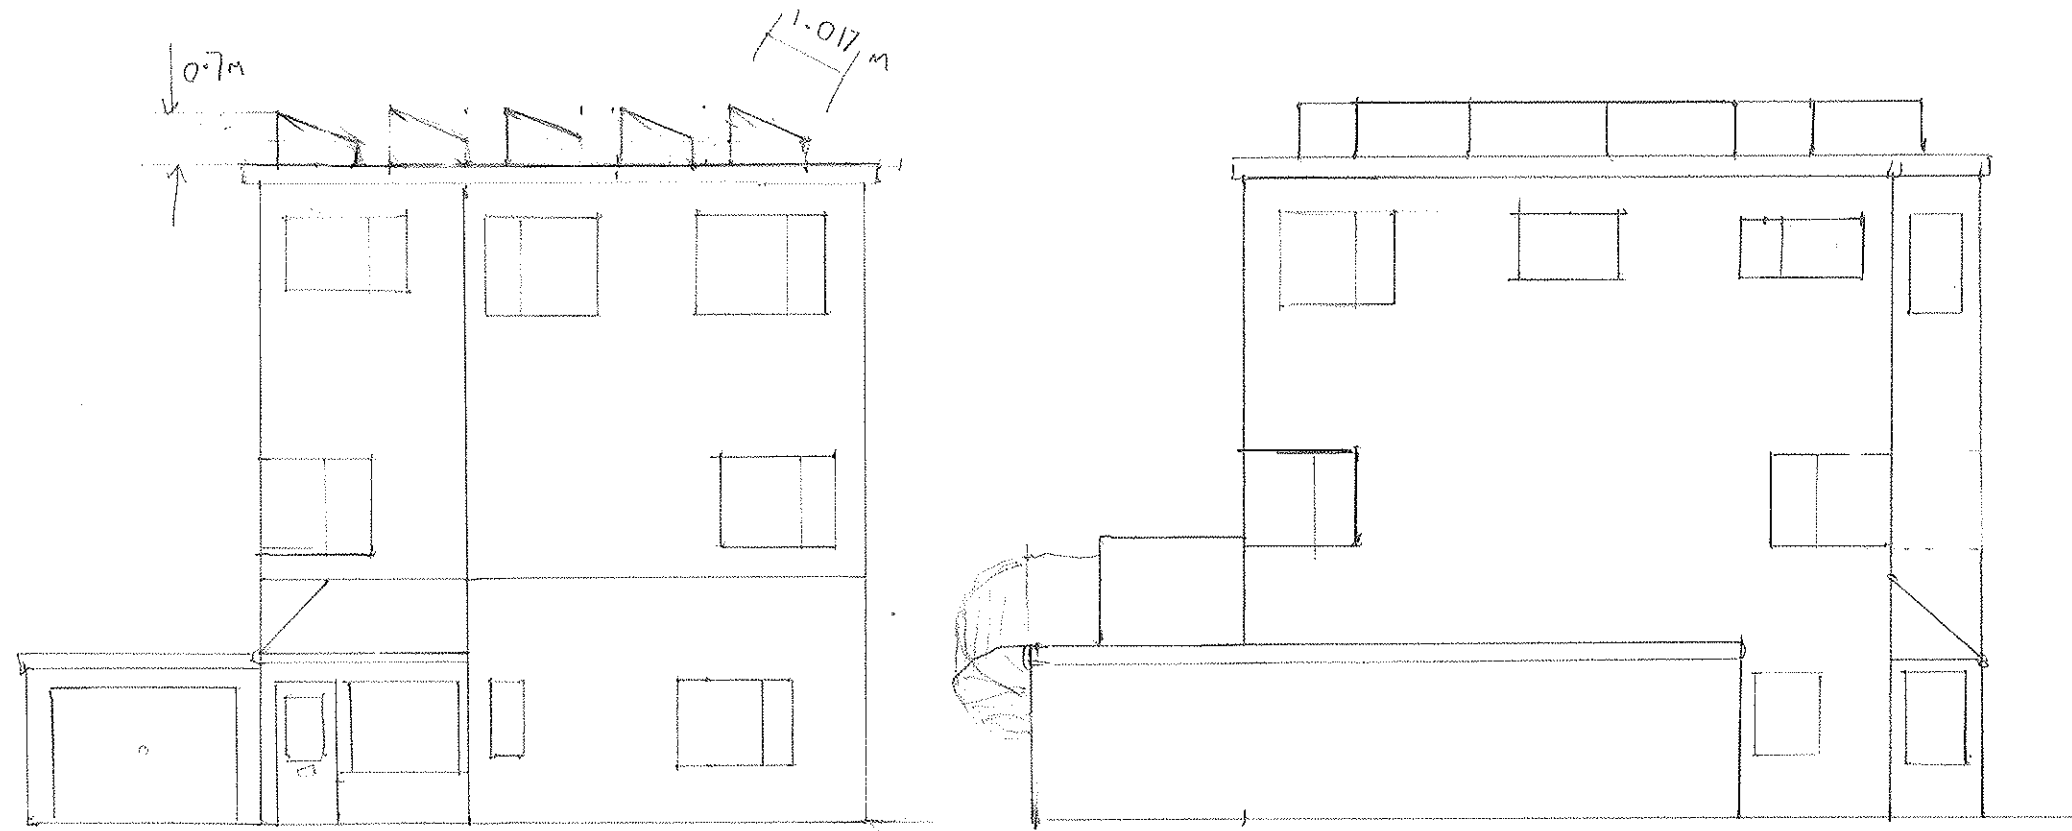

34 BRACKLESHAM ROAD
HAYLING ISLAND
PO11 9SS
SOLAR PHOTO VOLTIC