
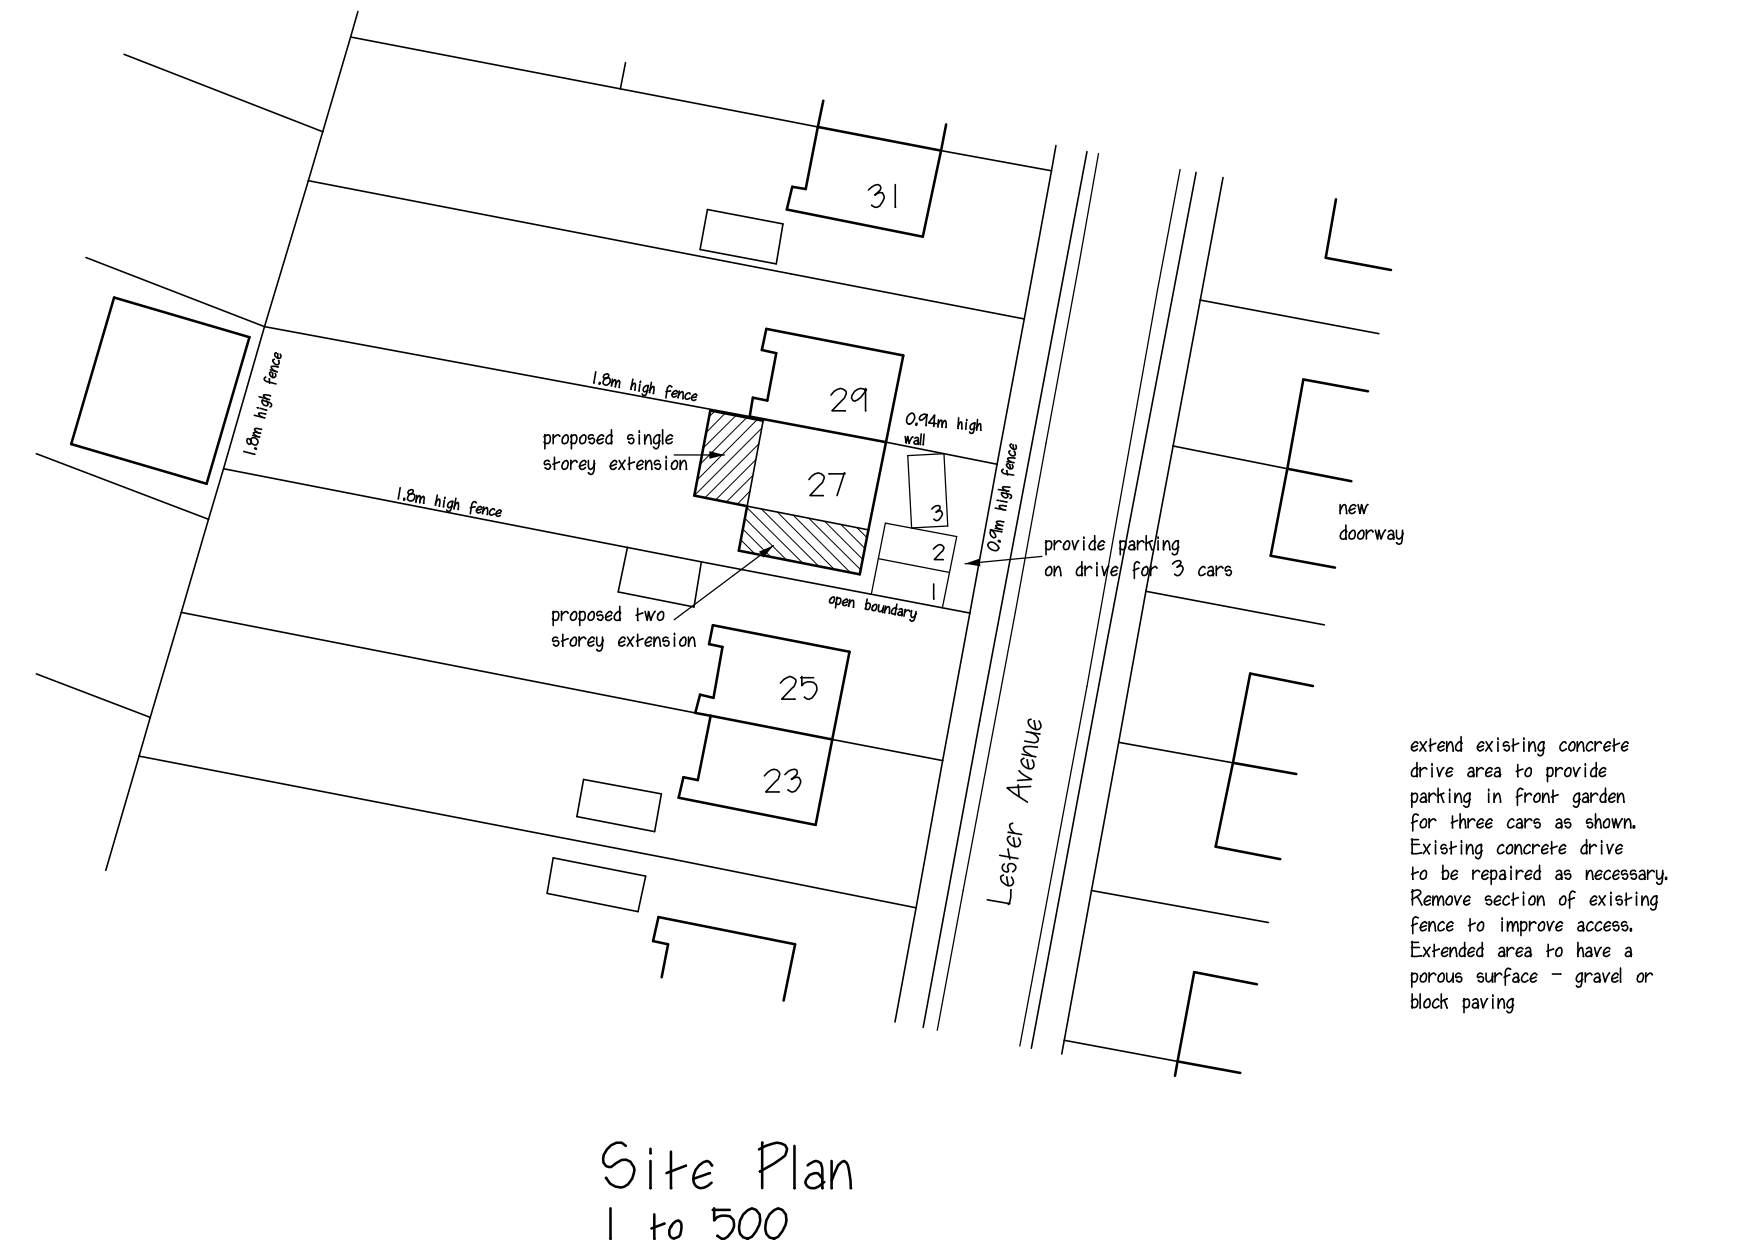
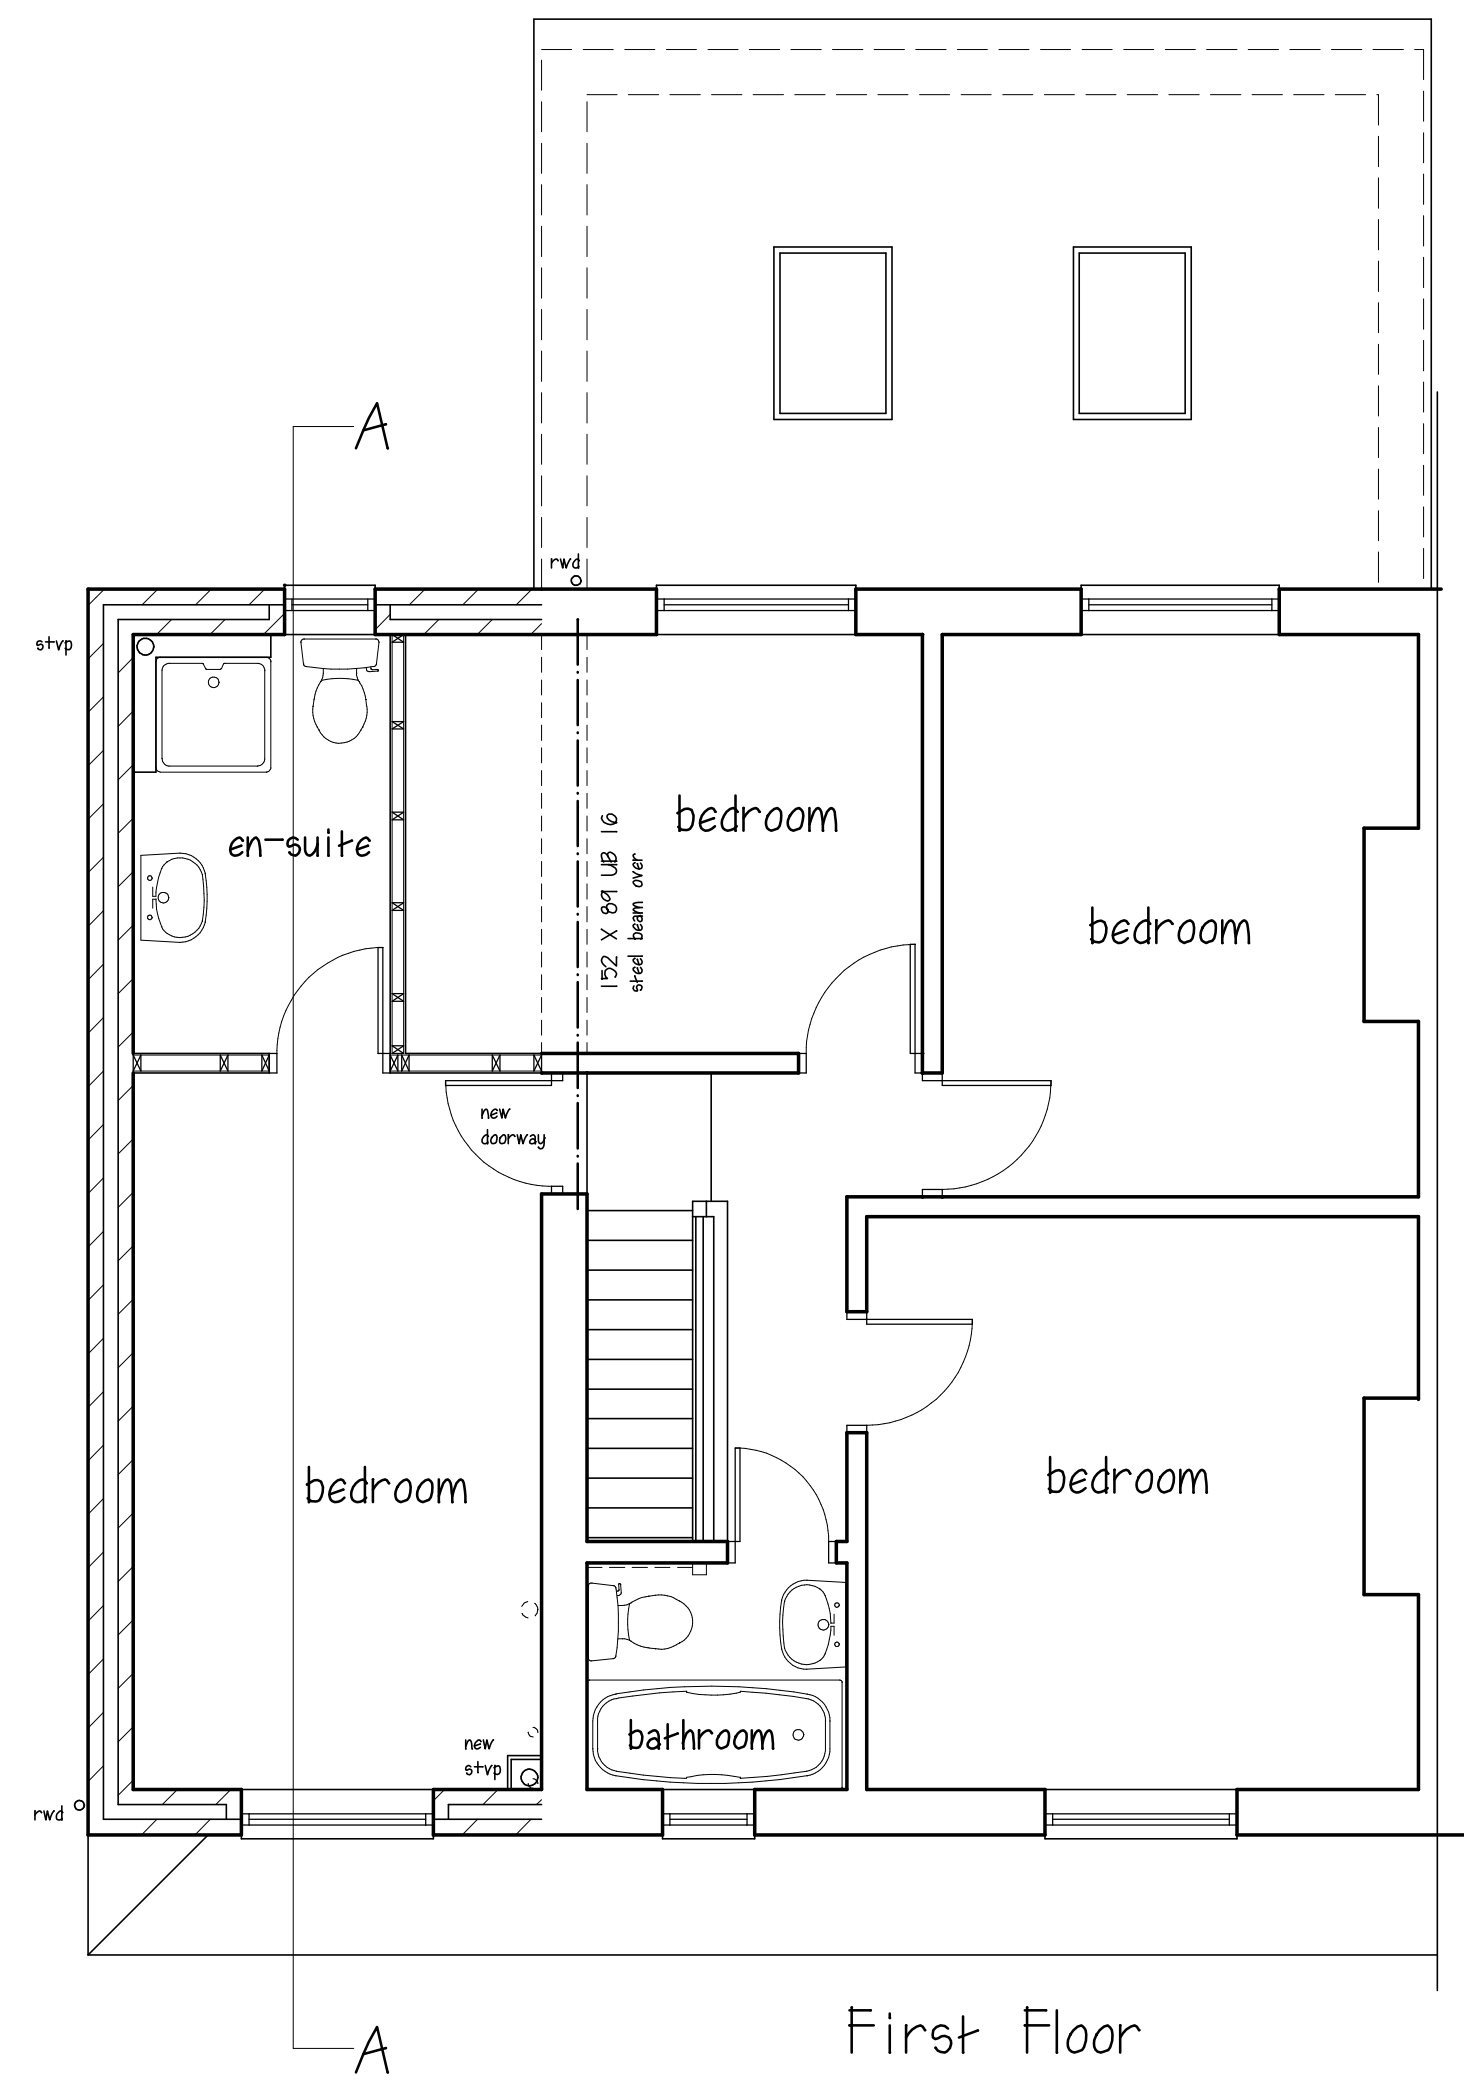
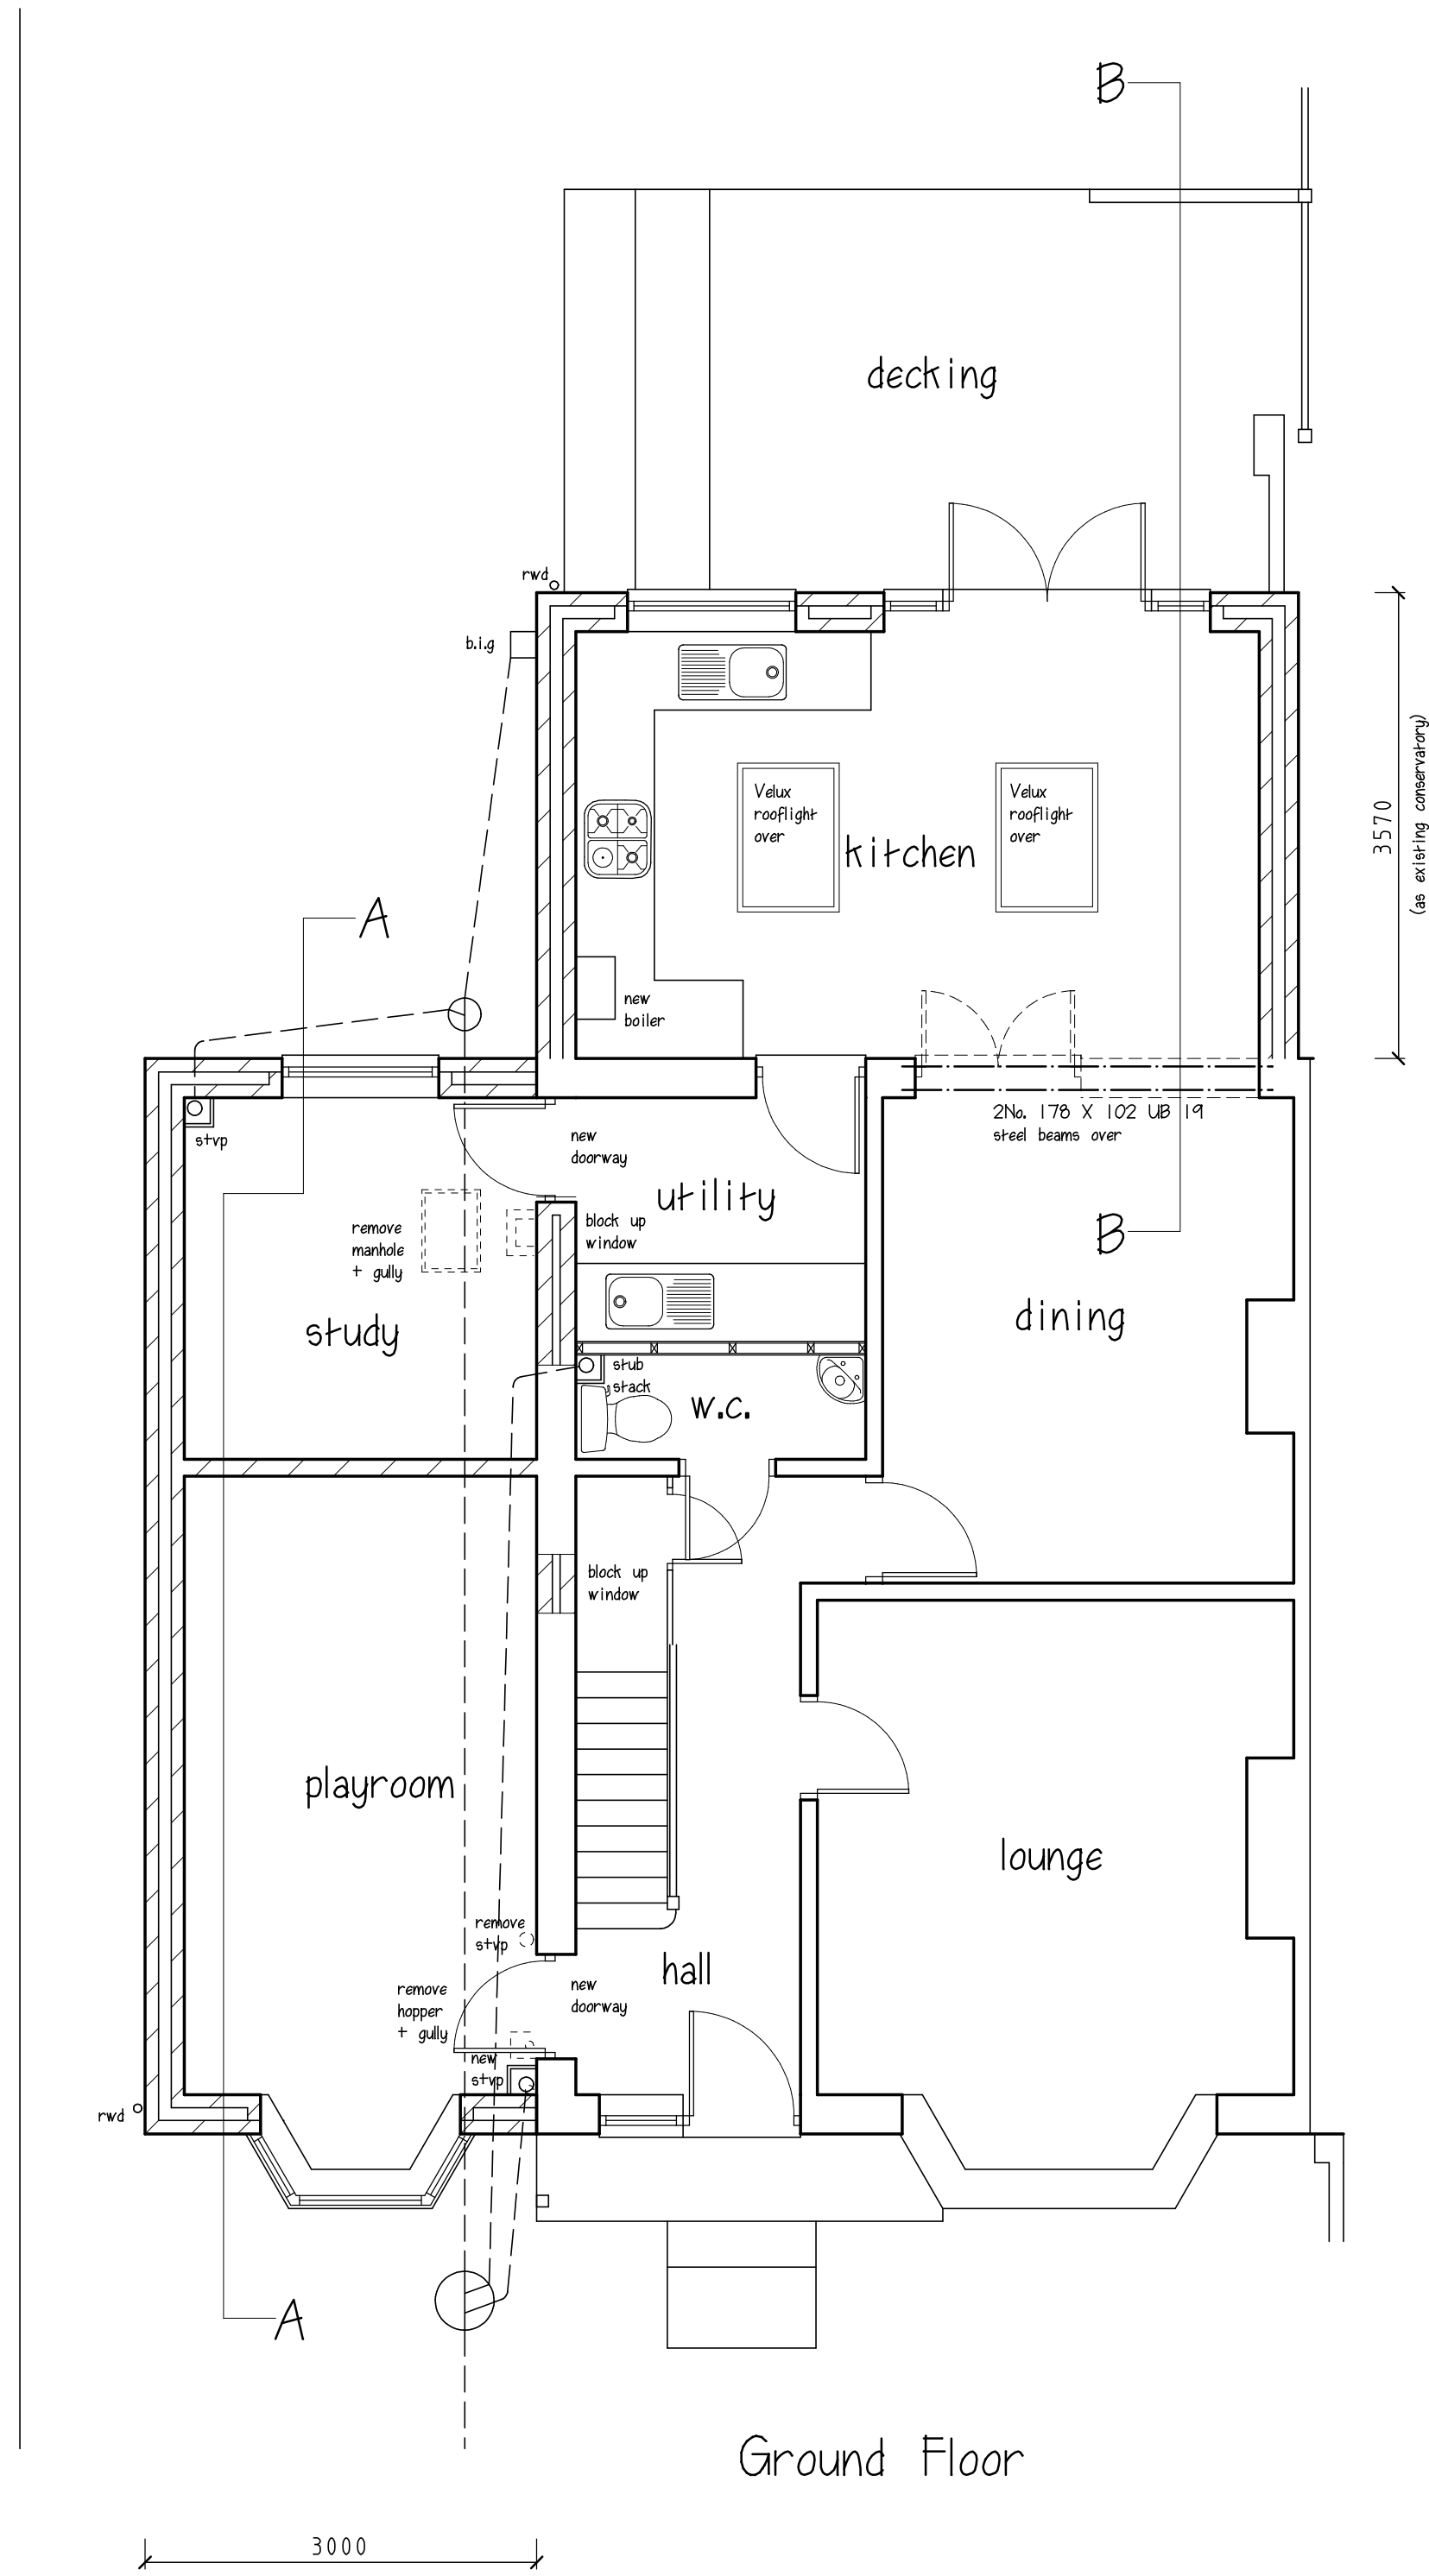
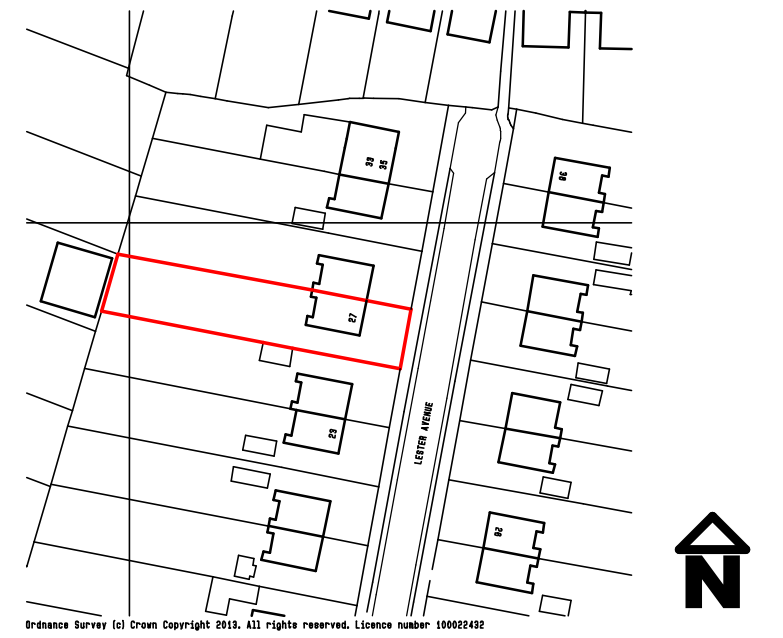


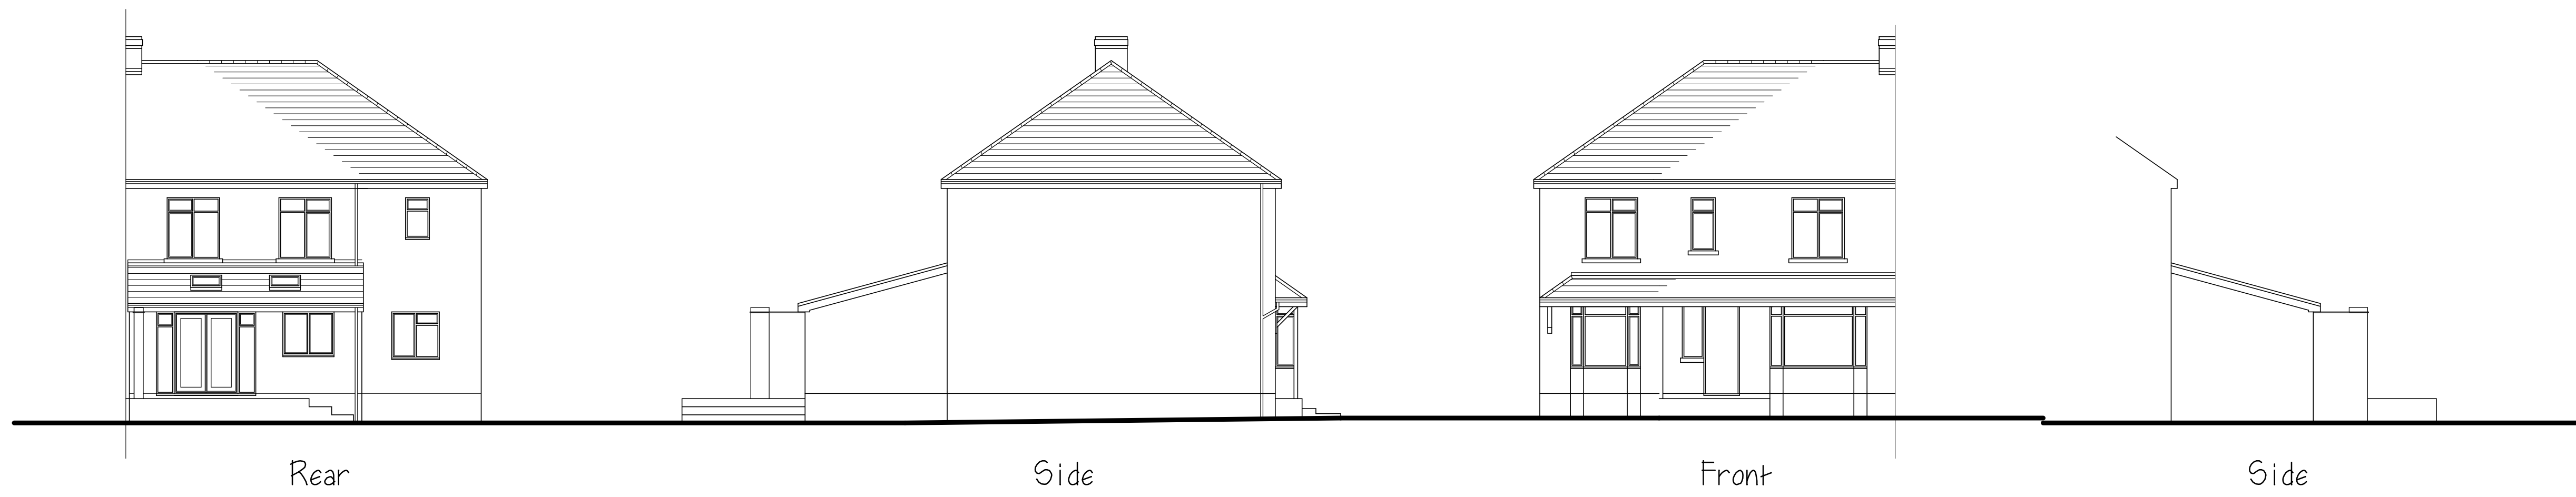

MARTIN MOYSE M.R.I.C.S.
Chartered Building Surveyor

Title: PROPOSED TWO STOREY SIDE EXTENSION
& SINGLE STOREY REAR EXTENSION

Address: 27 LESTER AVENUE,
BEDHAMPTON, HAVANT,
HAMPSHIRE PO9 3HE

Scale: A1 - Plans 1 to 50, Elevations 1 to 100 Date: August 2013 Drawing No:02

This drawing does not constitute a specification of work to be done, and is to be read in conjunction with notes. All dimensions to be checked on site. This drawing is copyright ©

RICS 12 ST. CATHERINES WAY, DOWNEND, FAREHAM, HAMPSHIRE PO16 8RL
TELEPHONE: 01329 236279 FACSIMILE: 01329 220149 E-MAIL: m.moyse@btinternet.com