


**PROPOSED SINGLE STOREY REAR ADDITION.
THE RETREAT, CROFT LANE, HAYLING ISLAND, HANTS.
FOR MR M. COOPER.**

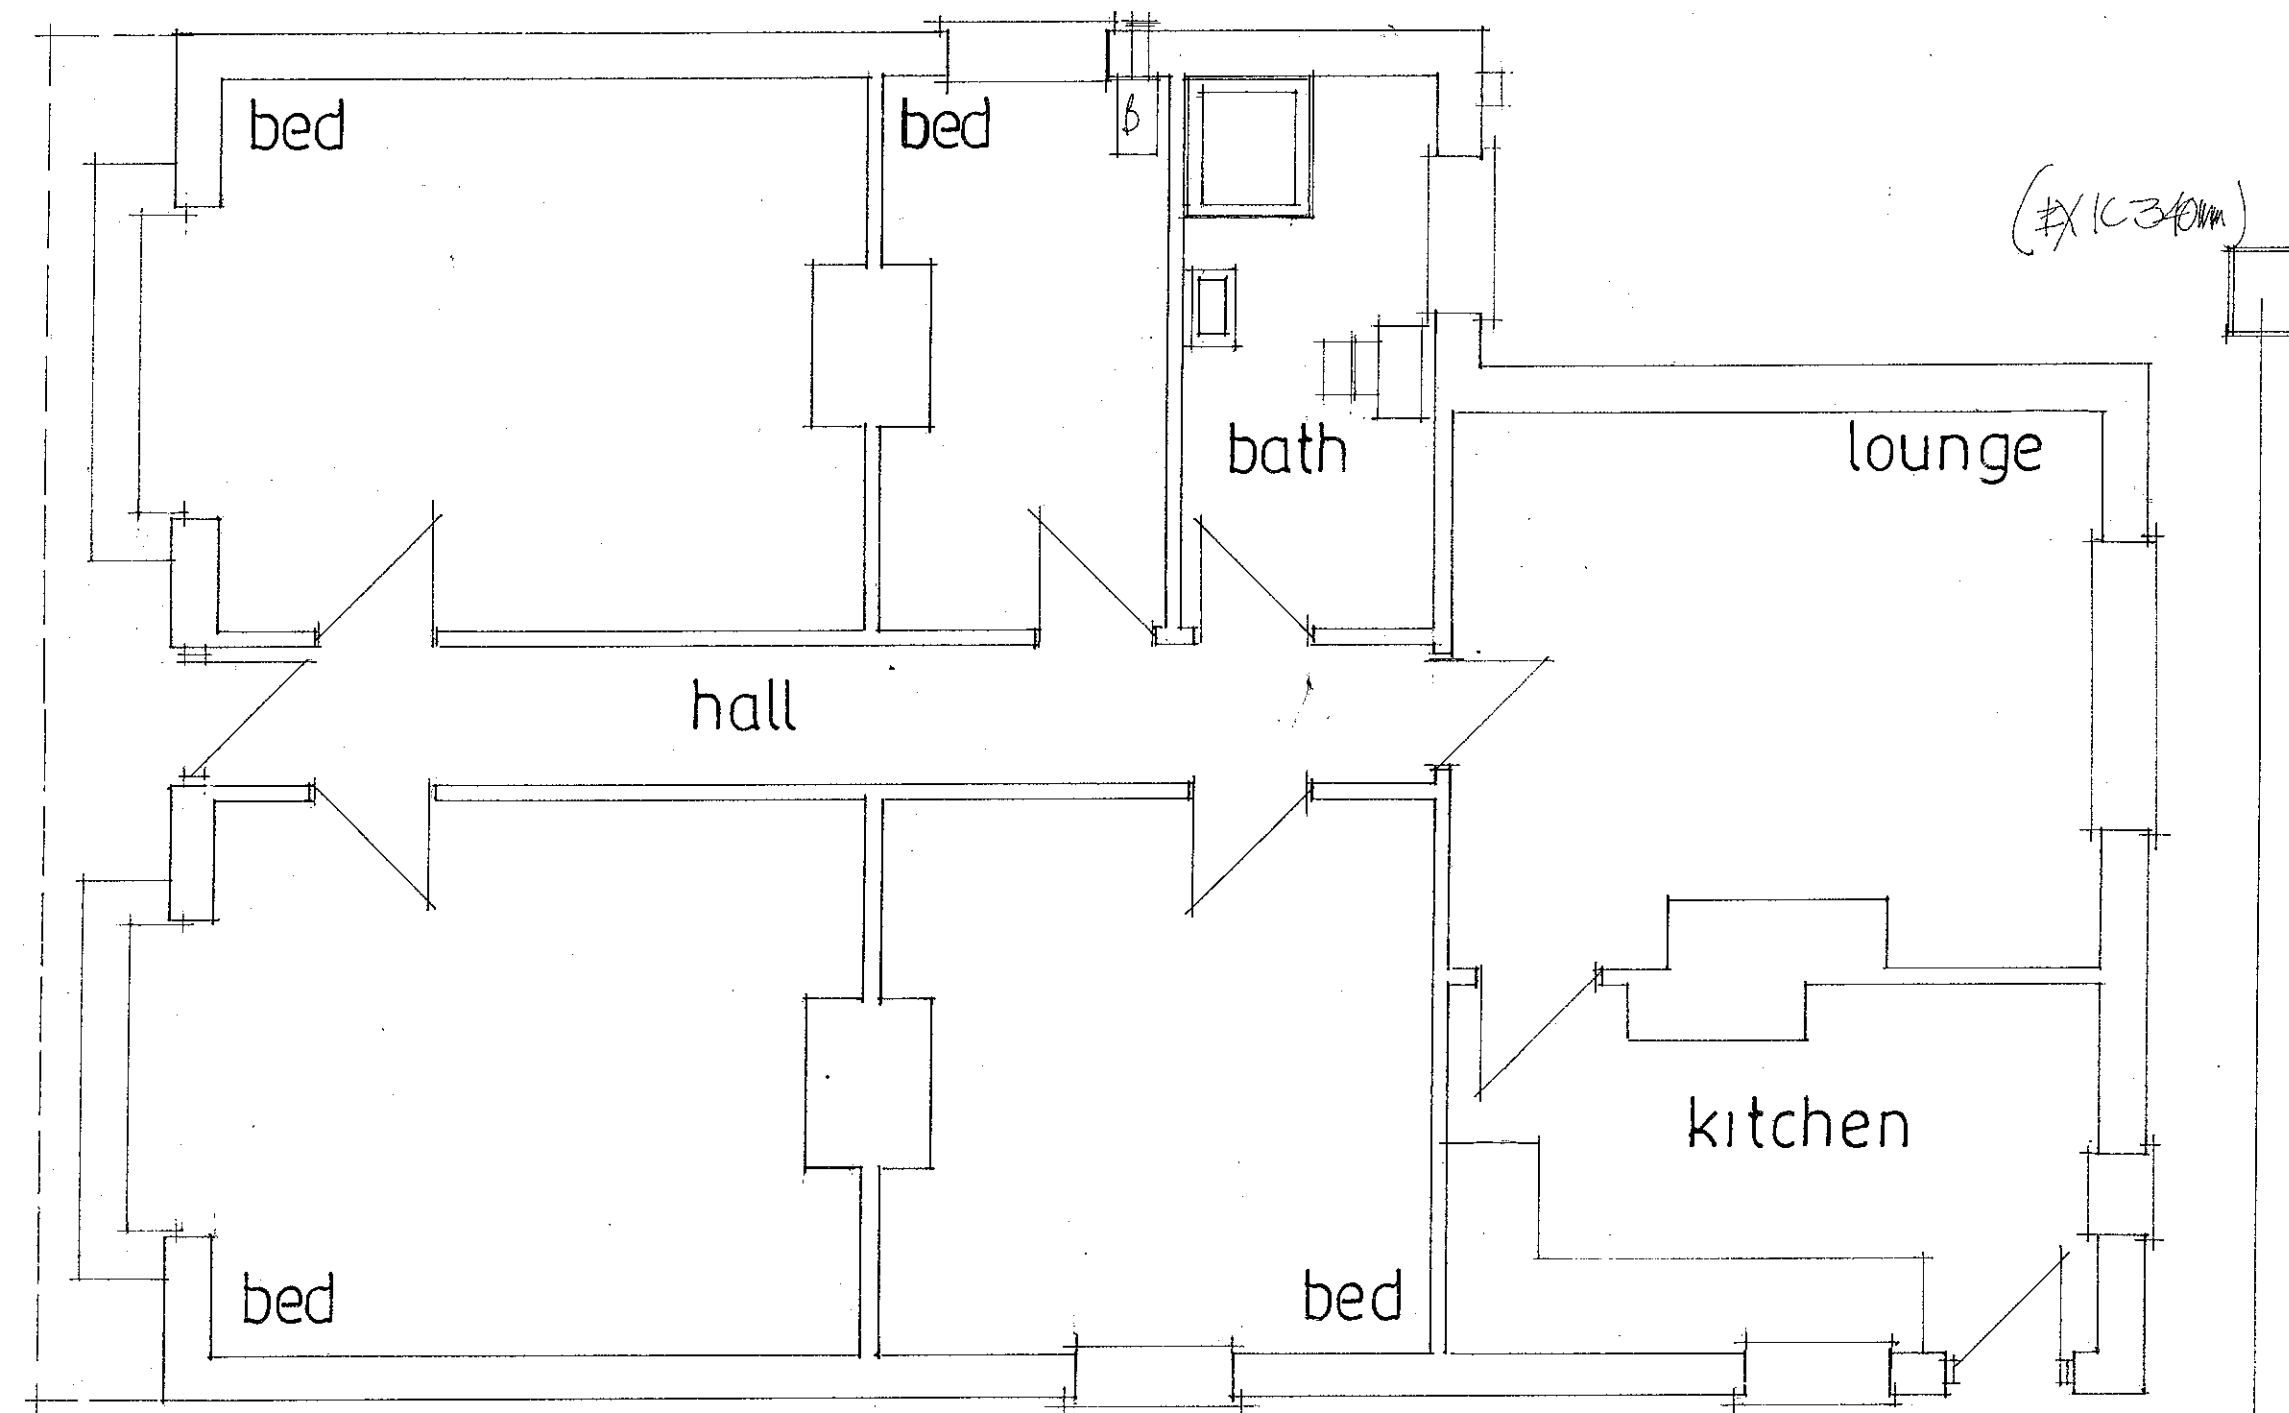

EXISTING LAYOUT

date oct 2012
scale 1:50

PETER J. WALKER MRICS
CHARTERED SURVEYOR
182 SEAFRONT, HAYLING ISLAND, HANTS
PO11 9 AN

TEL: 02392 467571