


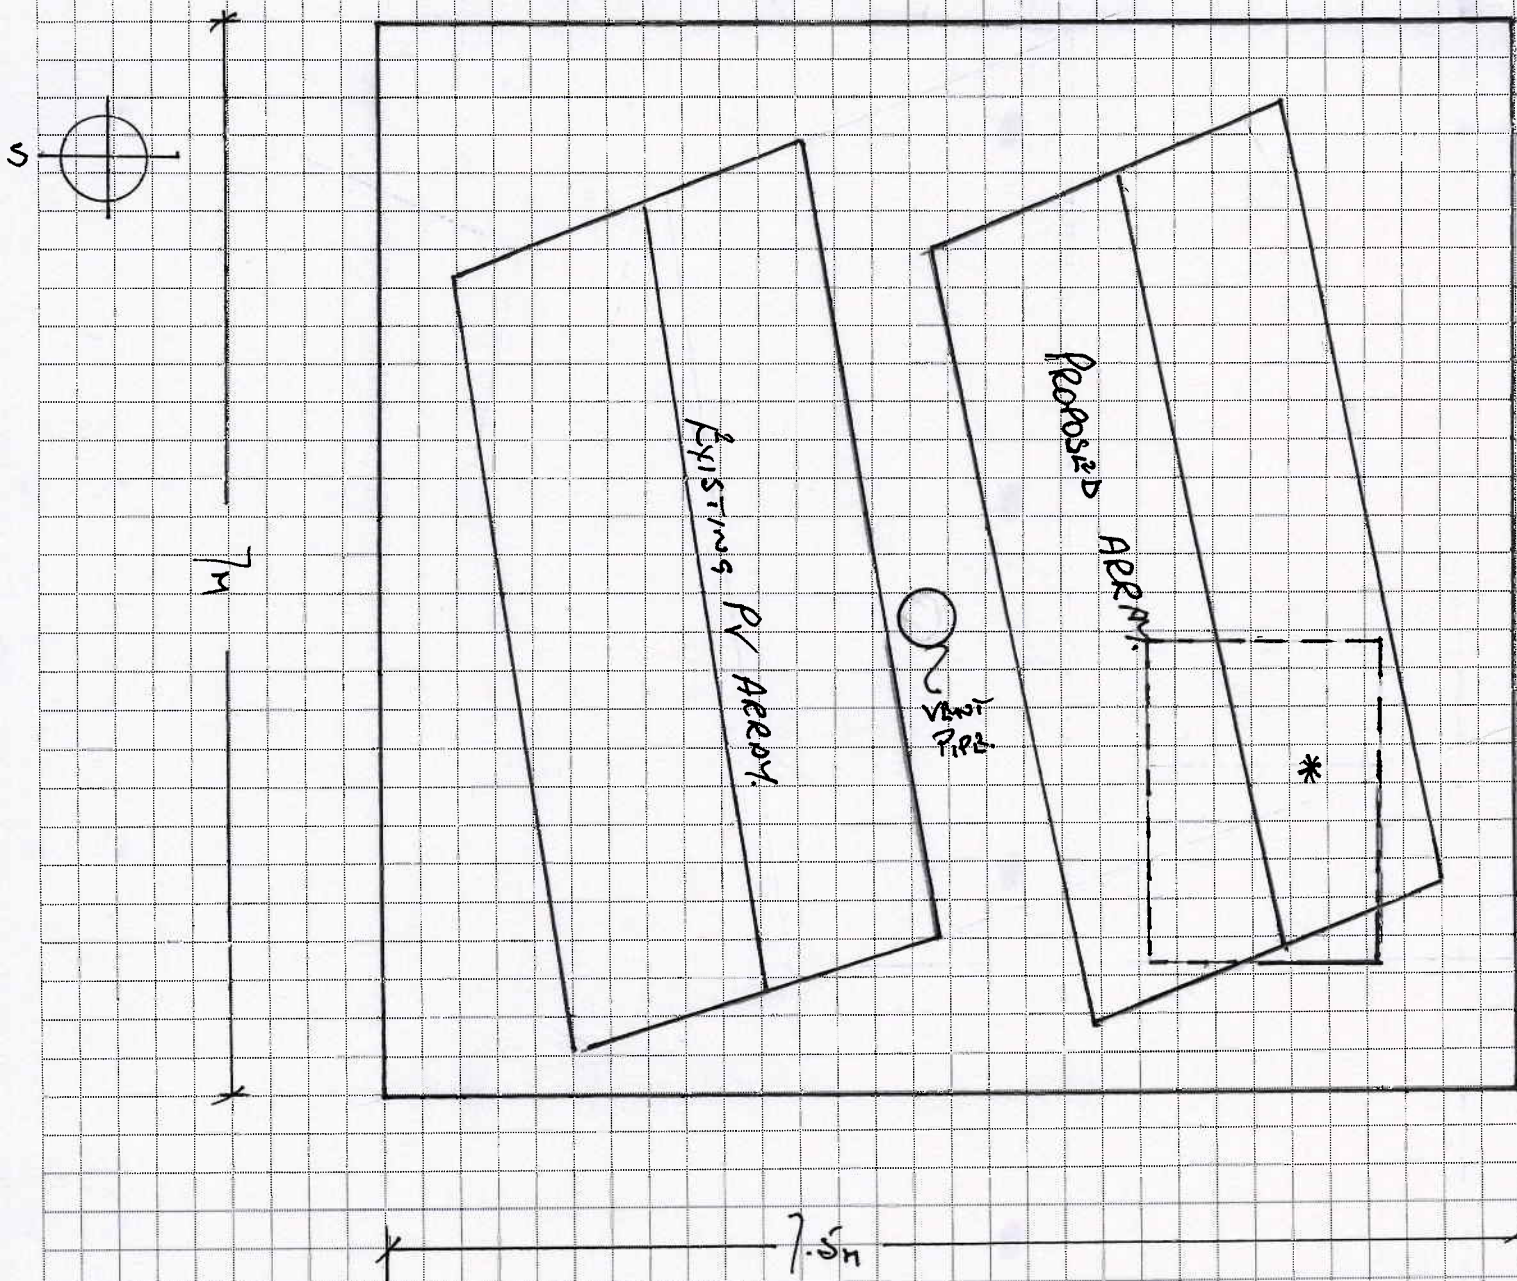


* SKYLIGHT

PANELS TO BE ARRANGED

ON ANGLED 'A' FRAMES

WHICH WILL ALLOW DAYLIGHT
INGRESS.

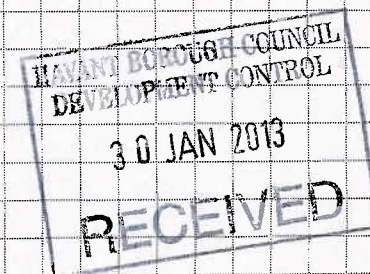

SOLAR ENERGY

Customer: MR DUNT
Address: 31 LARKWHISTLE
WALK HAVANT
Postcode: PO9 4JA.
Technology Type: PV.

Drawn By: JM.

Scale:

Version: 1 Date: 23-1-13.