



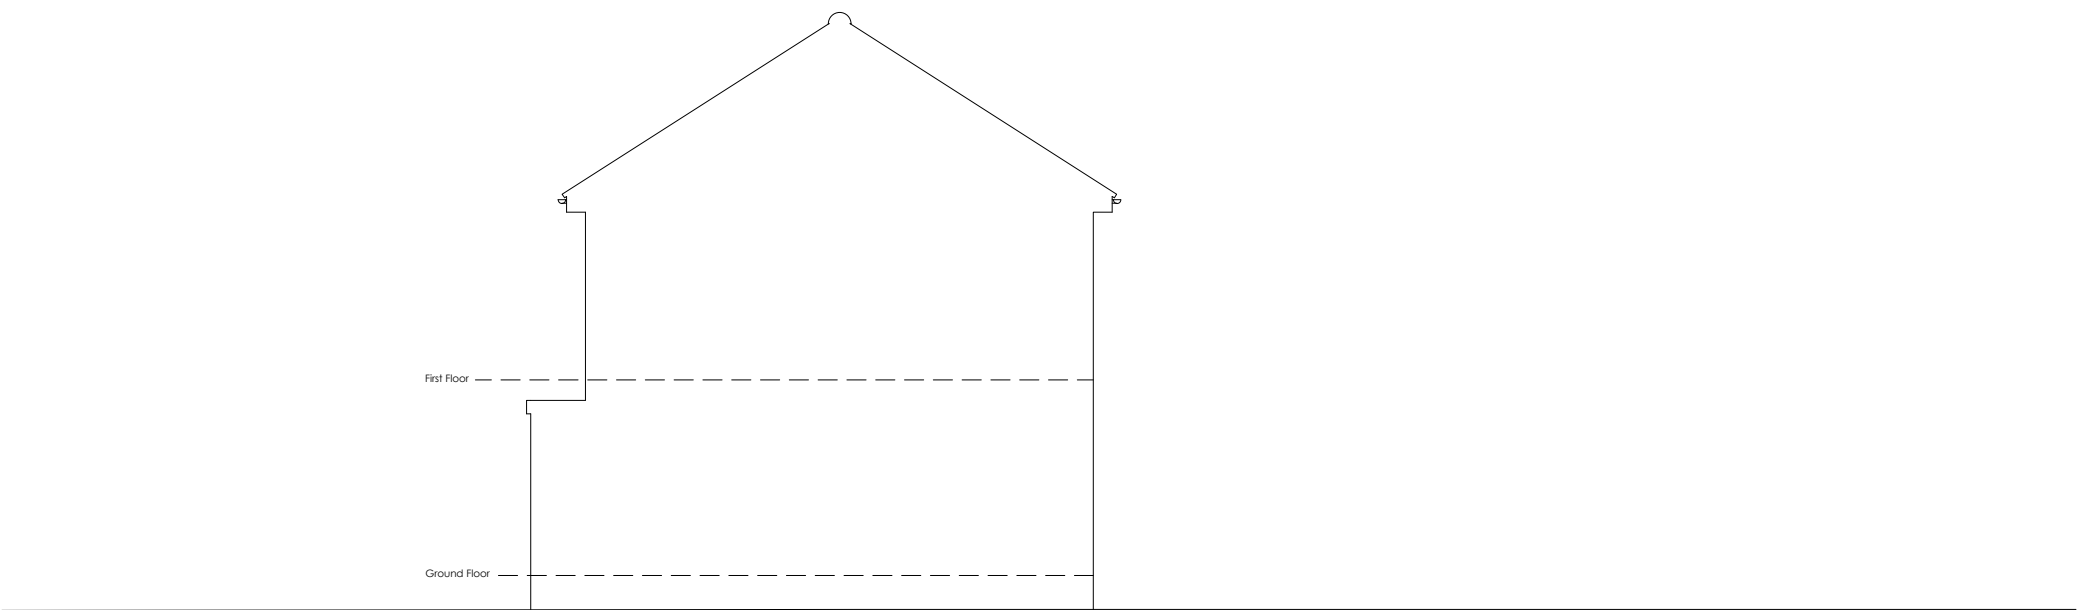

Existing Floor & Site Levels

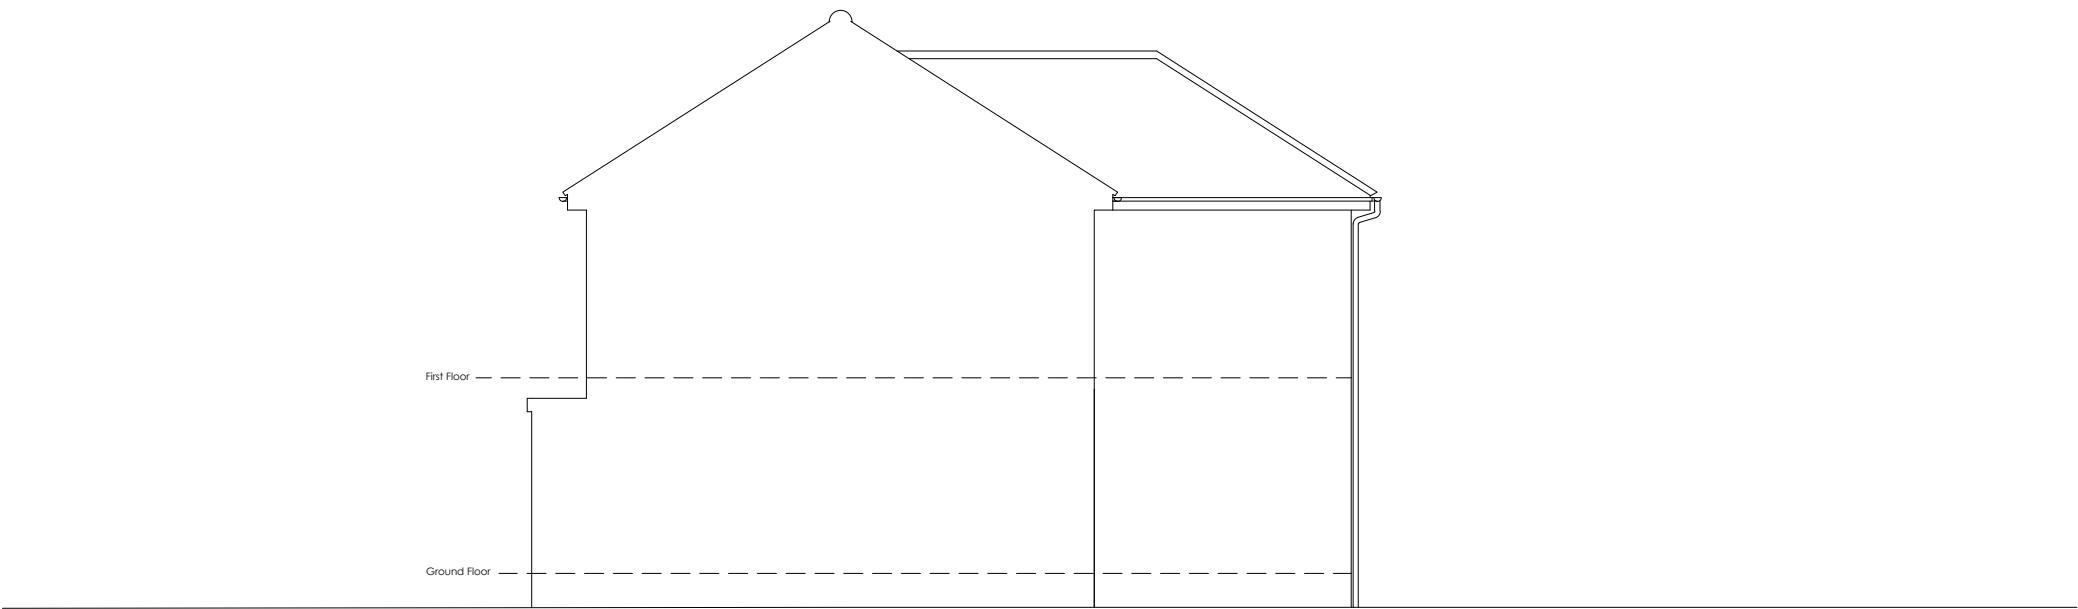

Proposed Floor & Site Levels

Copyright is reserved by GBS Designs and is issued on the condition that it is not copied or disclosed by or to any unauthorised persons without prior consent in writing from GBS Designs. All dimensions to be checked on site	REV	DESCRIPTION	DRAWN	DATE	Drawing Ref	Rev.	Drawing Title		
	-	Initial design	GBS	13/10/13	WHITTLE 08	-	Client: Mr & Mrs Whittle		
							Project: 2 Storey rear extension to 20 Crofton Close, Purbrook, Waterlooville, PO7 5PX.		
						LAYOUT	☐		
						ROOF	☐		
						WATER	☐		
						GAS	☐		
						ELECTRICAL	☐		
						CEILING	☐		
						FLOOR	☐		
							Scale at A1	Scale at A3	Date
							1:50	1:100	13 Oct 2013
							Drawn GBS		



ARCHITECTURE & DESIGN

6 Shillinglee Waterlooville
Hampshire PO7 5RW

Telephone
023 9225 8315