


**PROPOSED ALTERATIONS AND ADDITIONS
8, LIME GROVE, HAYLING ISLAND, HANTS.
FOR MR & MRS C. UPTON.**

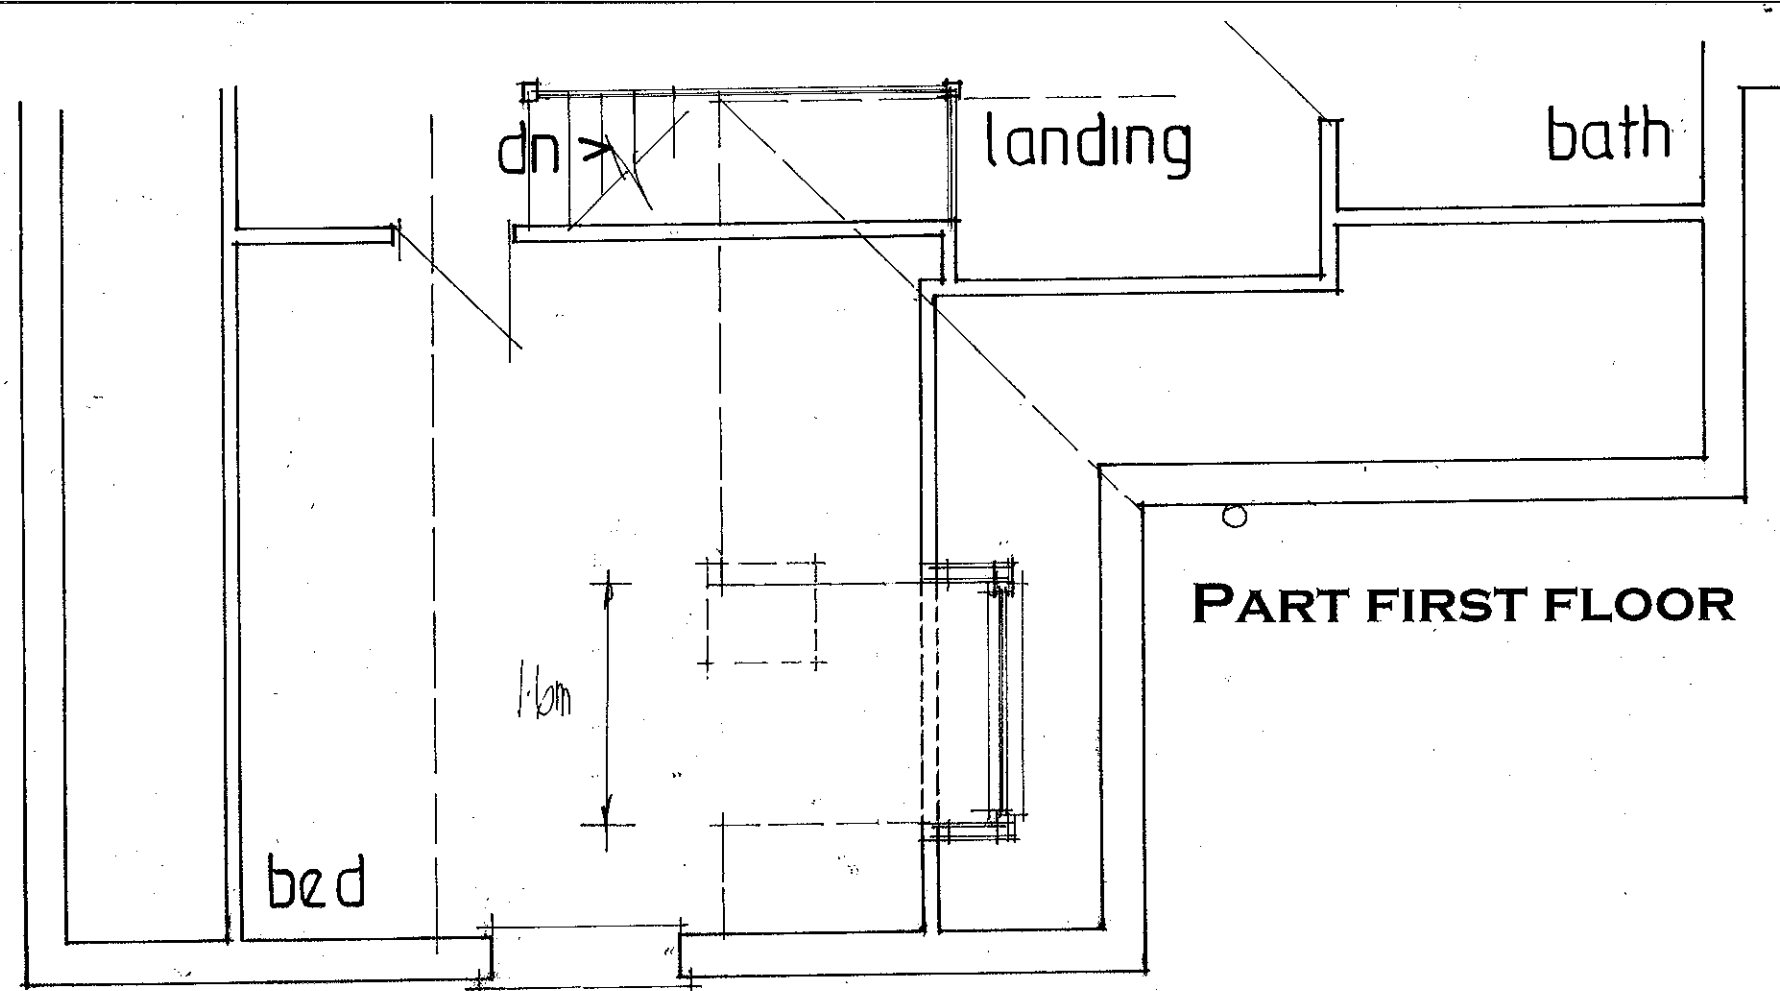

PART FIRST FLOOR

DORMER PITCHED ROOF TYVEK BREATHABLE FELT
BATTENS AND TILES TO MATCH ON 100x50MM
RAFTERS AND CEILING JOISTS AT 400MM CENTRES
12.5MM PLASTERBOARD AND SET CEILING WITH
400MM FIBRE GLASS QUILT LAID OVER.


DORMER CHEEKS AND FACE TO BE WELL BRACED
100MMx50MM TIMBERS FELT BATTENS AND TILE
HANGING TO MATCH EX EXTERNALLY 100MM CELOTEX
TUFF R INSULATION VAPOUR BARRIER AND 12.5MM
PLASTERBOARD AND SET INTERNALLY
NOTE DORMER CHEEKS TO BE BUILT OFF TREBLE
RAFTERS AND DORMER WITHIN 1M OF BOUNDARY TO
HAVE 12.5MM SUPERLUX UNDER TILE HANGING

FIRST FLOOR EX 225MMx50MM JOISTS AT 400MM
CENTRES WITH T & G BOARDING TO MATCH.

100x100MM HEAD BEAM

LEAD APRON FLASHING

PLANS TO BE READ IN CONJUNCTION WITH THE
STRUCTURAL ENGINEERS CALCULATIONS AND DETAILS
FOR BEAM A BEARINGS / PADSTONES FOUNDATIONS
ETC.
STEELWORK TO BE ENCASED IN 2 LAYERS 9.5MM
PLASTERBOARD AND SET FIXED STAGGERED JOINT.

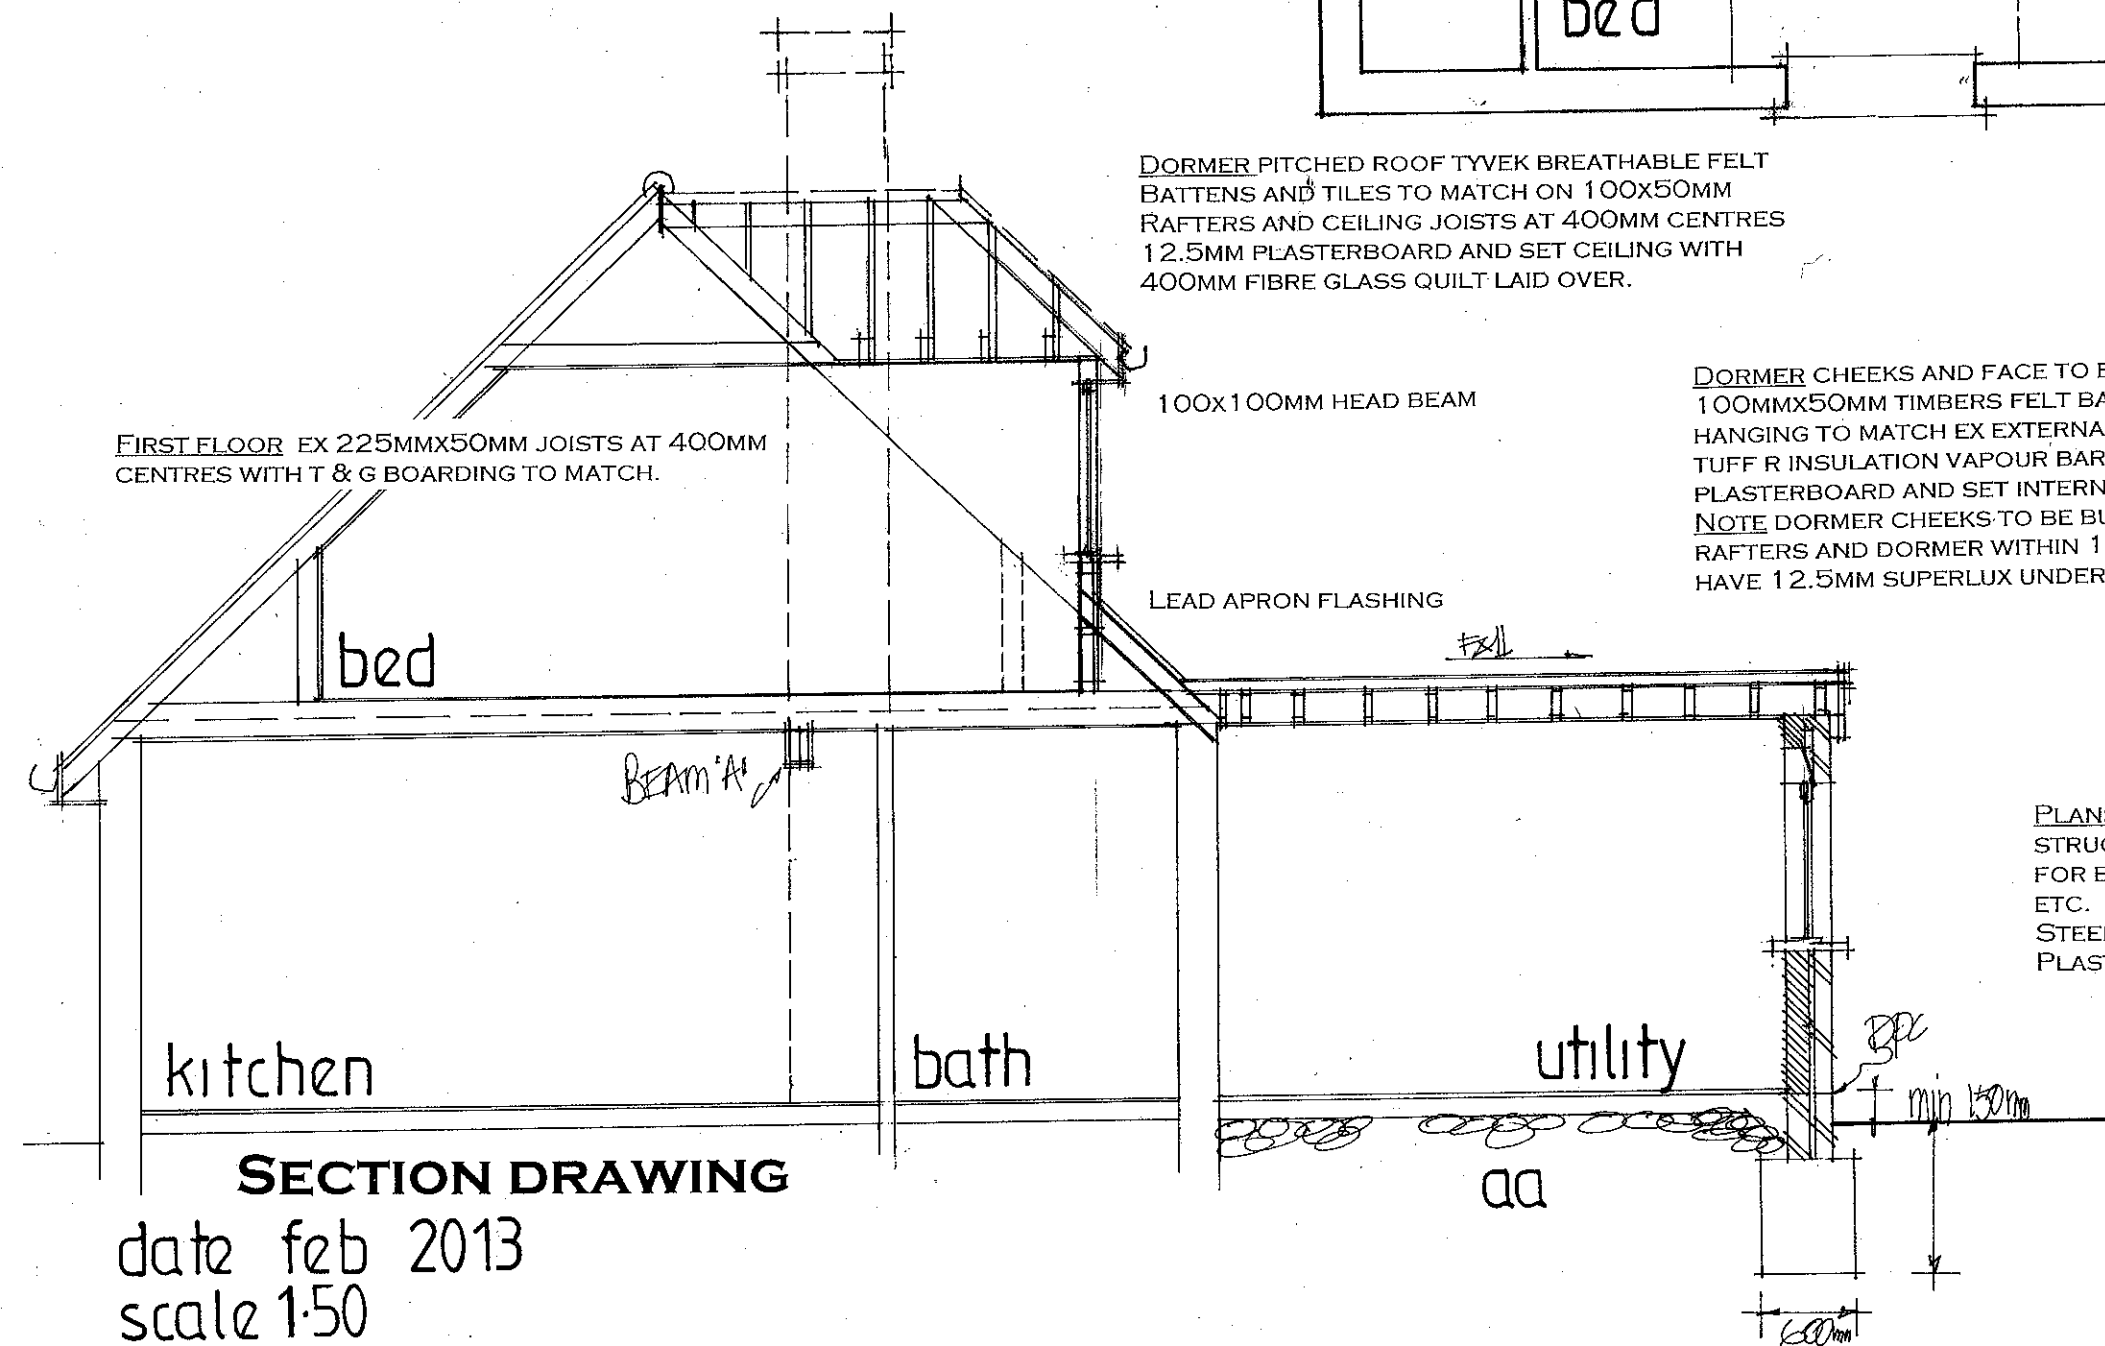

SECTION DRAWING

date feb 2013
scale 1:50

PETER J. WALKER MRICS
CHARTERED SURVEYOR
182 SEAFRONT, HAYLING ISLAND, HANTS
PO11 9 AN

TEL: 02392 467571