


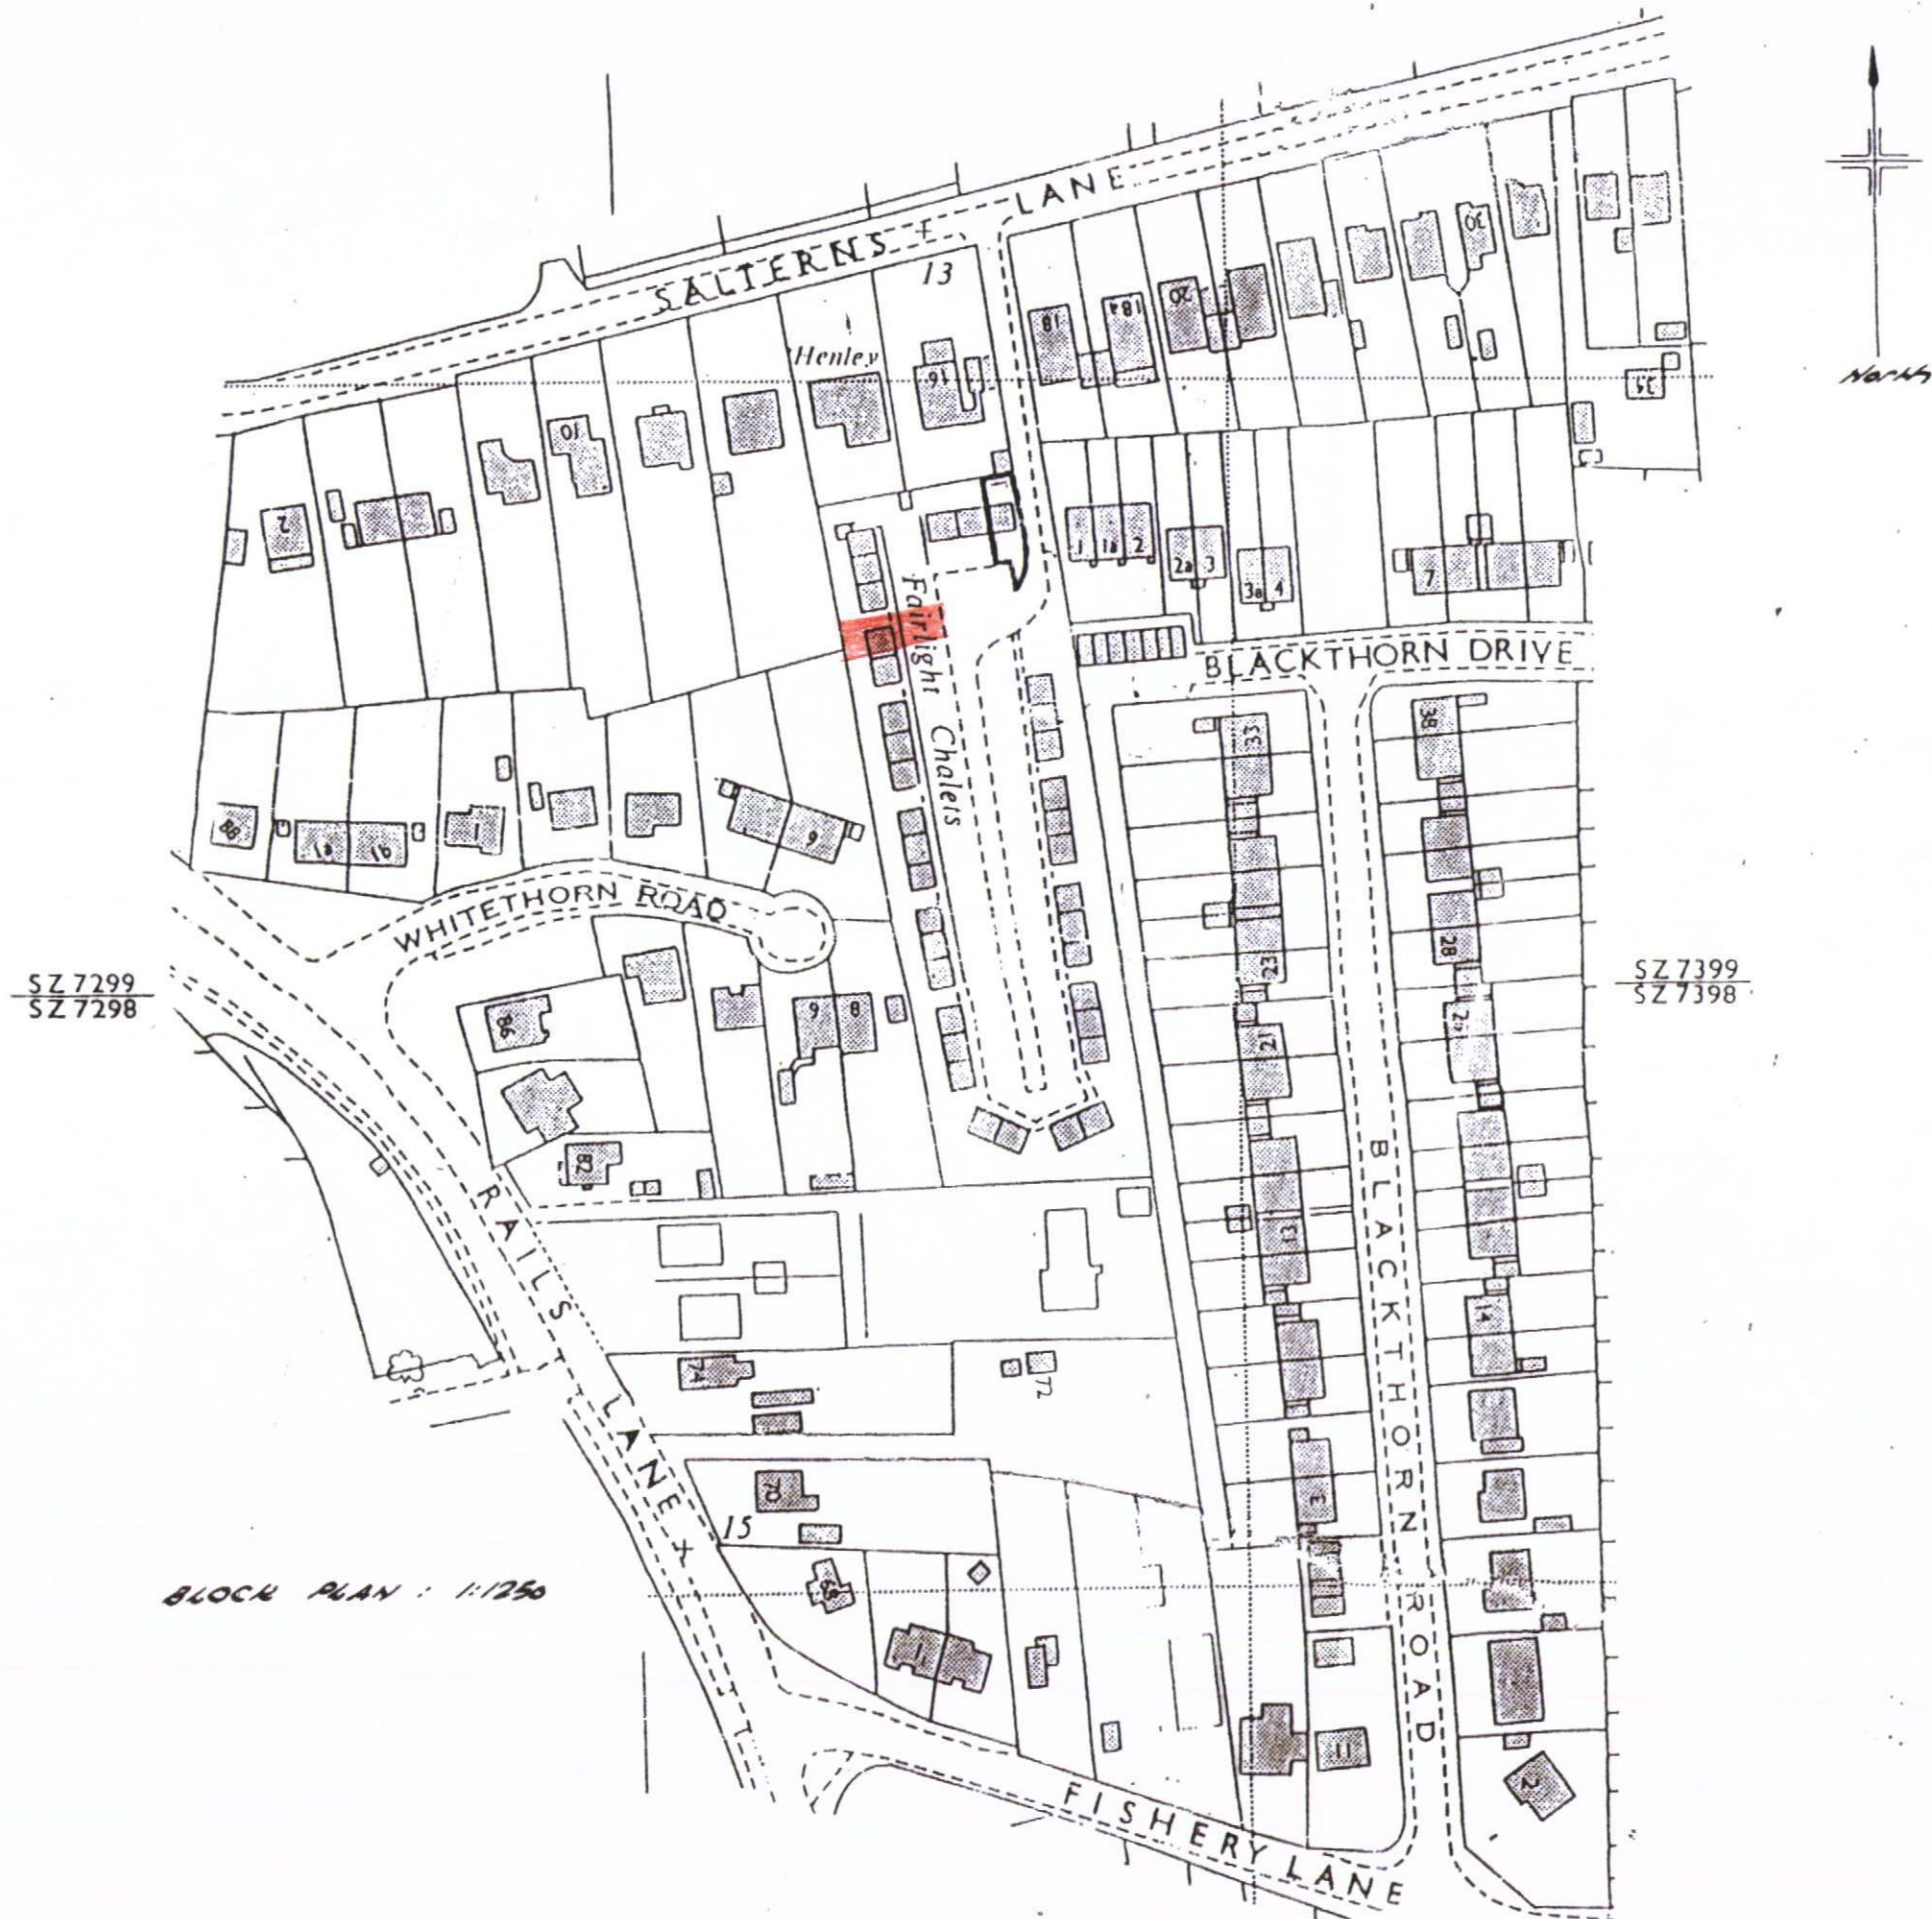

HAVANT BOROUGH
COUNCIL
14 NOV 2012
RECEIVED

ORDNANCE SURVEY LICENCE ALB/5675

ARTHUR J. HEDGES - PLANNING

CHARTERED TOWN PLANNER
BUILDING DESIGN

43 Bartholomew Street, Newbury
Berkshire RG14 5QA

Client FAIRLIGHT CHALETS

Job FAIRLIGHT CHALETS - HAYLING ISLAND

Scale 1:1250

Drawing No. P1645/1 Date JULY 2012