


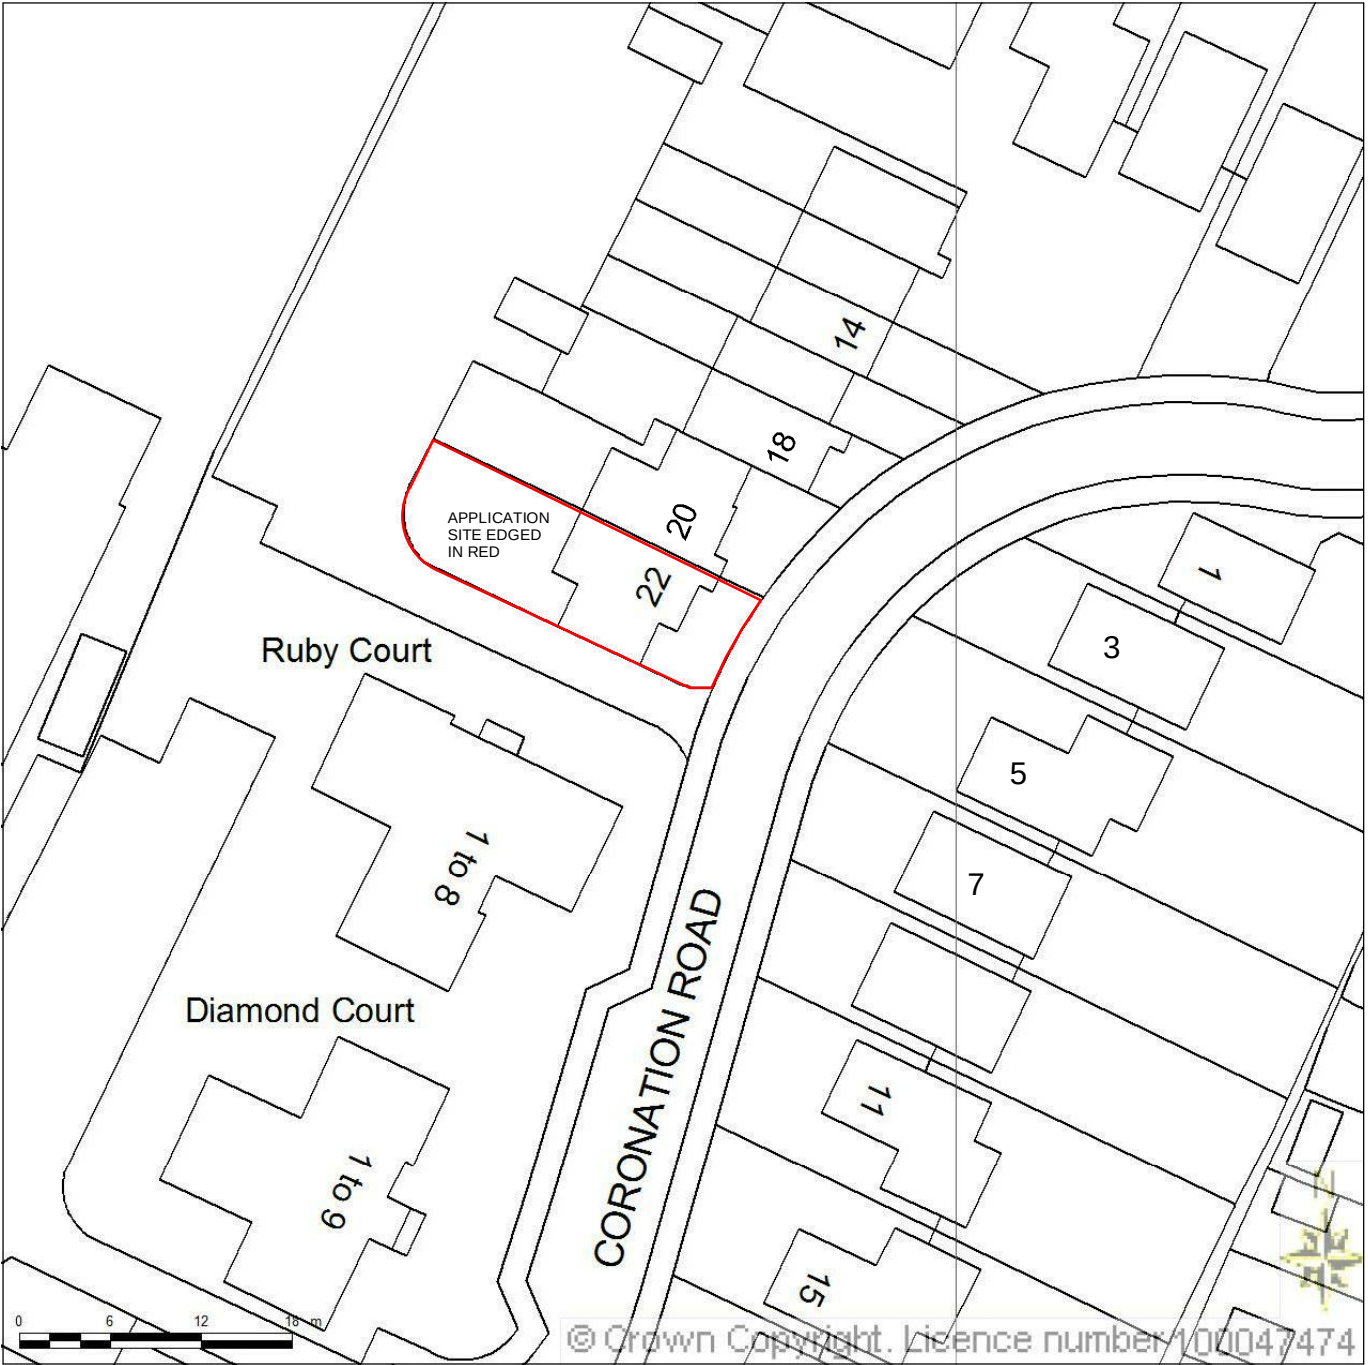


Produced 16 August 2013 from the Ordnance Survey National Geographic Database and incorporating surveyed revision available at this date. Reproduction in whole or part is prohibited without the prior permission of the Ordnance Survey. © Crown Copyright 2013.

The representation of a road, track or path is no evidence of a right of way. The representation of features as line is no evidence of a property boundary.

Property Address:
22 Coronation Road
Waterlooville
Hampshire
PO7 7FA

Council: Havant Borough Council

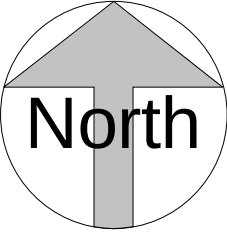

The Planning Service
Office, 135 North Lane
Clanfield, nr Waterlooville
Hampshire PO8 0RL

T: 023 92 597364
F: 0845 519 1103
E: info@theplanningservice.co.uk

MR GARETH
HEATH
22 CORONATION
ROAD

EXISTING BLOCK PLAN

Project number	118	E002
Date	08/08/2013	
Drawn by	JJ	
Status	Planning	Scale 1:500 @ A4