




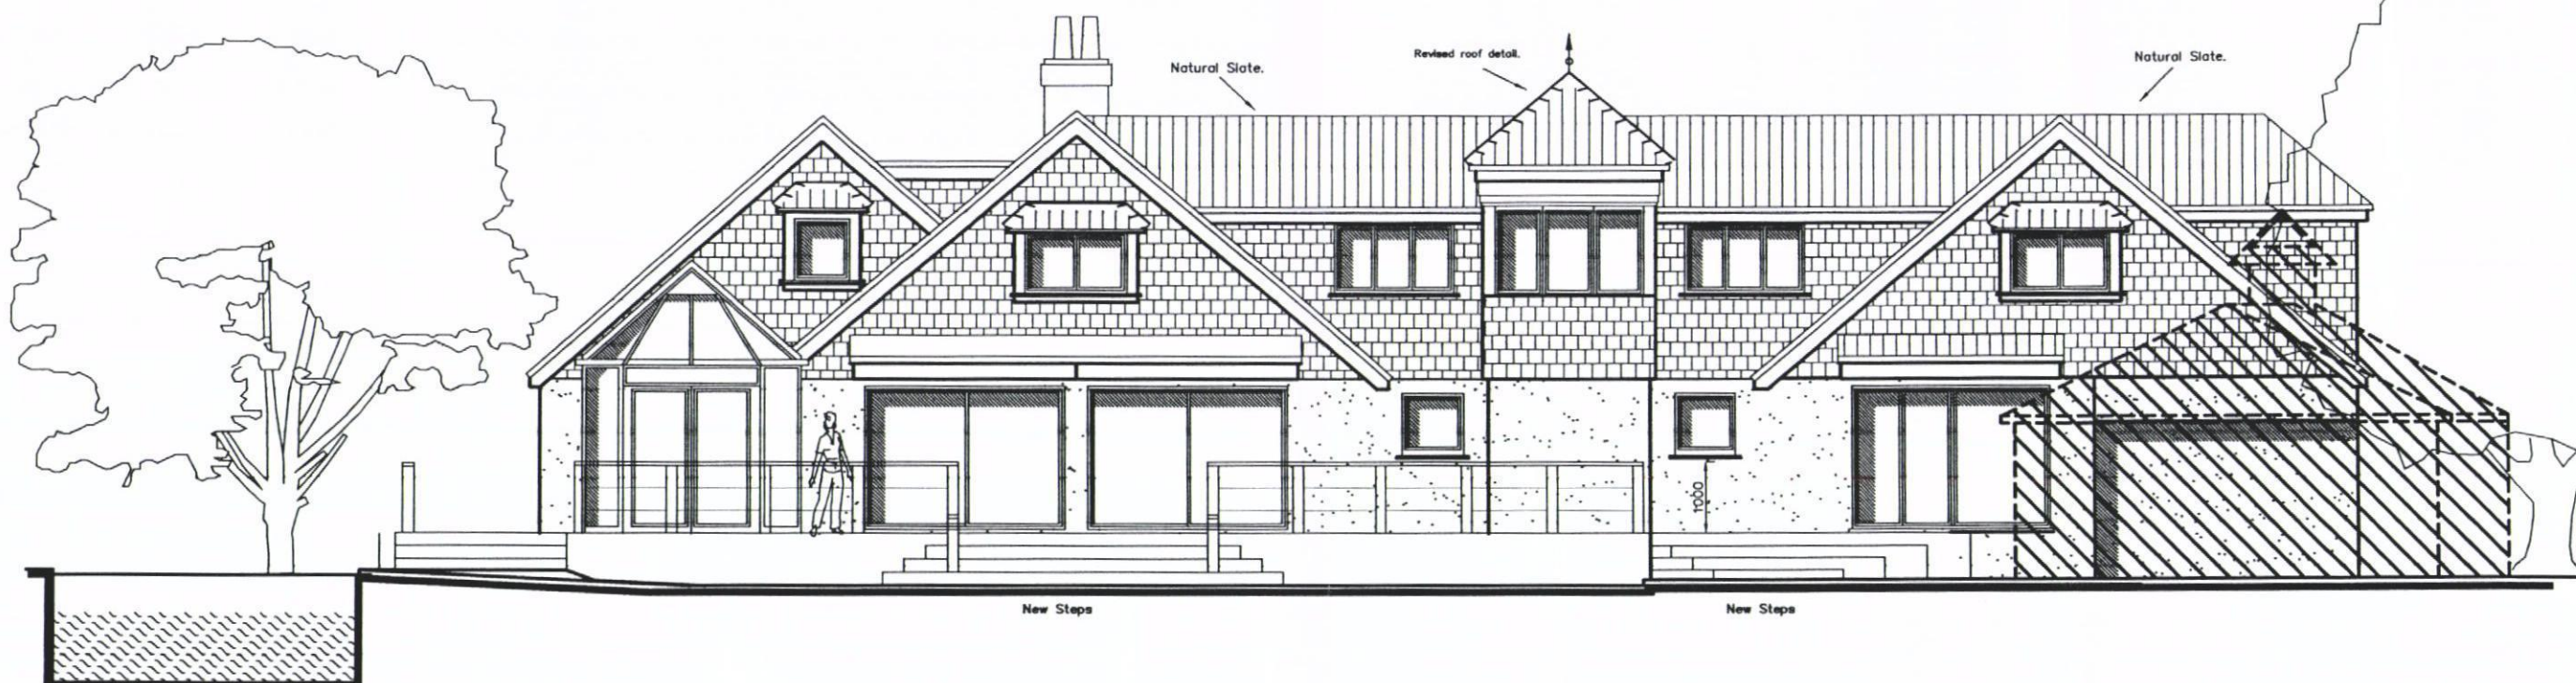

SOUTH

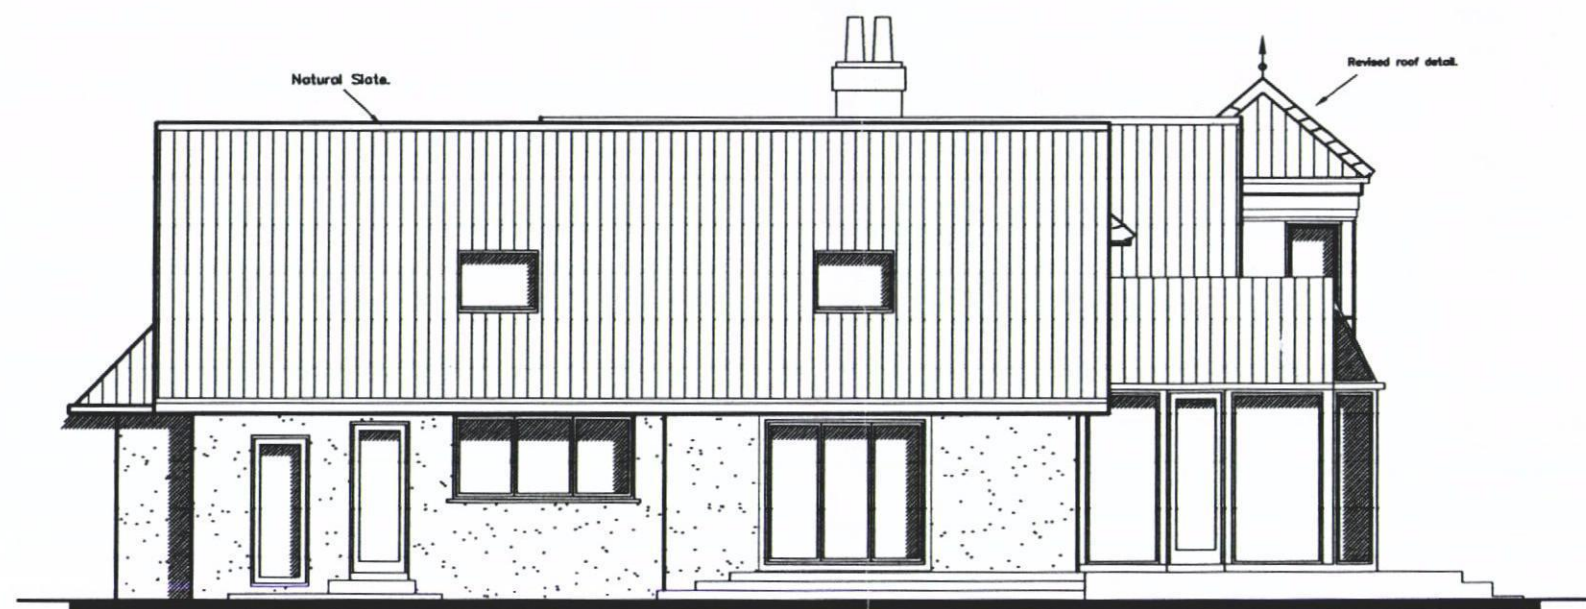

WEST

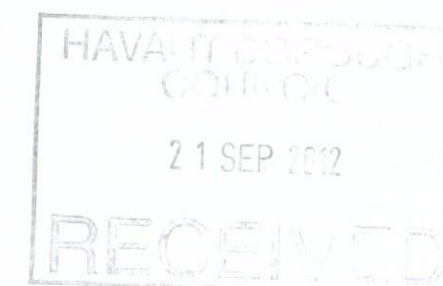

North Corner
Woodgaston Lane
Hayling Island

SOUTH & WEST
ELEVATION
PLANNING
AMENDMENT

Revisions
A.
B.

Martin Critchley
Chartered Architect
7 North Street
Havant, Hampshire, PO9 1PW
023 92 474 919
critchleyarchitect@hotmail.com

Scale A3 = 1:100
Date 30/08/12
Drawn JVC/JHL

0942-410⁰

metres

10

20

30