



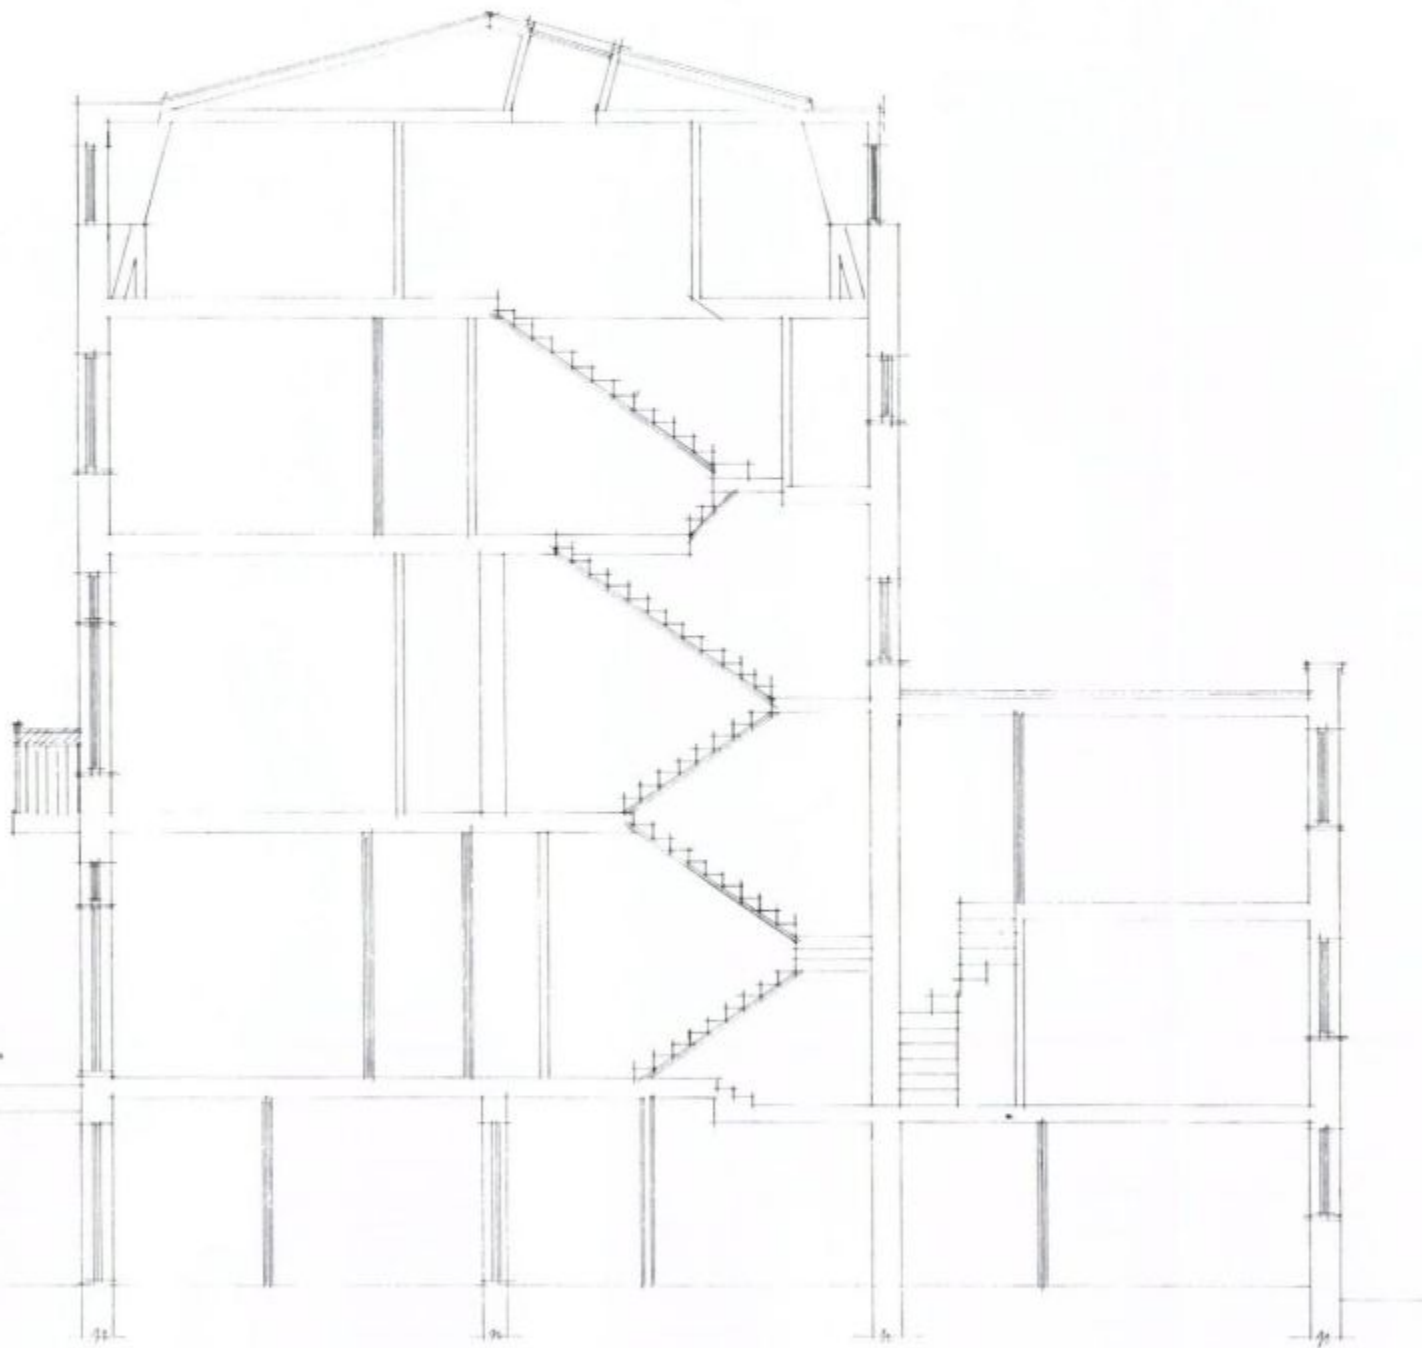

proposed section.

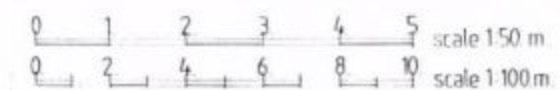

Revision	
A	Date

© copyright

THORNS-YOUNG
ARCHITECTURAL

THORNS-YOUNG LTD
271 Lamber Road, North End, Portsmouth, PO2 1AD
Tel: 01323 4367 2001 Fax: 01323 4366 5037

Client
mr b laly

Job Title
39 sea front
hayling island

Drawing Title
section

Scale 1:50 : at A1

Date sept 2011 Drawn by sa

Dwg. No. 4127-11-5. Rev.