


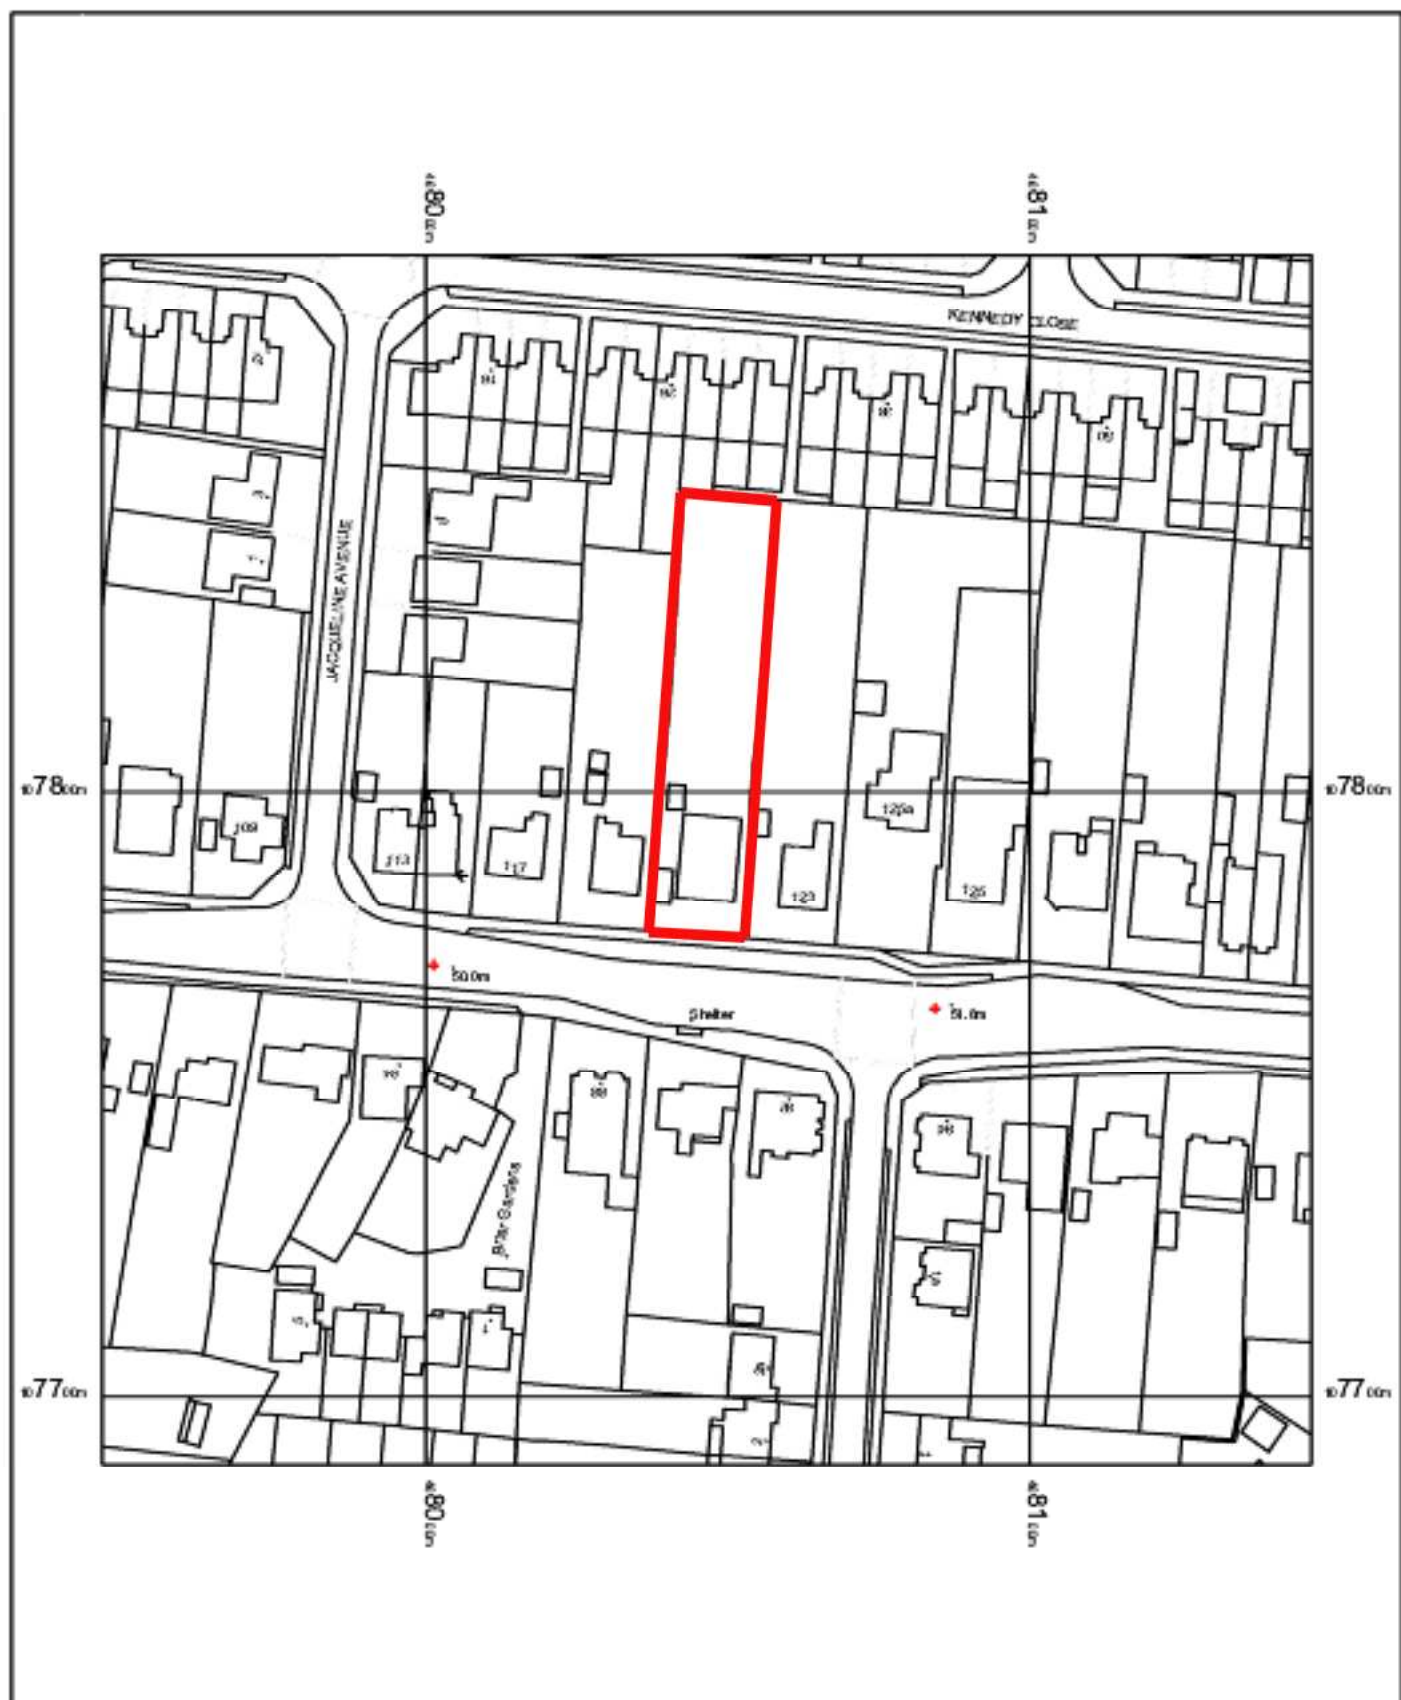

121 Stakes Road
Waterlooville
PO7 5PD

OS Mastermap
06 May 2011, ID: BW1-00071154
maps.blackwell.co.uk

1:1250 scale print at A4, Centre: 468046 E, 107789 N

© Crown Copyright Licence no. 100041040

Mapping
sourced from



BLACKWELL'S
www.blackwellmapping.co.uk

TEL: 0114 208 7058
maps.sheffield@blackwell.co.uk