


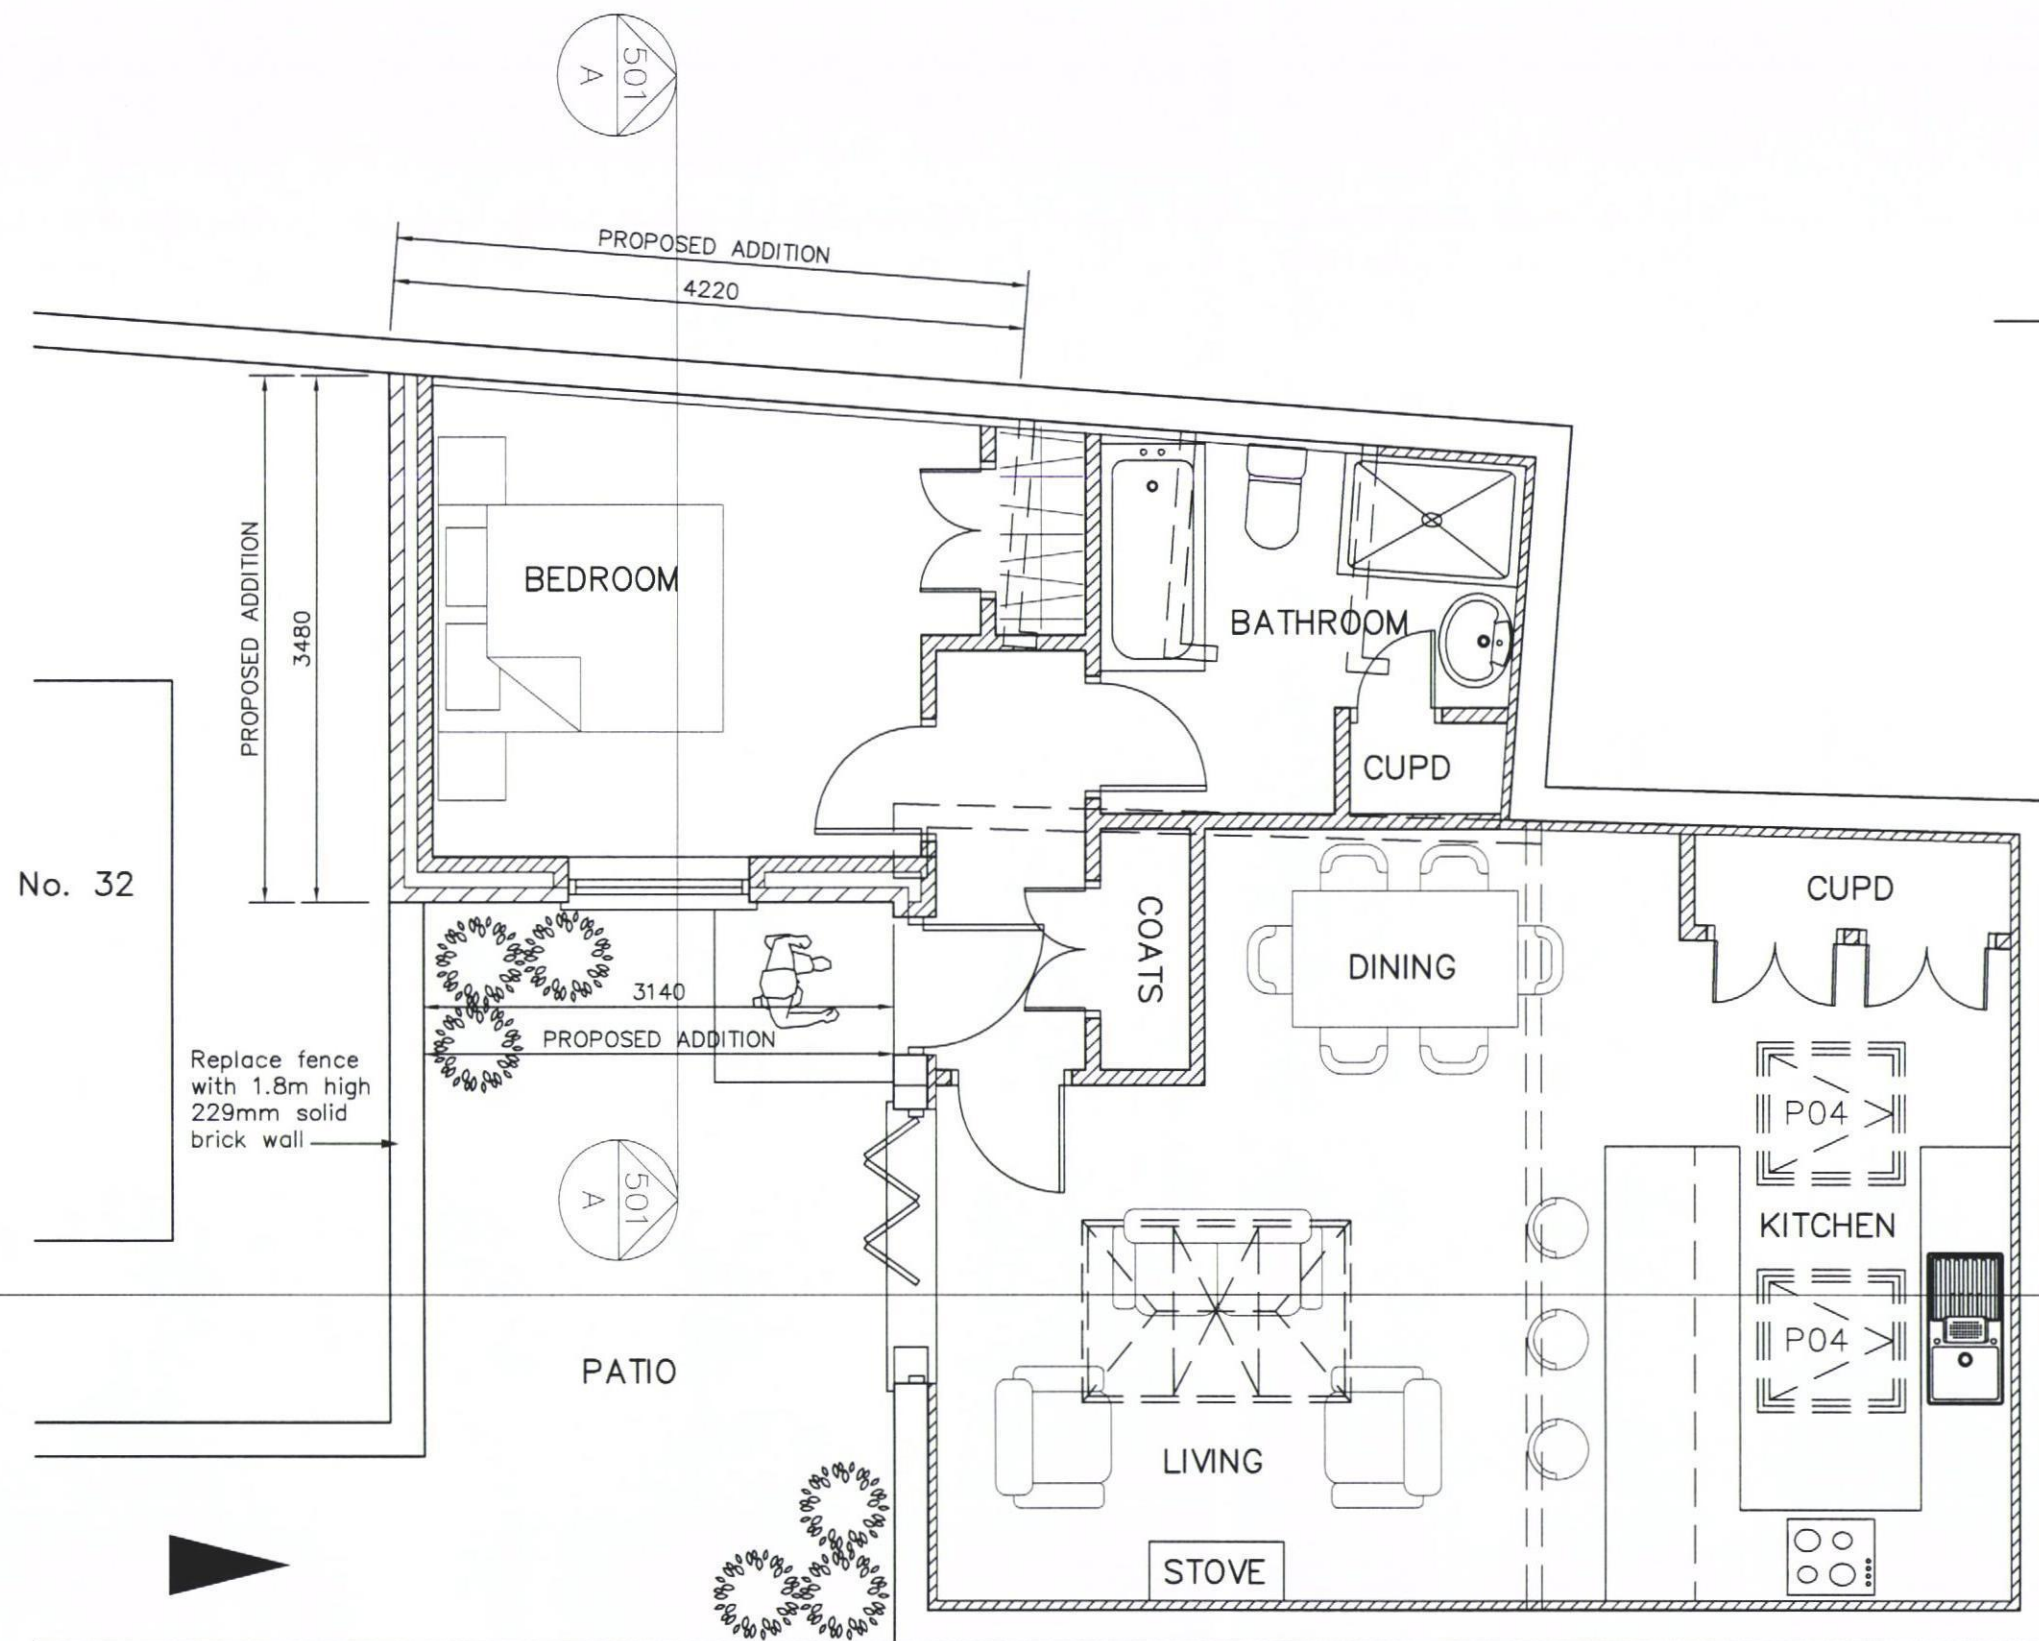

HAVANT BOROUGH
COUNCIL
17 JUN 2013
RECEIVED

32 High Street
Emsworth
PO10 7AW
metres

Proposed Plan

Revisions

- A. JHL revisions. 17/05/13
- B. Notation added. 05/06/13

Martin Critchley
Chartered Architect
7 North Street
Havant, Hampshire, PO9 1PW
023 92 474 919
critchleyarchitect@hotmail.com

Scale A3 = 1:100
Date 27/02/13
Drawn SAR/JHL

1312-301^B