

Block Plan For 24 Sandy Beach Estate



Showing Boundaries, The Height And Boundary Treatments, Including The Position Of Any Building Or Structure On The Side Of The Boundaries And A Footprint Of The Proposed Works Drawn To A Metric Scale Of 1:200

©CROWN COPYRIGHT LICENCE NUMBER 100047474

SCALE 1:200

AREA 36m x 36m

CENTRE COORDINATES: 474611, 98156

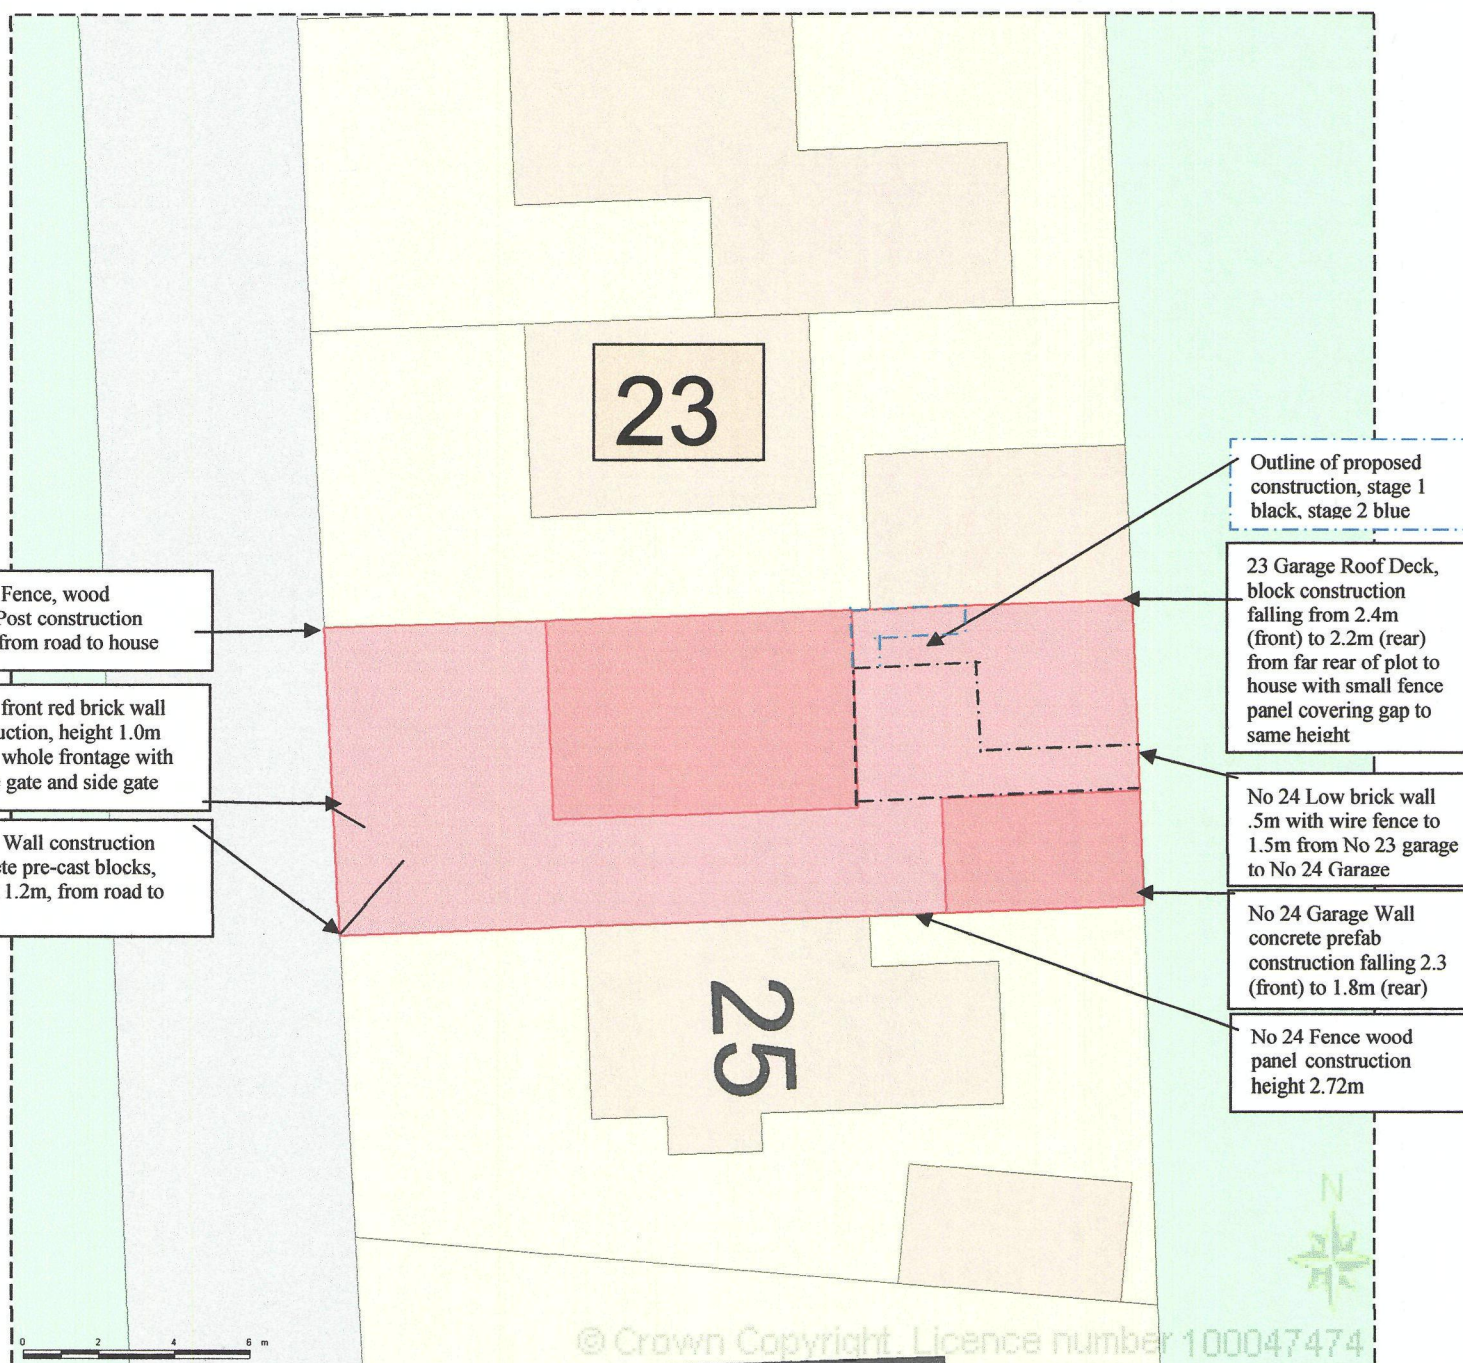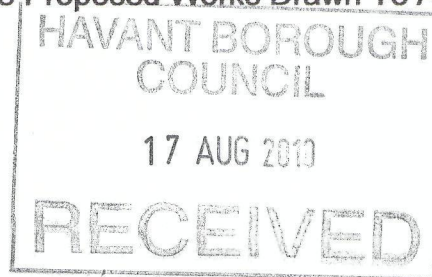

No 23 Fence, wood panel/Post construction 1.0m, from road to house

No 24 front red brick wall construction, height 1.0m across whole frontage with double gate and side gate

No 23 Wall construction concrete pre-cast blocks, height 1.2m, from road to house

Outline of proposed construction, stage 1 black, stage 2 blue

23 Garage Roof Deck, block construction falling from 2.4m (front) to 2.2m (rear) from far rear of plot to house with small fence panel covering gap to same height

No 24 Low brick wall .5m with wire fence to 1.5m from No 23 garage to No 24 Garage

No 24 Garage Wall concrete prefab construction falling 2.3 (front) to 1.8m (rear)

No 24 Fence wood panel construction height 2.72m