


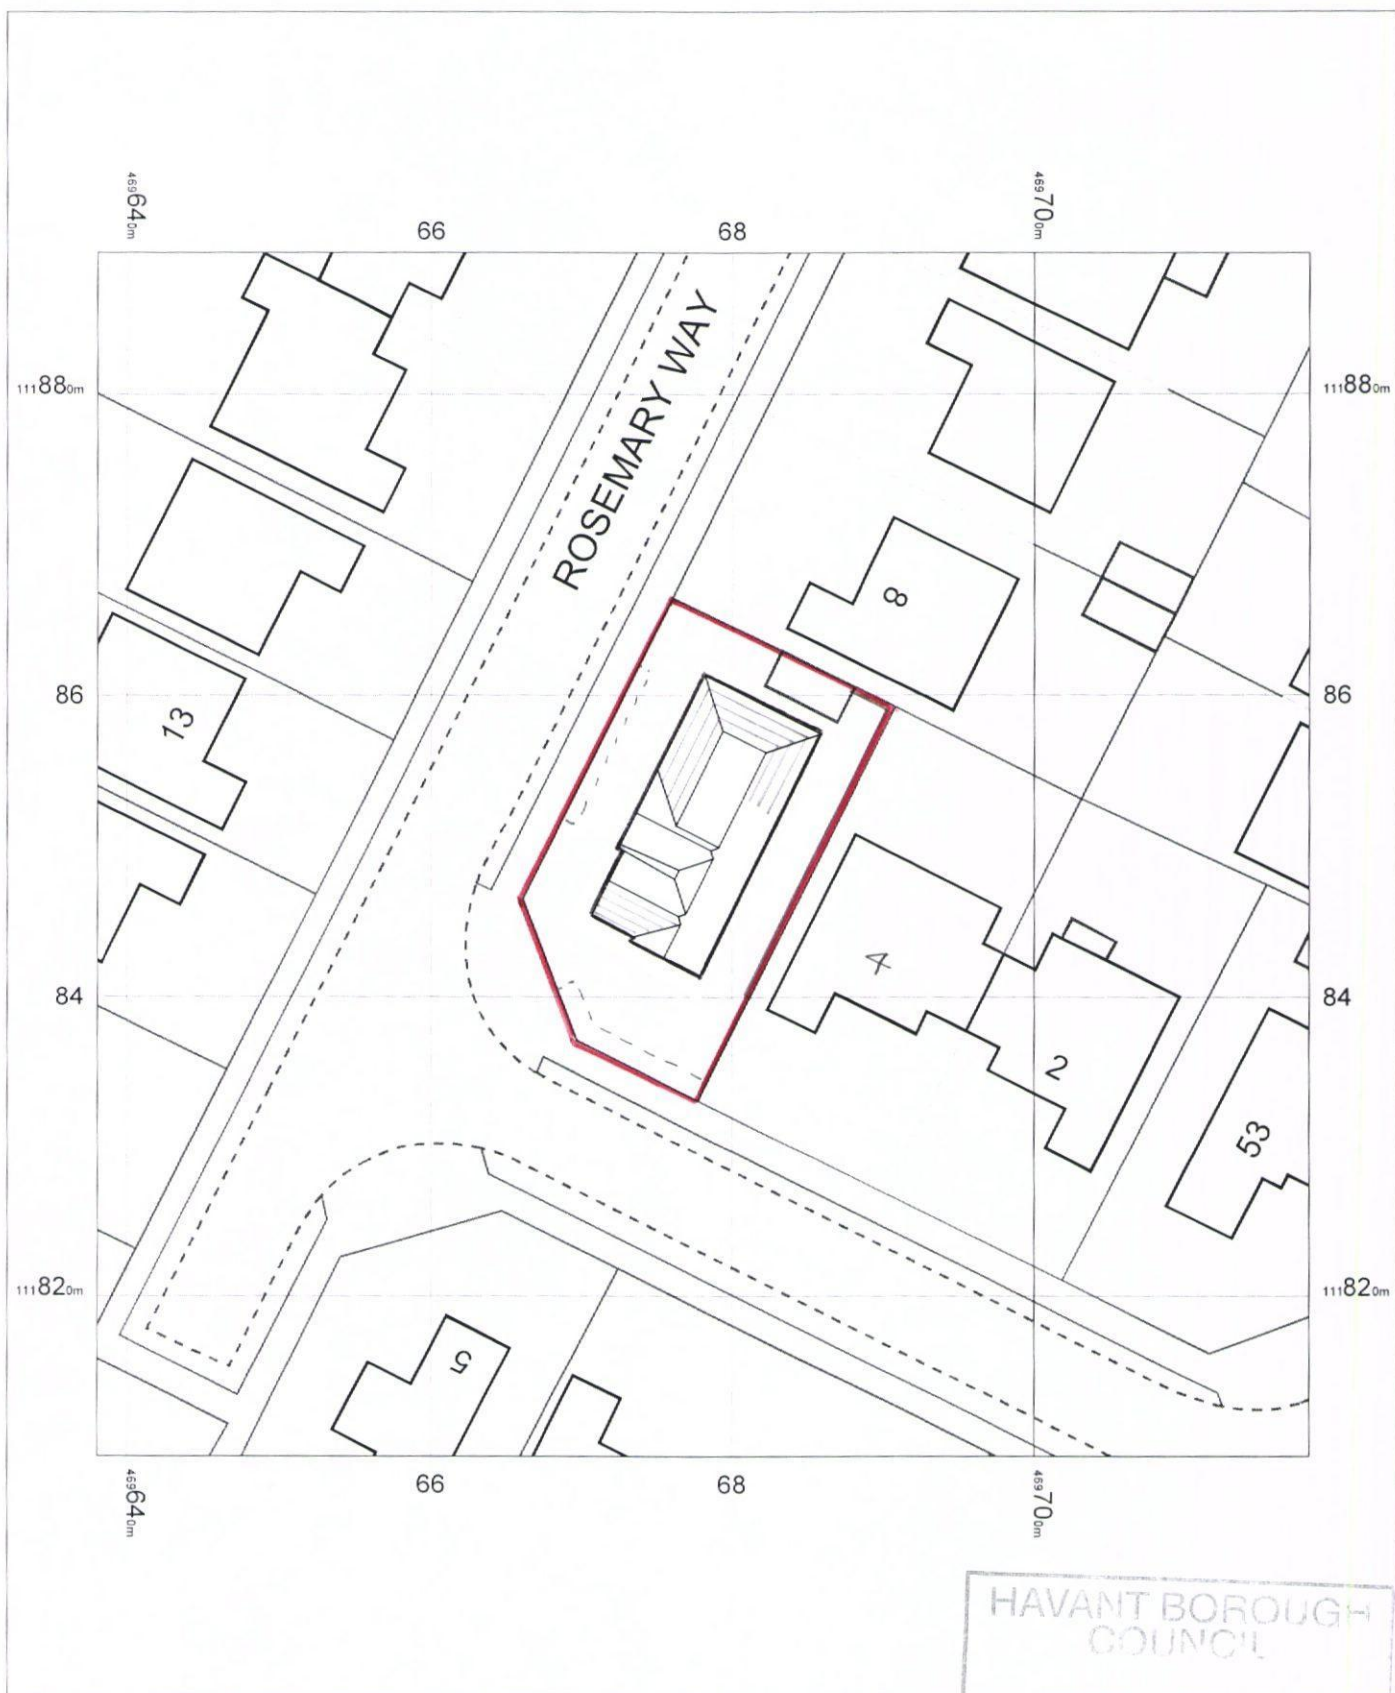

6 ROSEMARY WAY
WATERLOOVILLE
PO8 9DG

OS Mastermap
02 August 2012, ID: BW1-00167666
www.blackwellmapping.co.uk
1:500 scale print at A4, Centre: 469678 E, 111849 N
©Crown Copyright. Licence no. 100041040



BLACKWELL'S
www.blackwellmapping.co.uk
TEL: 0114 268 7658
maps.sheffield@blackwell.co.uk