


HAVANT BOROUGH
COUNCIL
10 MAY 2013
RECEIVED

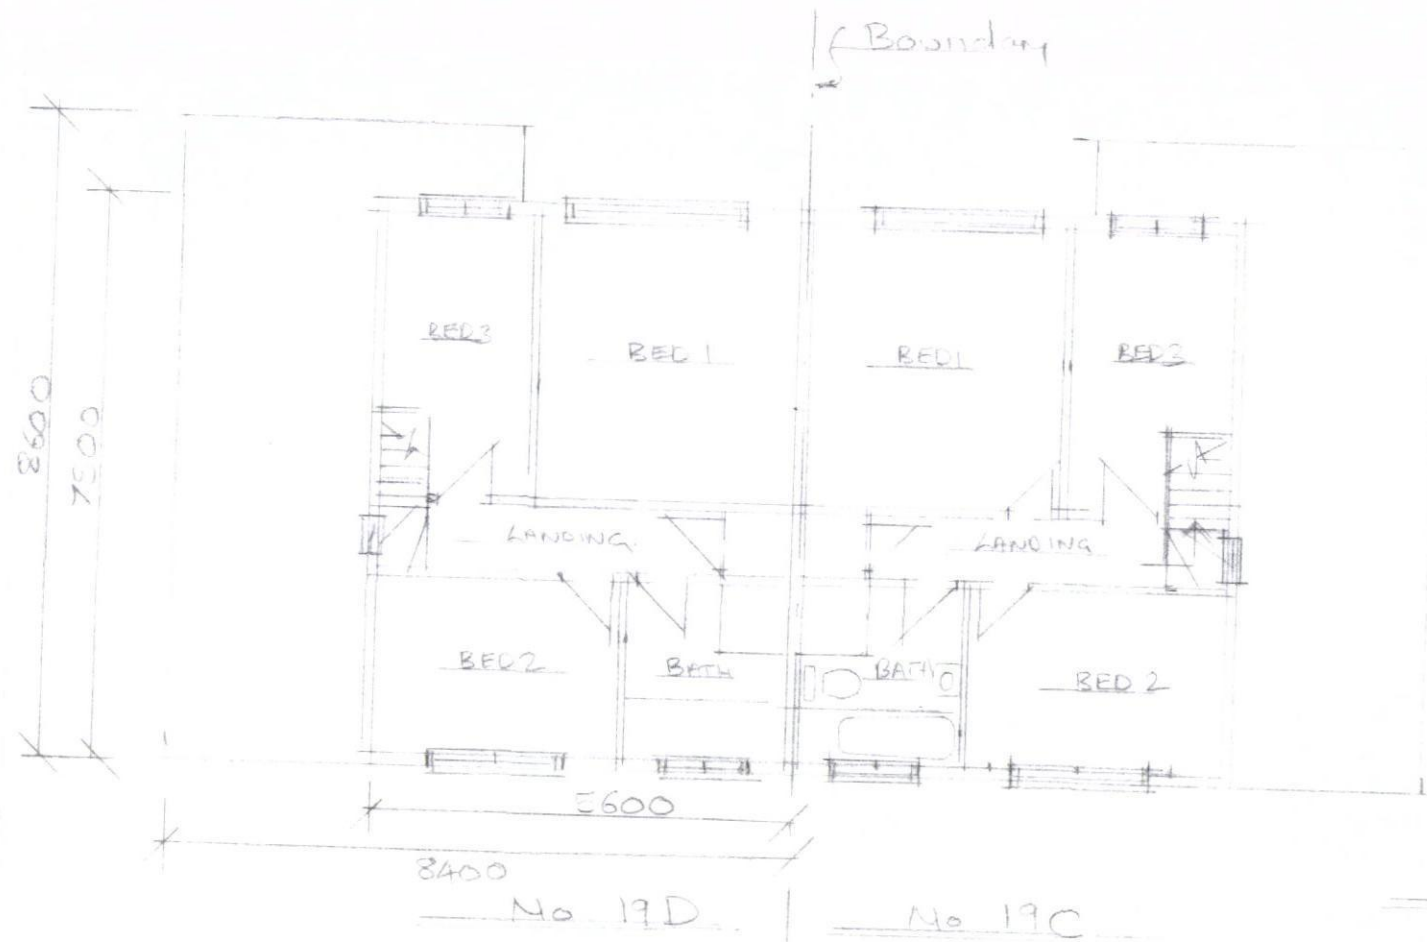


PROPOSED FIRST FLOOR PLANS 1:100

19C BRIDFIELD CRESCENT
PROPOSED 1ST FLOOR PLAN AND ELEVATIONS
REV A



PROPOSED REAR ELEVATION

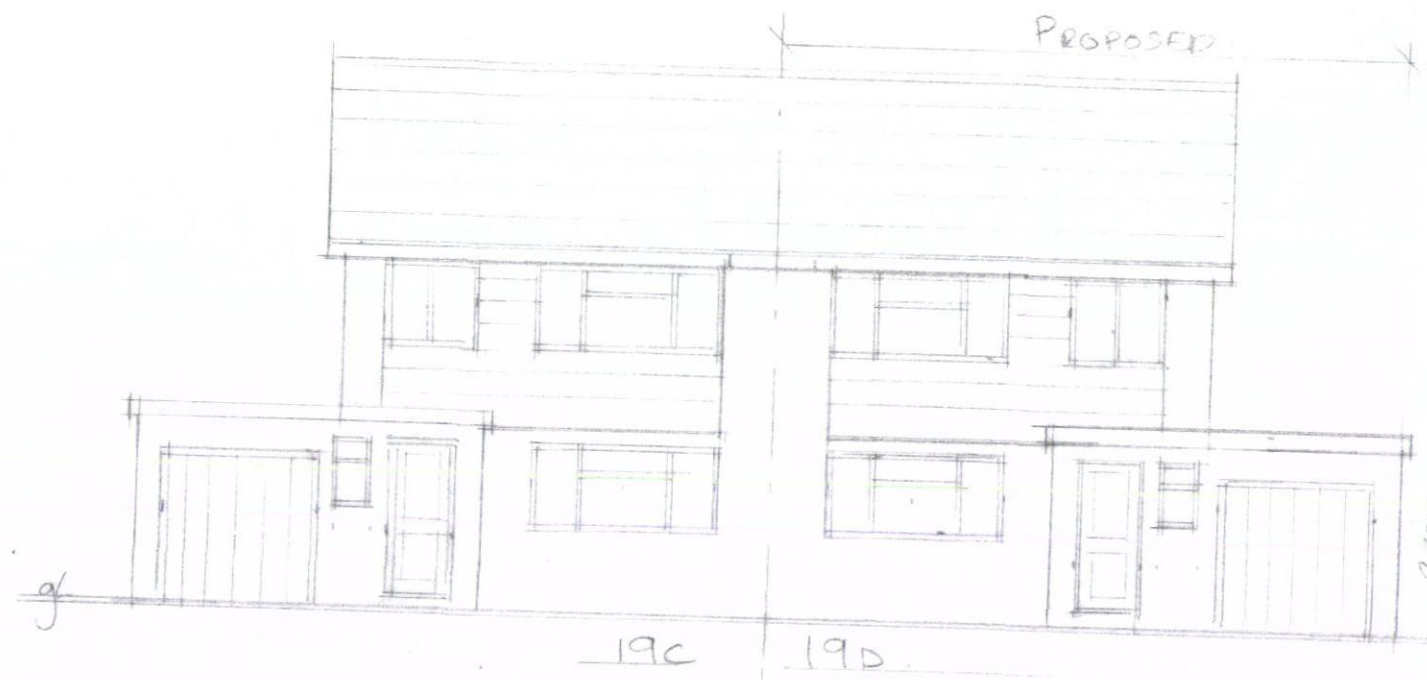

PROPOSED FRONT ELEVATION 1:100



SIDE ELEVATION

SIDE ELEVATION