

Architectural Services

01243 767440

Forum House
Stirling Rd
Chichester
PO19 7DN

NOTES

01 All new and existing building work dimensions are critical to the construction process.

**02 All drawings are preliminary unless stated differently.
Preliminary drawings and are not to be built or manufactured from.**


03 This drawing is subject to copyright of Architectural SERVICES reproduction only with written authority.

04 Drawing dimensions and scales to be checked prior to commencement of work.

05 All structural work where mentioned on this drawing is subject to a qualified structural and civil engineer calculations before building work commences.

06 These plans may be subject to "Planning & Building Regulation Approval" or any other statute in law before the commencement of building works.

07 All materials to match existing unless otherwise stated.

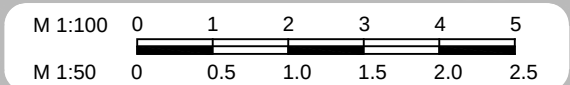

Existing FF Plan

STUART JONES,
78 PARK AVENUE,
WATERLOOVILLE,
PO7 5DW

DRAFT 3a - 13.11.12

CLIENT NO:


DRAWN:

JOB NO:

DATE:
17.10.12

SCALE @ A3: 1:50

PG NO: 03

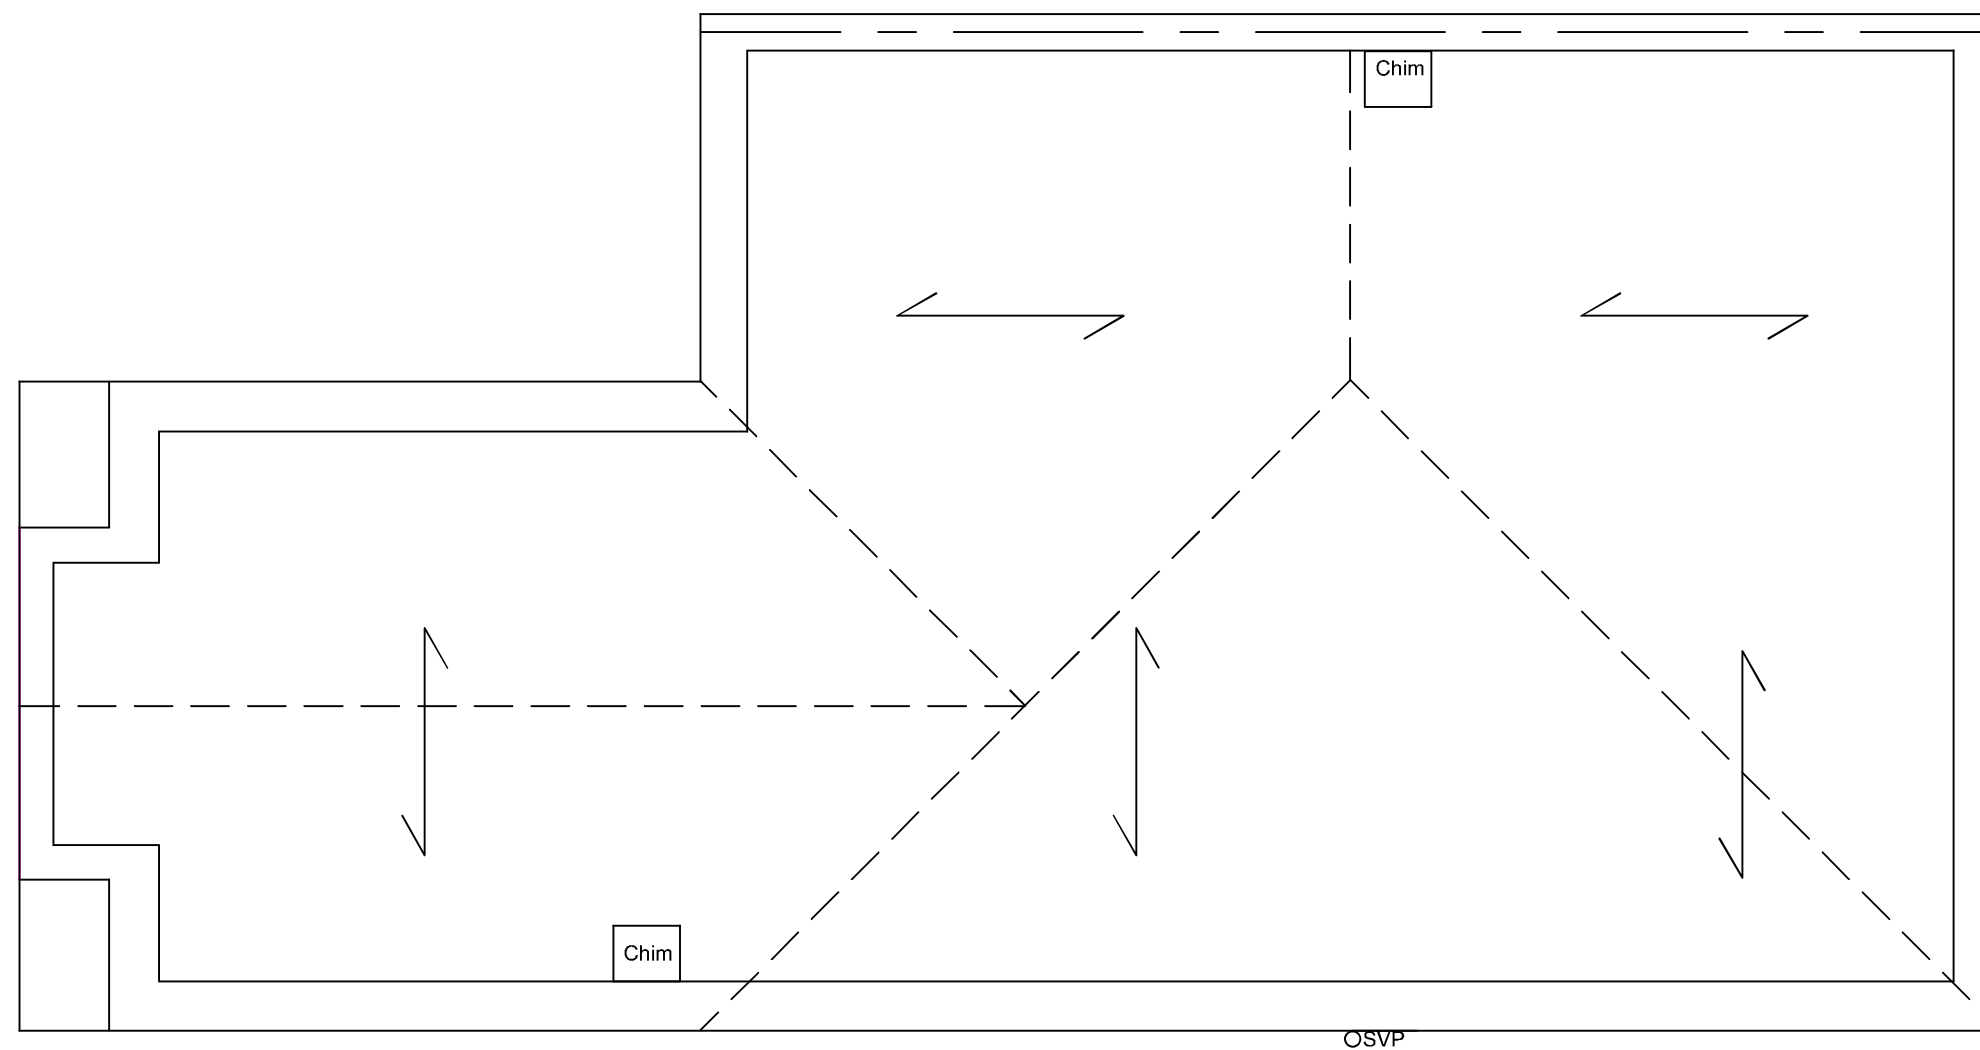

EXISTING LOFT