


**PROPOSED SINGLE STOREY REAR ADDITION.
41, ST. LEONARDS AVENUE, HAYLING ISLAND, HANTS.
FOR MR & MRS M. TAMBLING.**

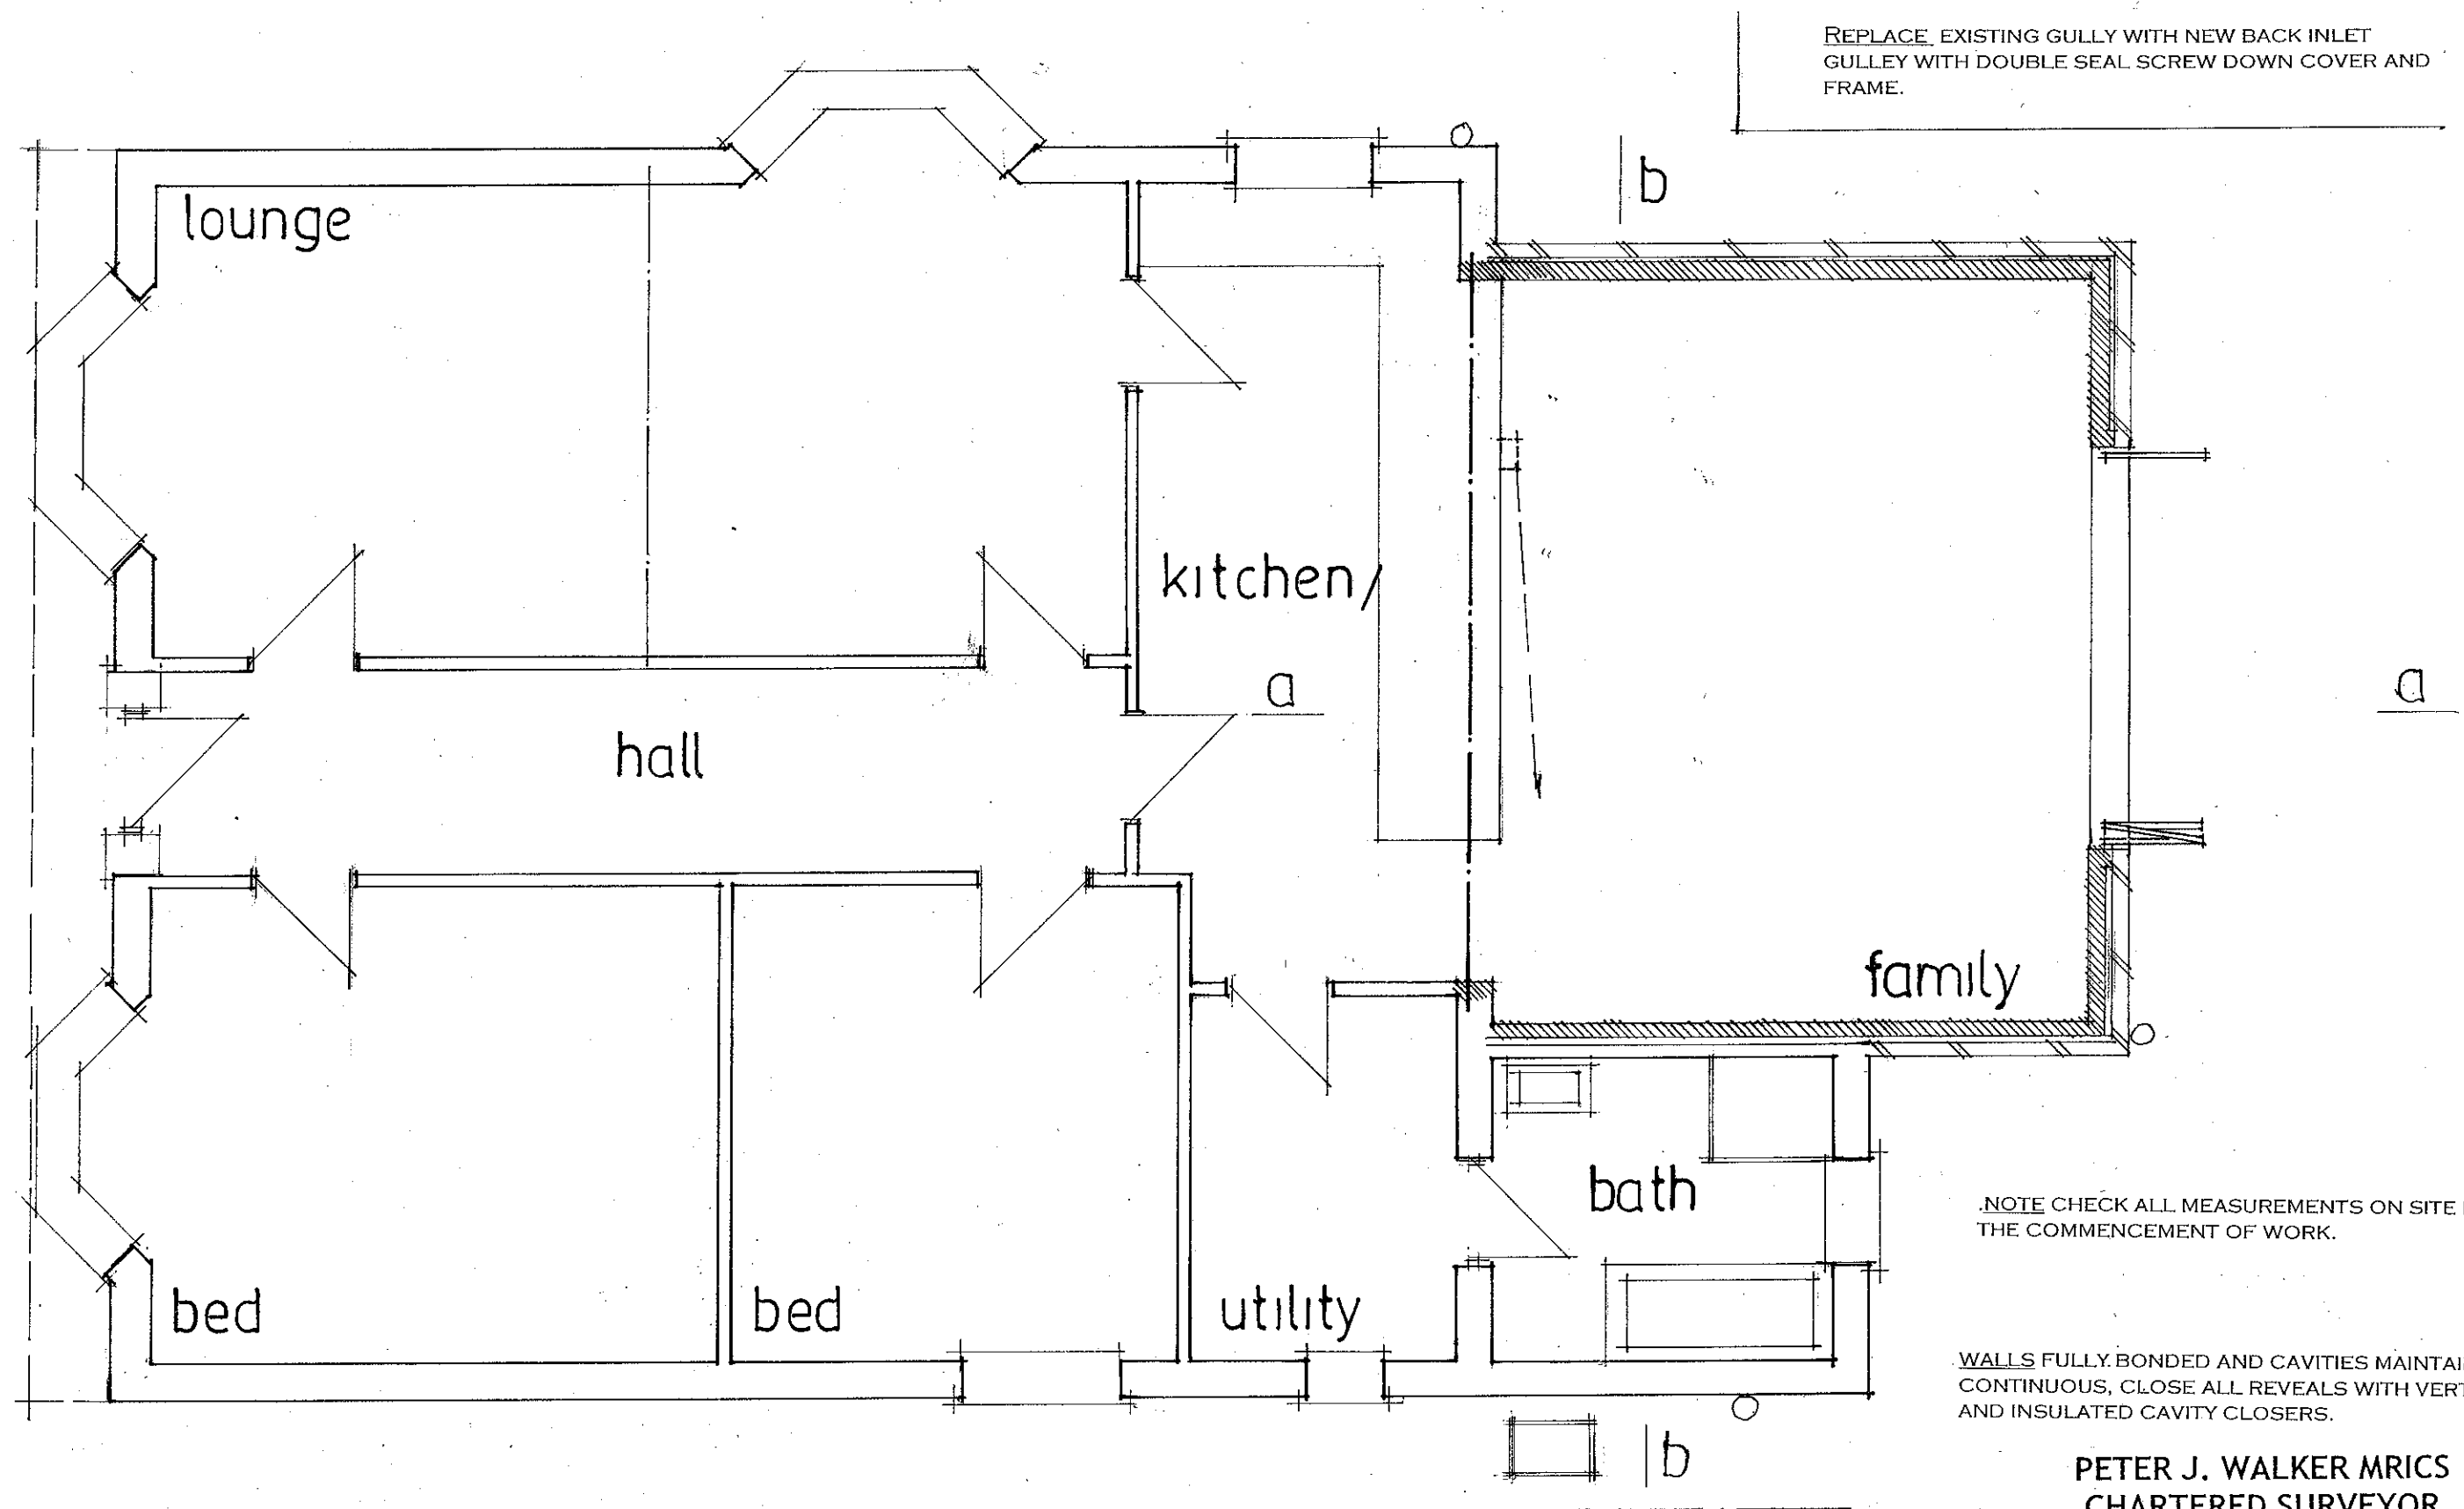

date feb 2013
scale 1:50

PROPOSED LAYOUT