


NOTES

- 01 All new and existing building work dimensions are critical to the construction process.
- 02 All drawings are preliminary unless stated differently. Preliminary drawings are not to be built or manufactured from.
- 03 This drawing is subject to copyright of **Architectural SERVICES** reproduction only with written authority.
- 04 Drawing dimensions and scales to be checked prior to commencement of work.
- 05 All structural work where mentioned on this drawing is subject to a qualified structural and civil engineer calculations before building work commences.
- 06 These plans may be subject to "Planning & Building Regulation Approval" or any other statute in law before the commencement of building works.
- 07 All materials to match existing unless otherwise stated.

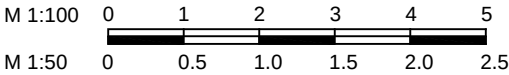

Proposed FF Plan

STUART JONES,
78 PARK AVENUE,
WATERLOOVILLE,
PO7 5DW

DRAFT 7a - 31.01.13

CLIENT NO:

DRAWN:


JOB NO:

DATE:
17.10.12

SCALE @ A3: 1:50

PG NO: 04

NOTE - Hip to gable build up and rear dormer
are not subject to the planning application

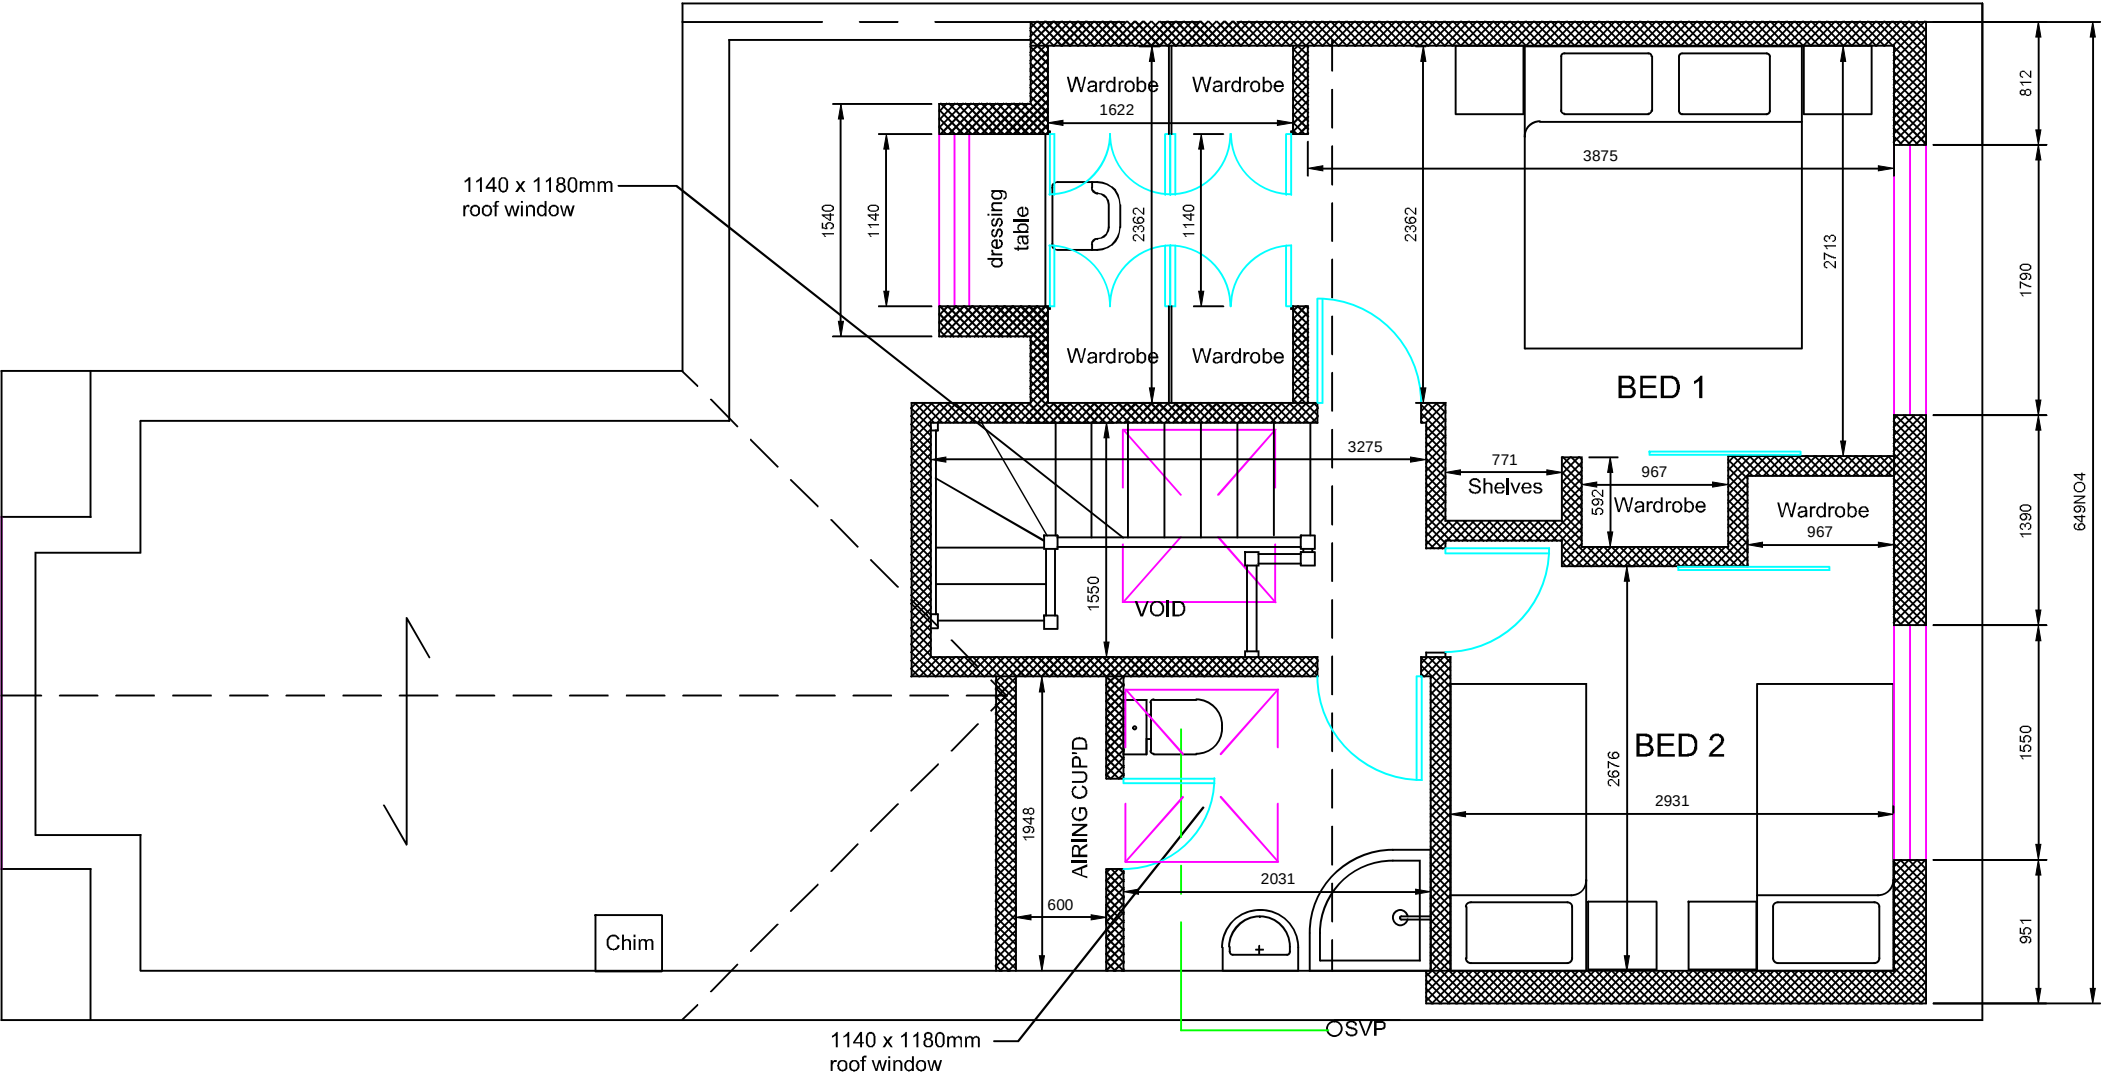

PROPOSED LOFT