


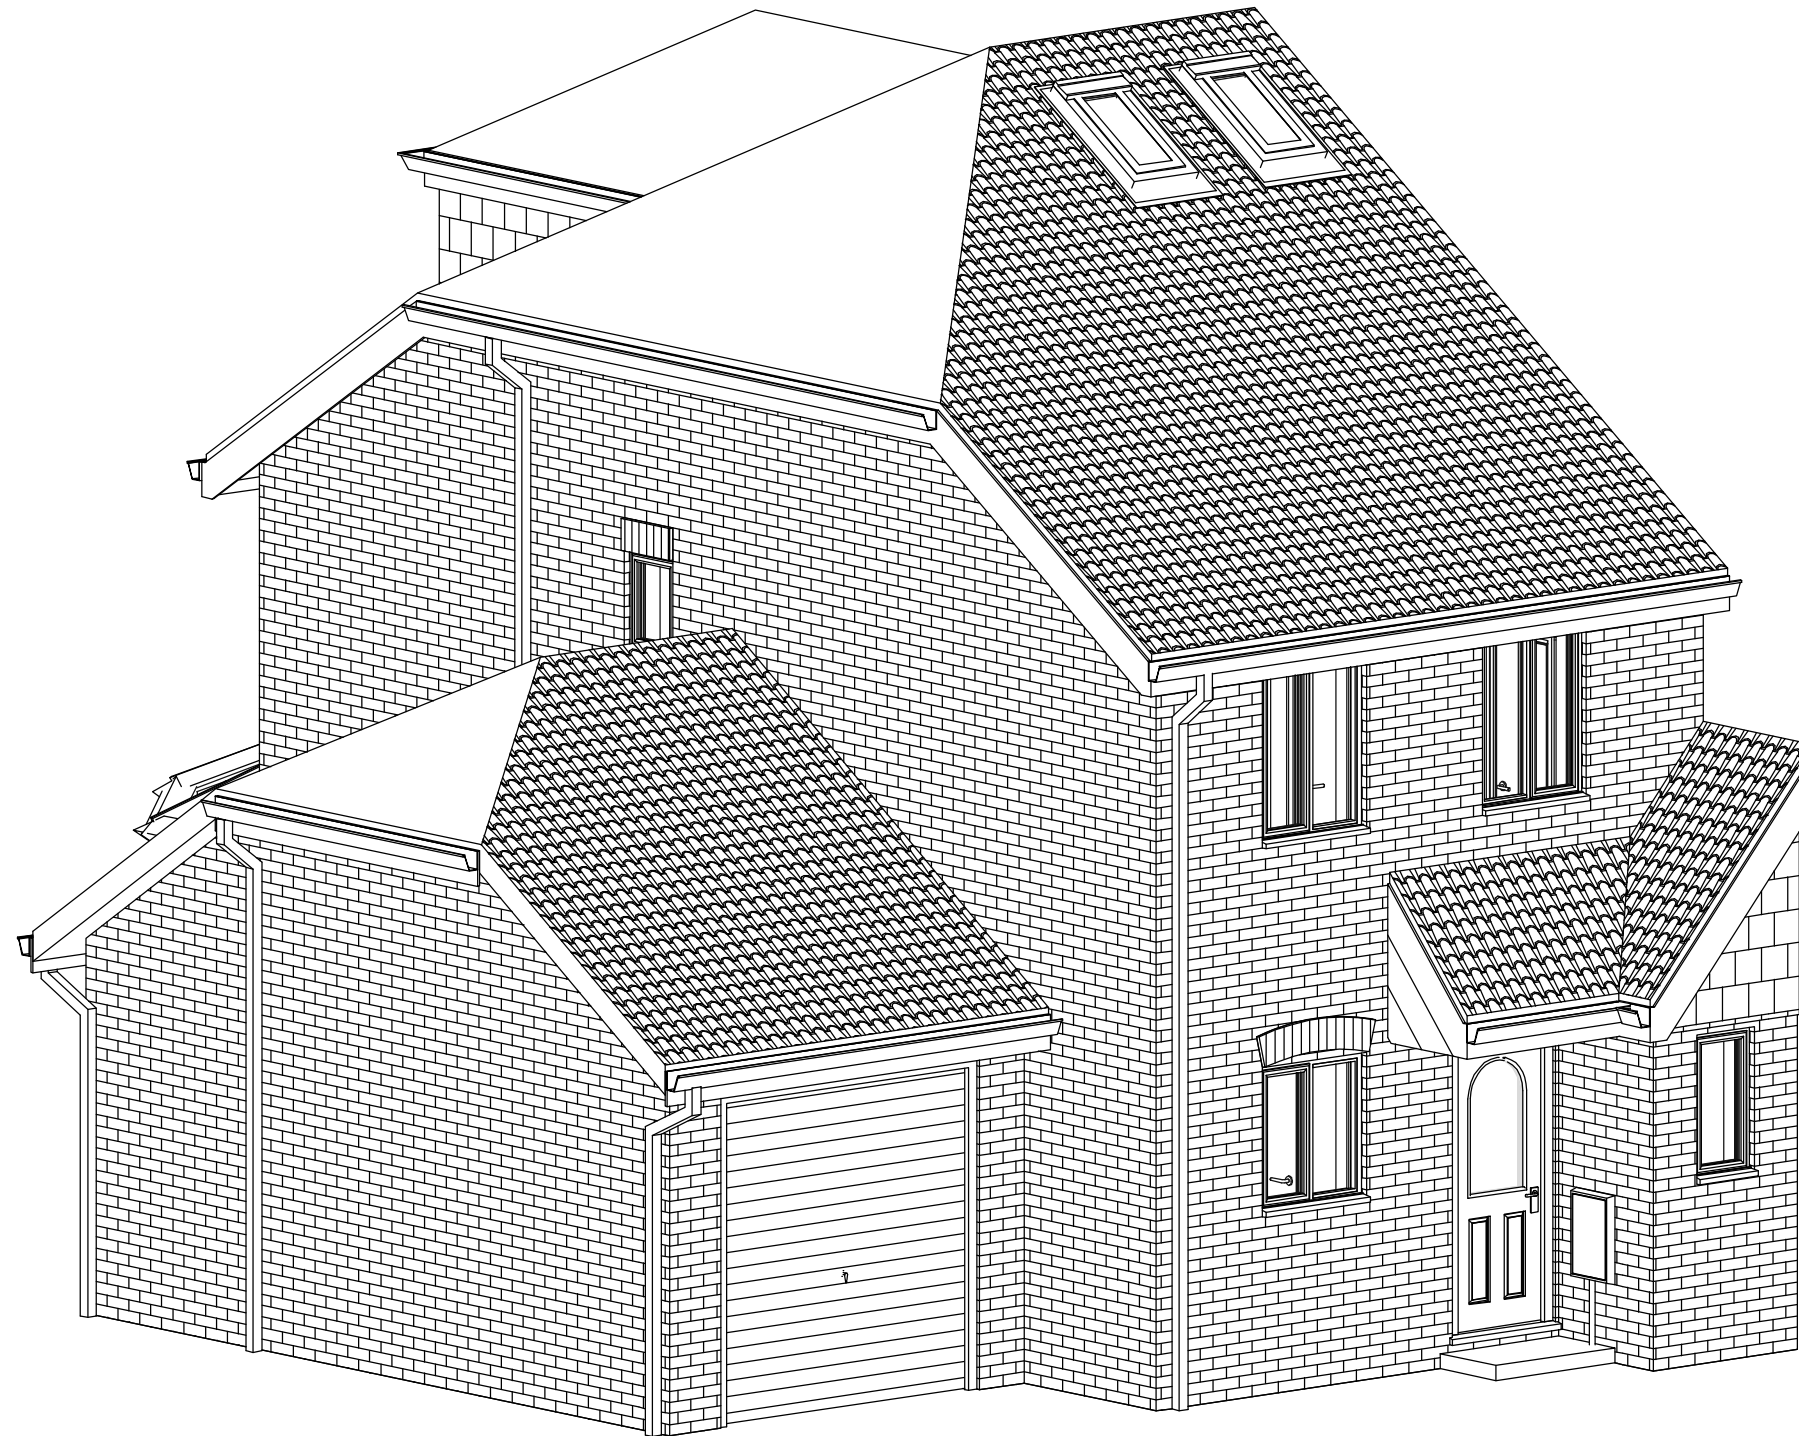

PROPOSED CGI VIEW (SOUTH EAST)



The Planning Service
Office, 135 North Lane
Clanfield, Waterlooville
Hampshire PO8 0RL

T: 023 92 597364
F: 0845 519 1103
E: info@theplanningservice.co.uk

All dimensions to be checked on site. Not to be scaled from drawings. All dimensions in mm (millimeters) unless otherwise stated.

These drawings have been produced for planning approval purposes only and should not be used for any other purpose. Compliance with building regulations is not to be assumed. © These plans remain the copyright of the Planning Service and must not be copied or reproduced in any way without written permission, with the exception of Local Authorities for planning purposes.

MR GARETH HEATH
22 CORONATION
ROAD

PROPOSED CGI VIEW (SOUTH EAST)

Project number	118
Date	08/08/2013
Drawn by	JJ
Project Status	PLANNING

Scale

P007