



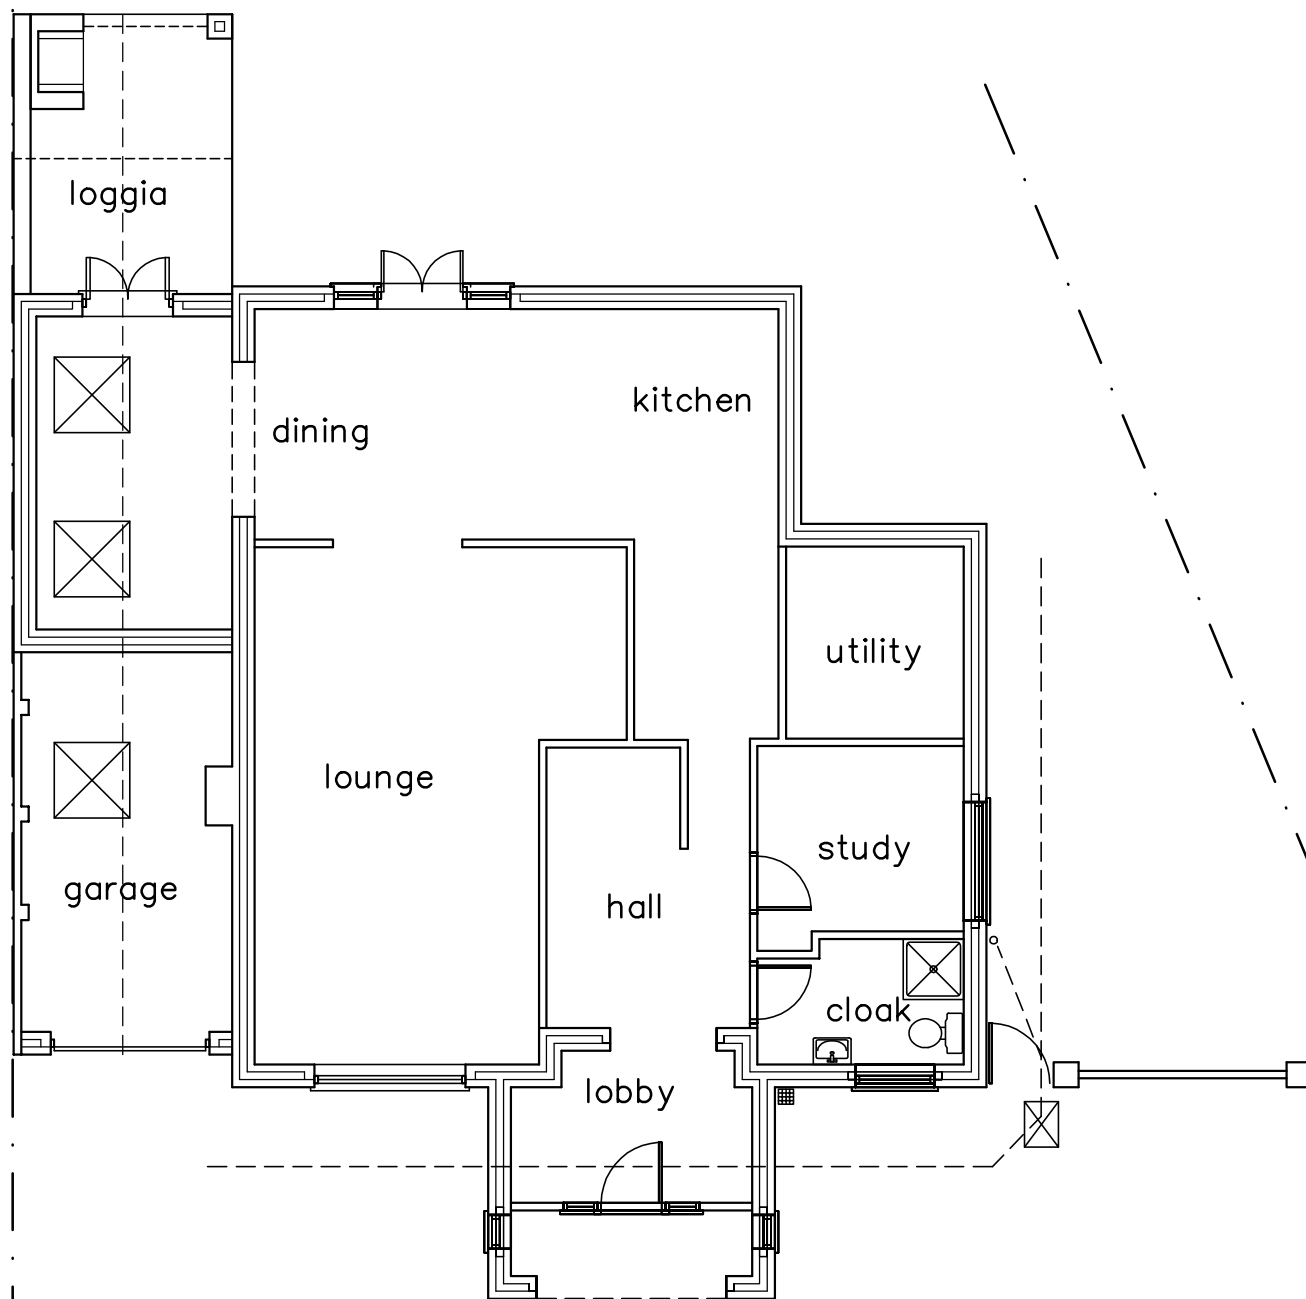

EXISTING

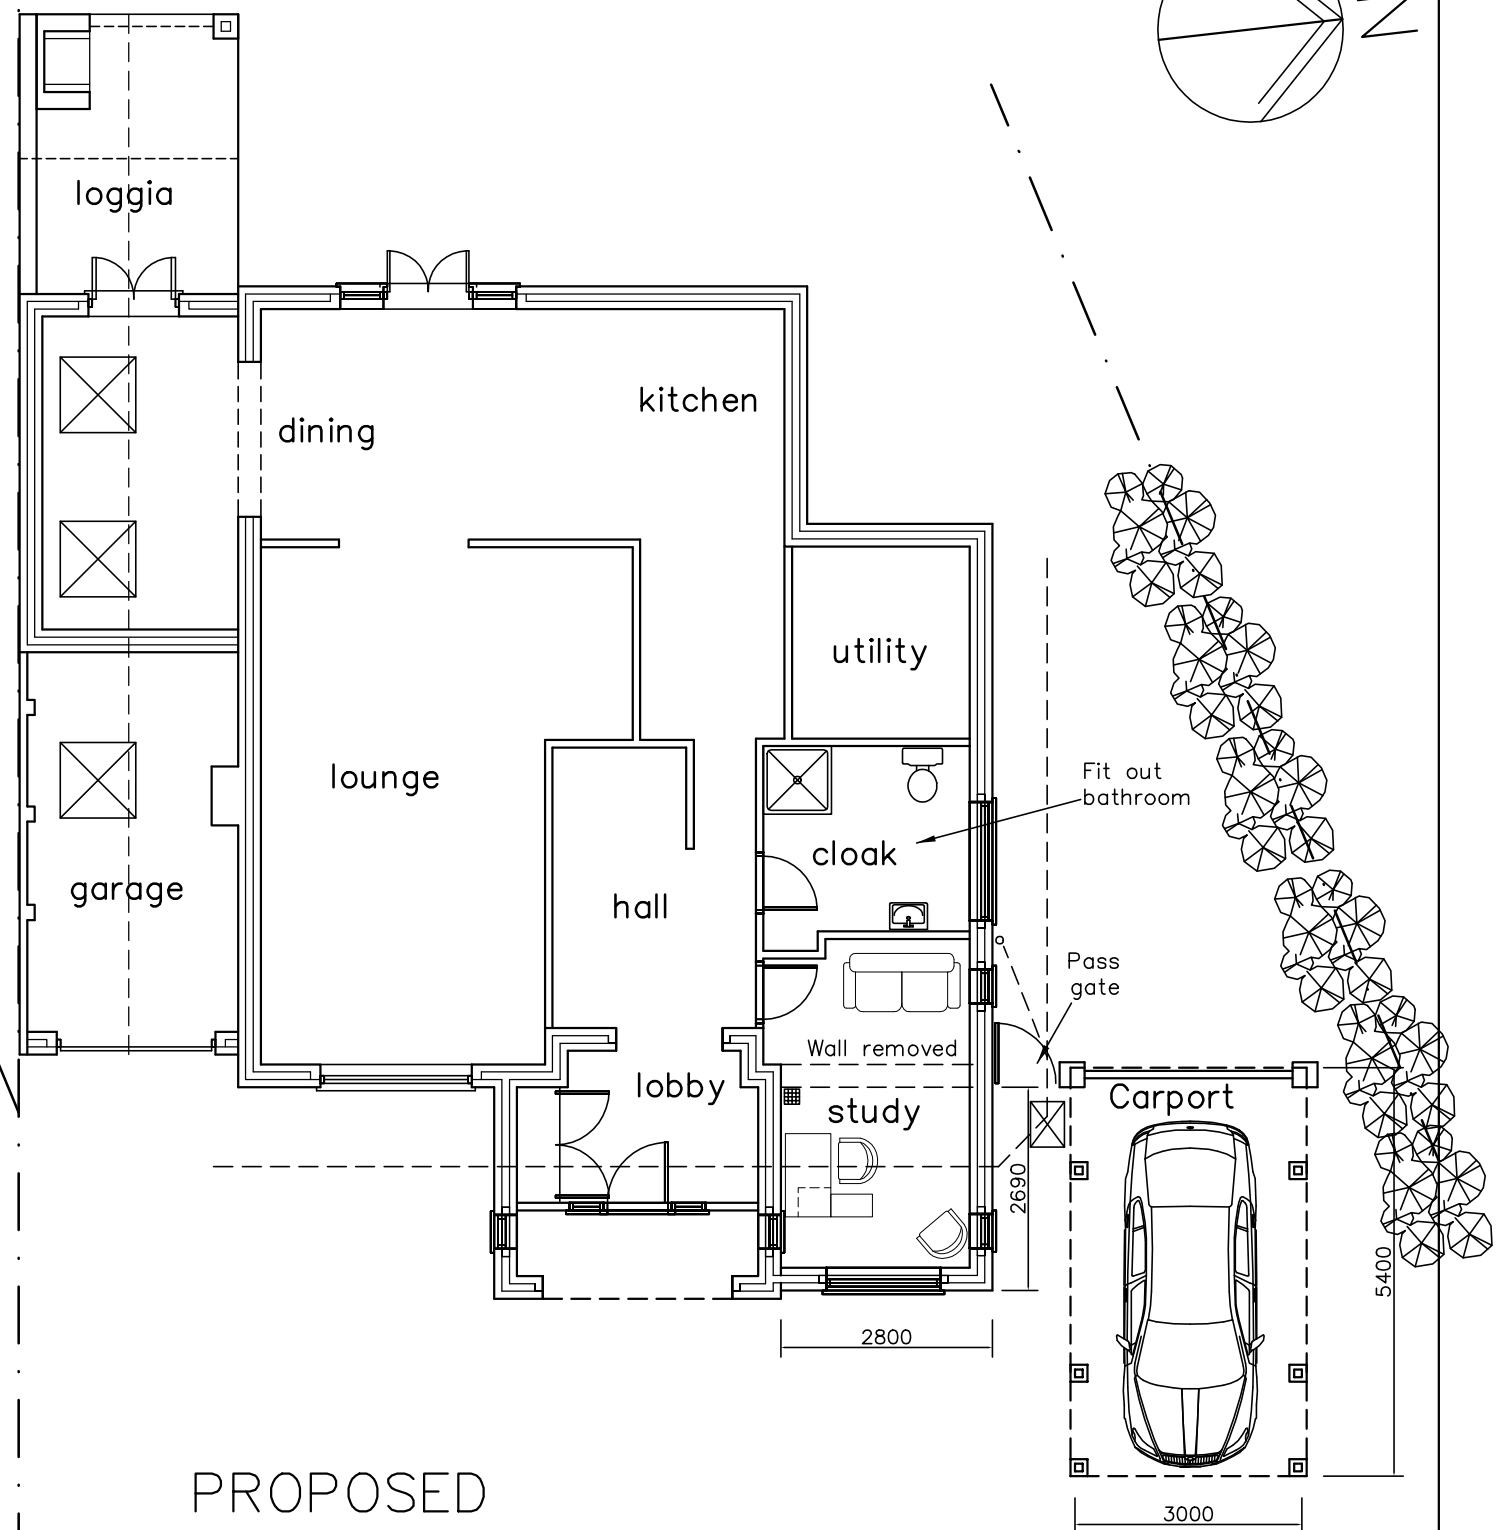

PROPOSED

64 Sinah Lane
Hayling Island
P011 0JH

GROUND FLOOR PLANS

Revisions

- A.
- B.
- C.
- D.

Martin Critchley
Chartered Architect
7 North Street
Havant, Hampshire, PO9 1PW
023 92 474 919
critchleyarchitect@hotmail.com

Scale A1 = 1:50, A3 = 1:100
Date 01/08/13
Drawn MHC/JHL

0416-312⁰

metres

10

20


30




EAST



NORTH

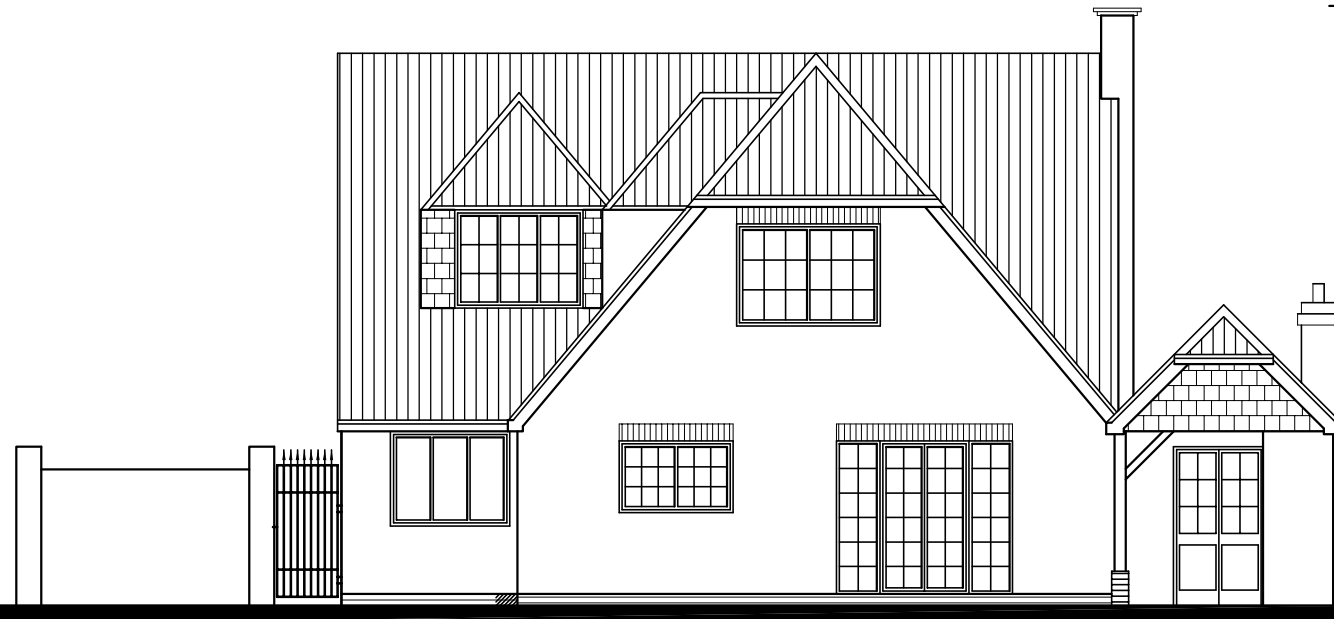

WEST

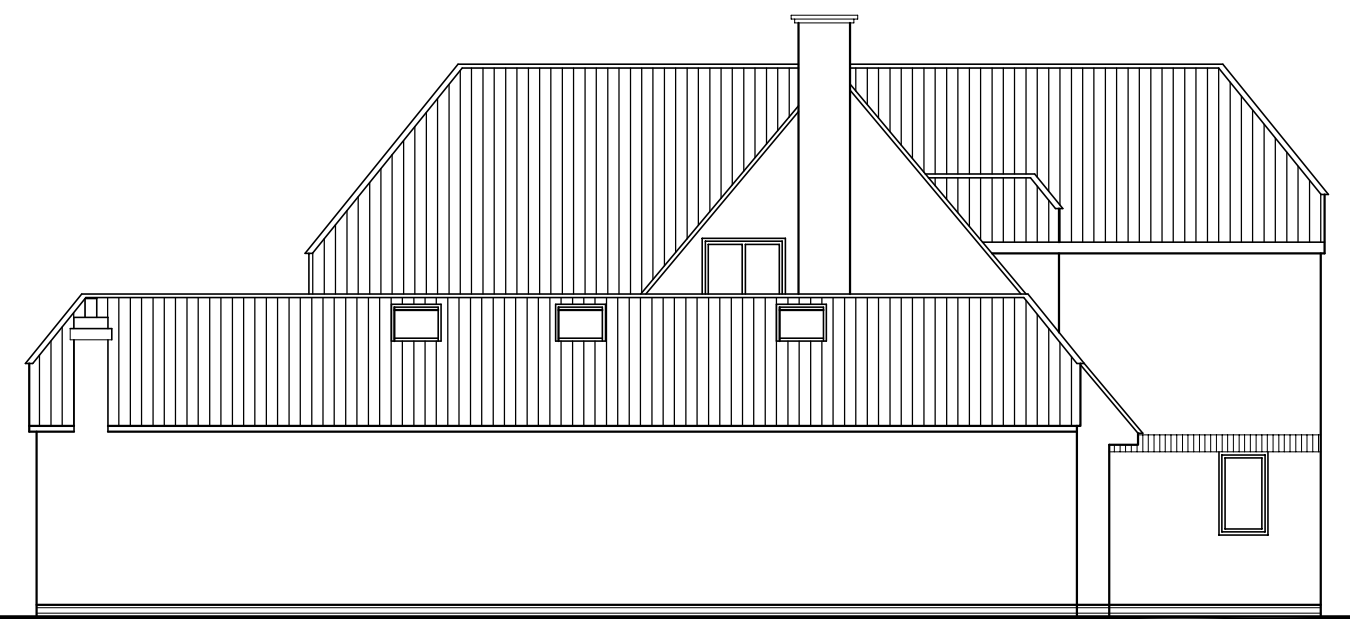

SOUTH

64 Sinah Lane
Hayling Island
PO11 0JH

EXISTING ELEVATIONS


Revisions
A.
B.
C.
D.

Martin Critchley
Chartered Architect
7 North Street
Havant, Hampshire, PO9 1PW
023 92 474 919
critchleyarchitect@hotmail.com

Scale A1 = 1:50, A3 = 1:100
Date 01/08/13
Drawn MHC/JHL

0416-413⁰



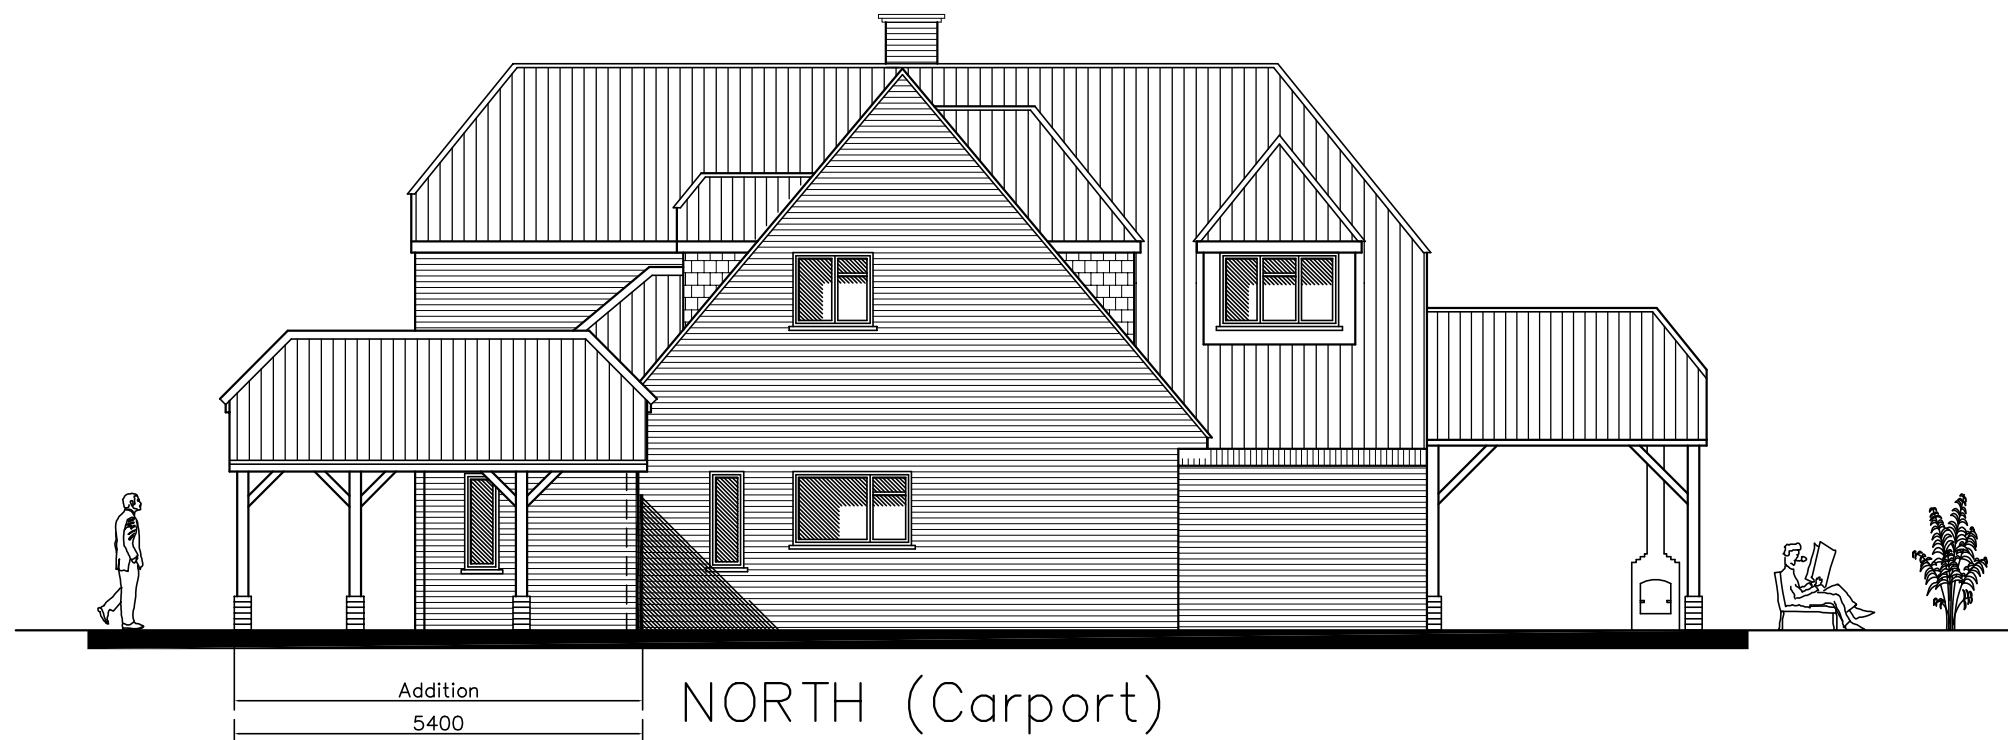

64 Sinah Lane
Hayling Island
PO11 0JH

PROPOSED ELEVATIONS

Revisions

A.
B.
C.
D.

Martin Critchley
Chartered Architect
7 North Street
Havant, Hampshire, PO9 1PW
023 92 474 919
critchleyarchitect@hotmail.com

Scale A1 = 1:50, A3 = 1:100
Date 01/08/13
Drawn MHC/JHL


0416-414⁰

metres

10

20

30

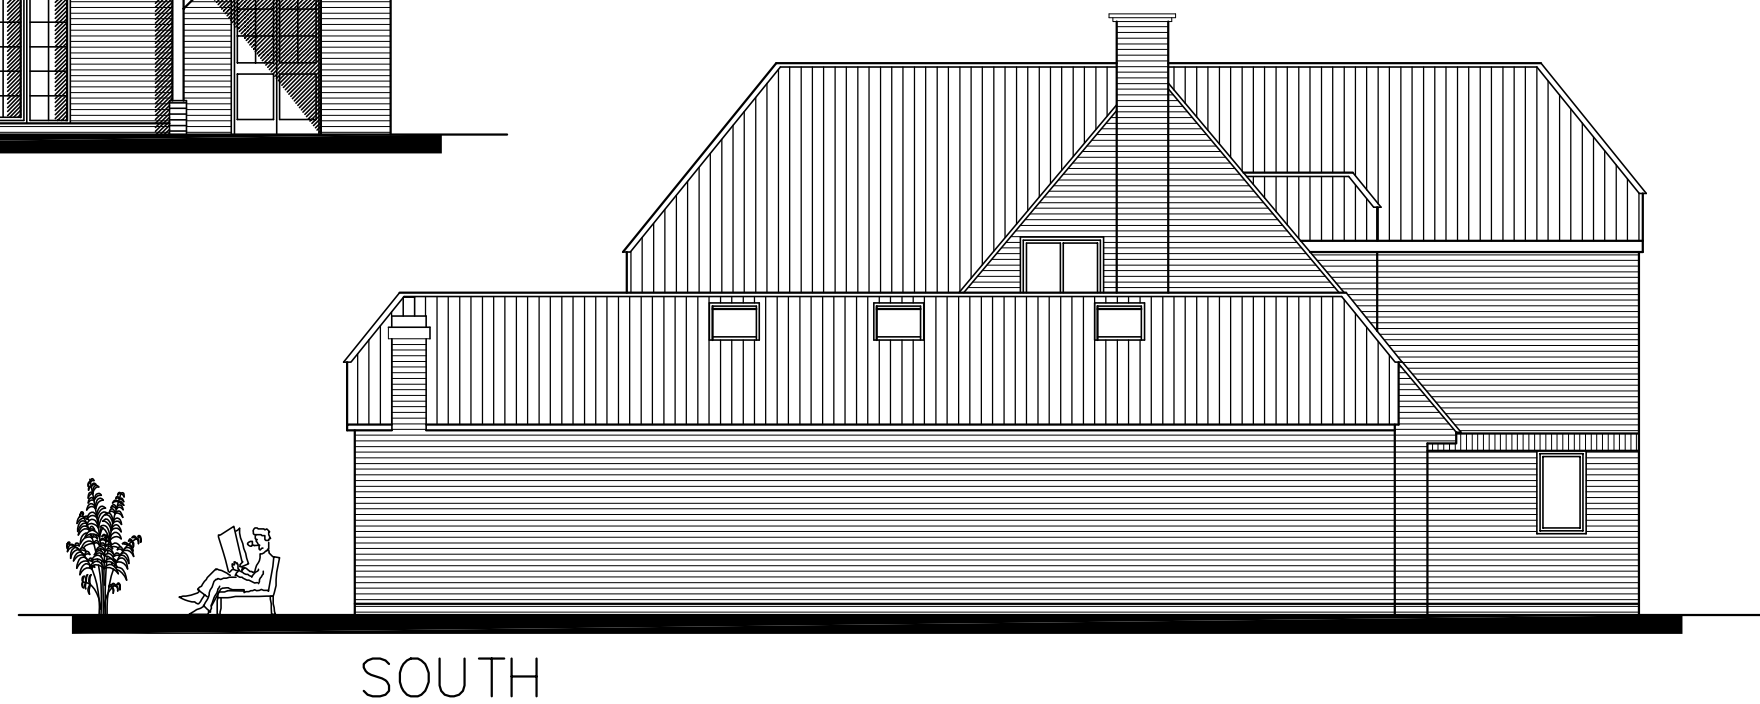

64 Sinah Lane
Hayling Island
PO11 0JH

PROPOSED ELEVATIONS

Revisions

A.
B.
C.
D.

Martin Critchley
Chartered Architect
7 North Street
Havant, Hampshire, PO9 1PW
023 92 474 919
critchleyarchitect@hotmail.com

Scale A1 = 1:50, A3 = 1:100
Date 01/08/13
Drawn MHC/JHL

0416-415⁰

metres

10

20

30