


Notes
Use figured dimensions where available. Critical dimensions should not be scaled. Verify all dimensions on site before preparing shop drawings or commencing any work.
Copyright ©. This drawing must not be reproduced without the permission of Grandwork Sdn Bhd.
© Crown Copyright 2007. All Rights Reserved. Ordinance Survey Licence number 0100041467

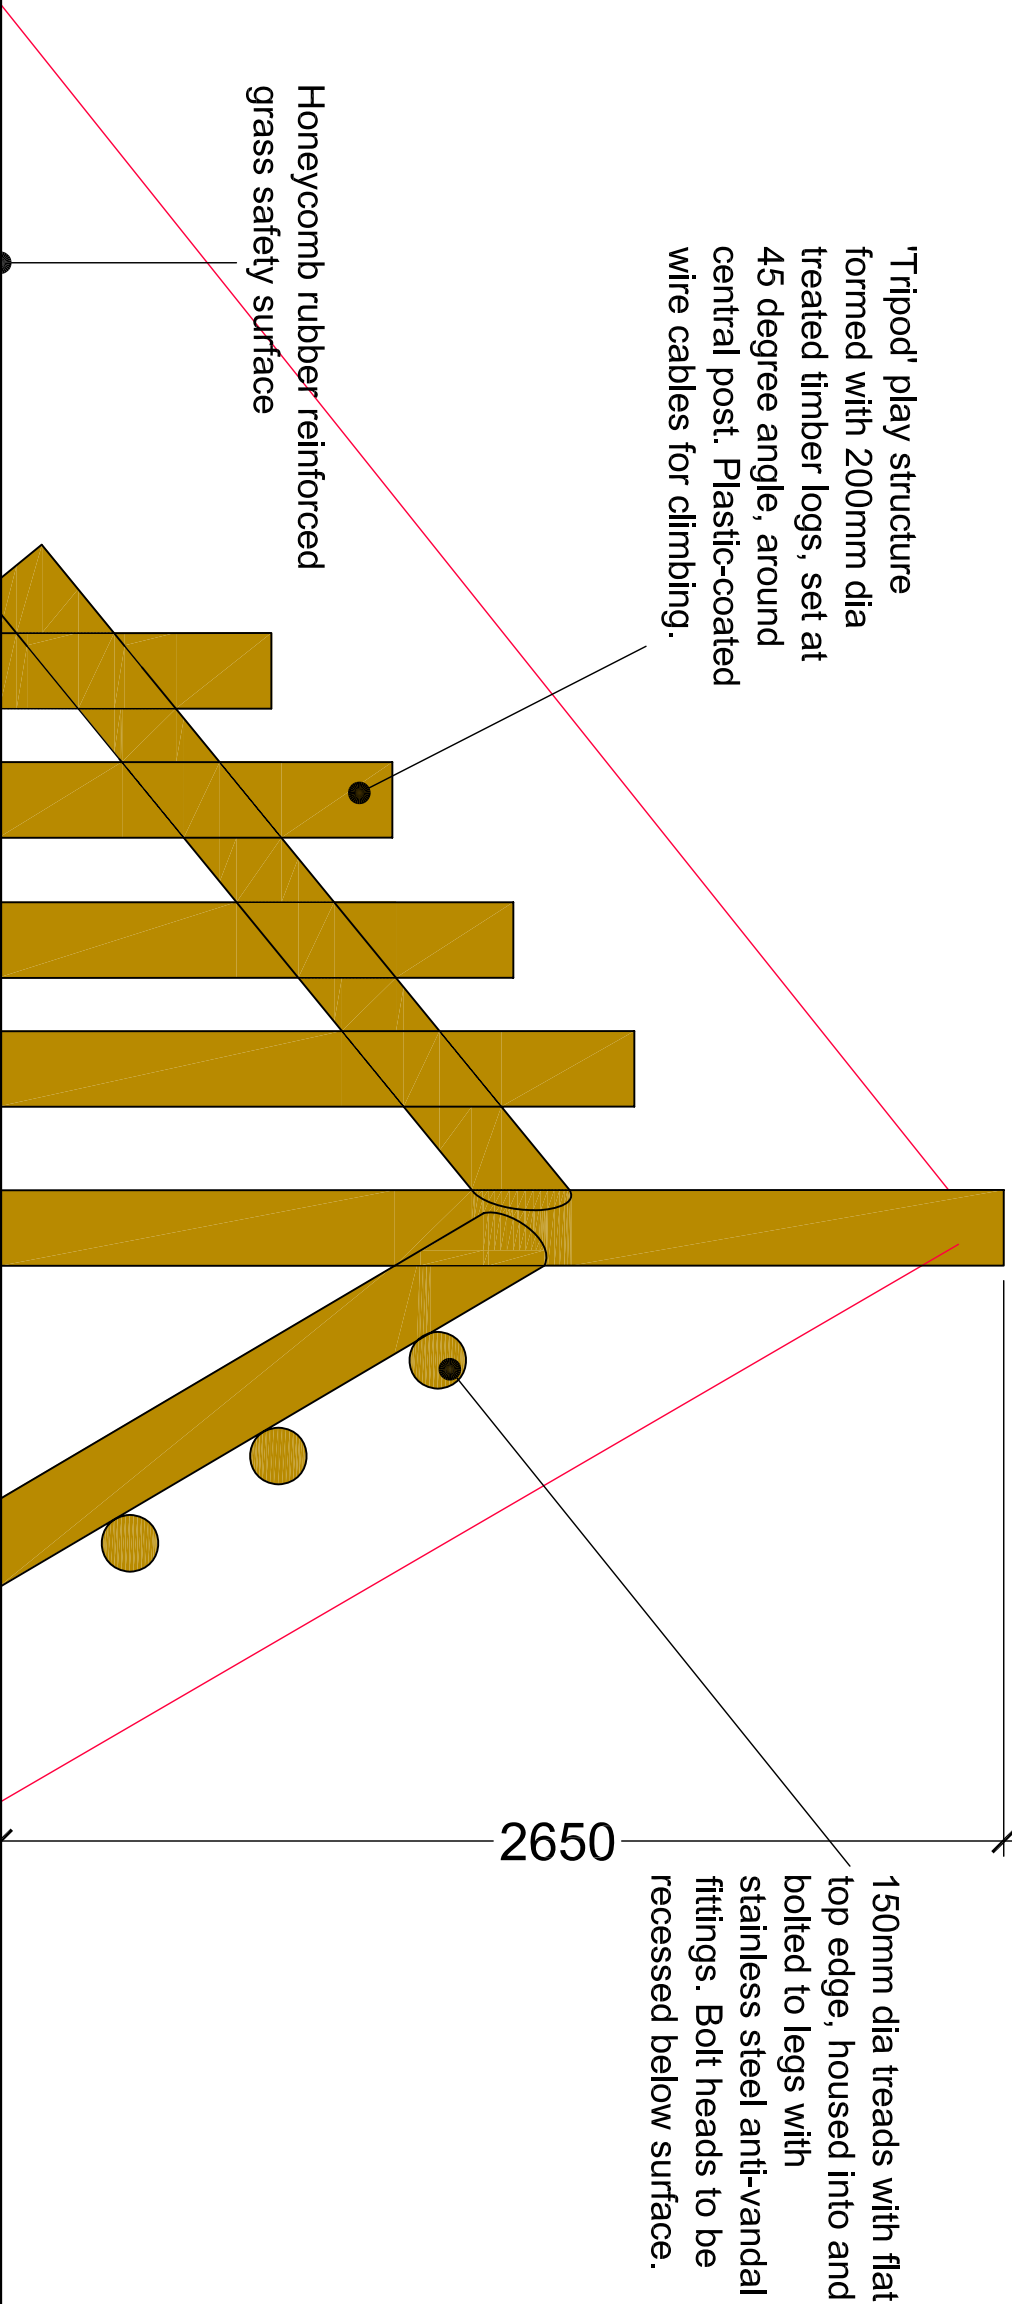

DESIGN		PLANNING		TENDER		CONTRACT	
							
GROUNDWORK SOLENT 49 Stone Road Gosport Hants PO12 1LS Tel: 023 9261 7020 Fax: 023 9242 0418 www.south.groundwork.org.uk							
CLIENT St Francis Church St Francis Church, Leigh Park, Havant Proposed Tripod Log Climber							
PROJECT Timber Log Climber							
TITLE Timber Log Climber							
SCALE		DATE		DRAWING NO.			
:20 @ A3		July 2013		101-008			
DRAWN BY		CHECKED BY		PROJECT CODE		ISSUE	
MK		MK		101			