
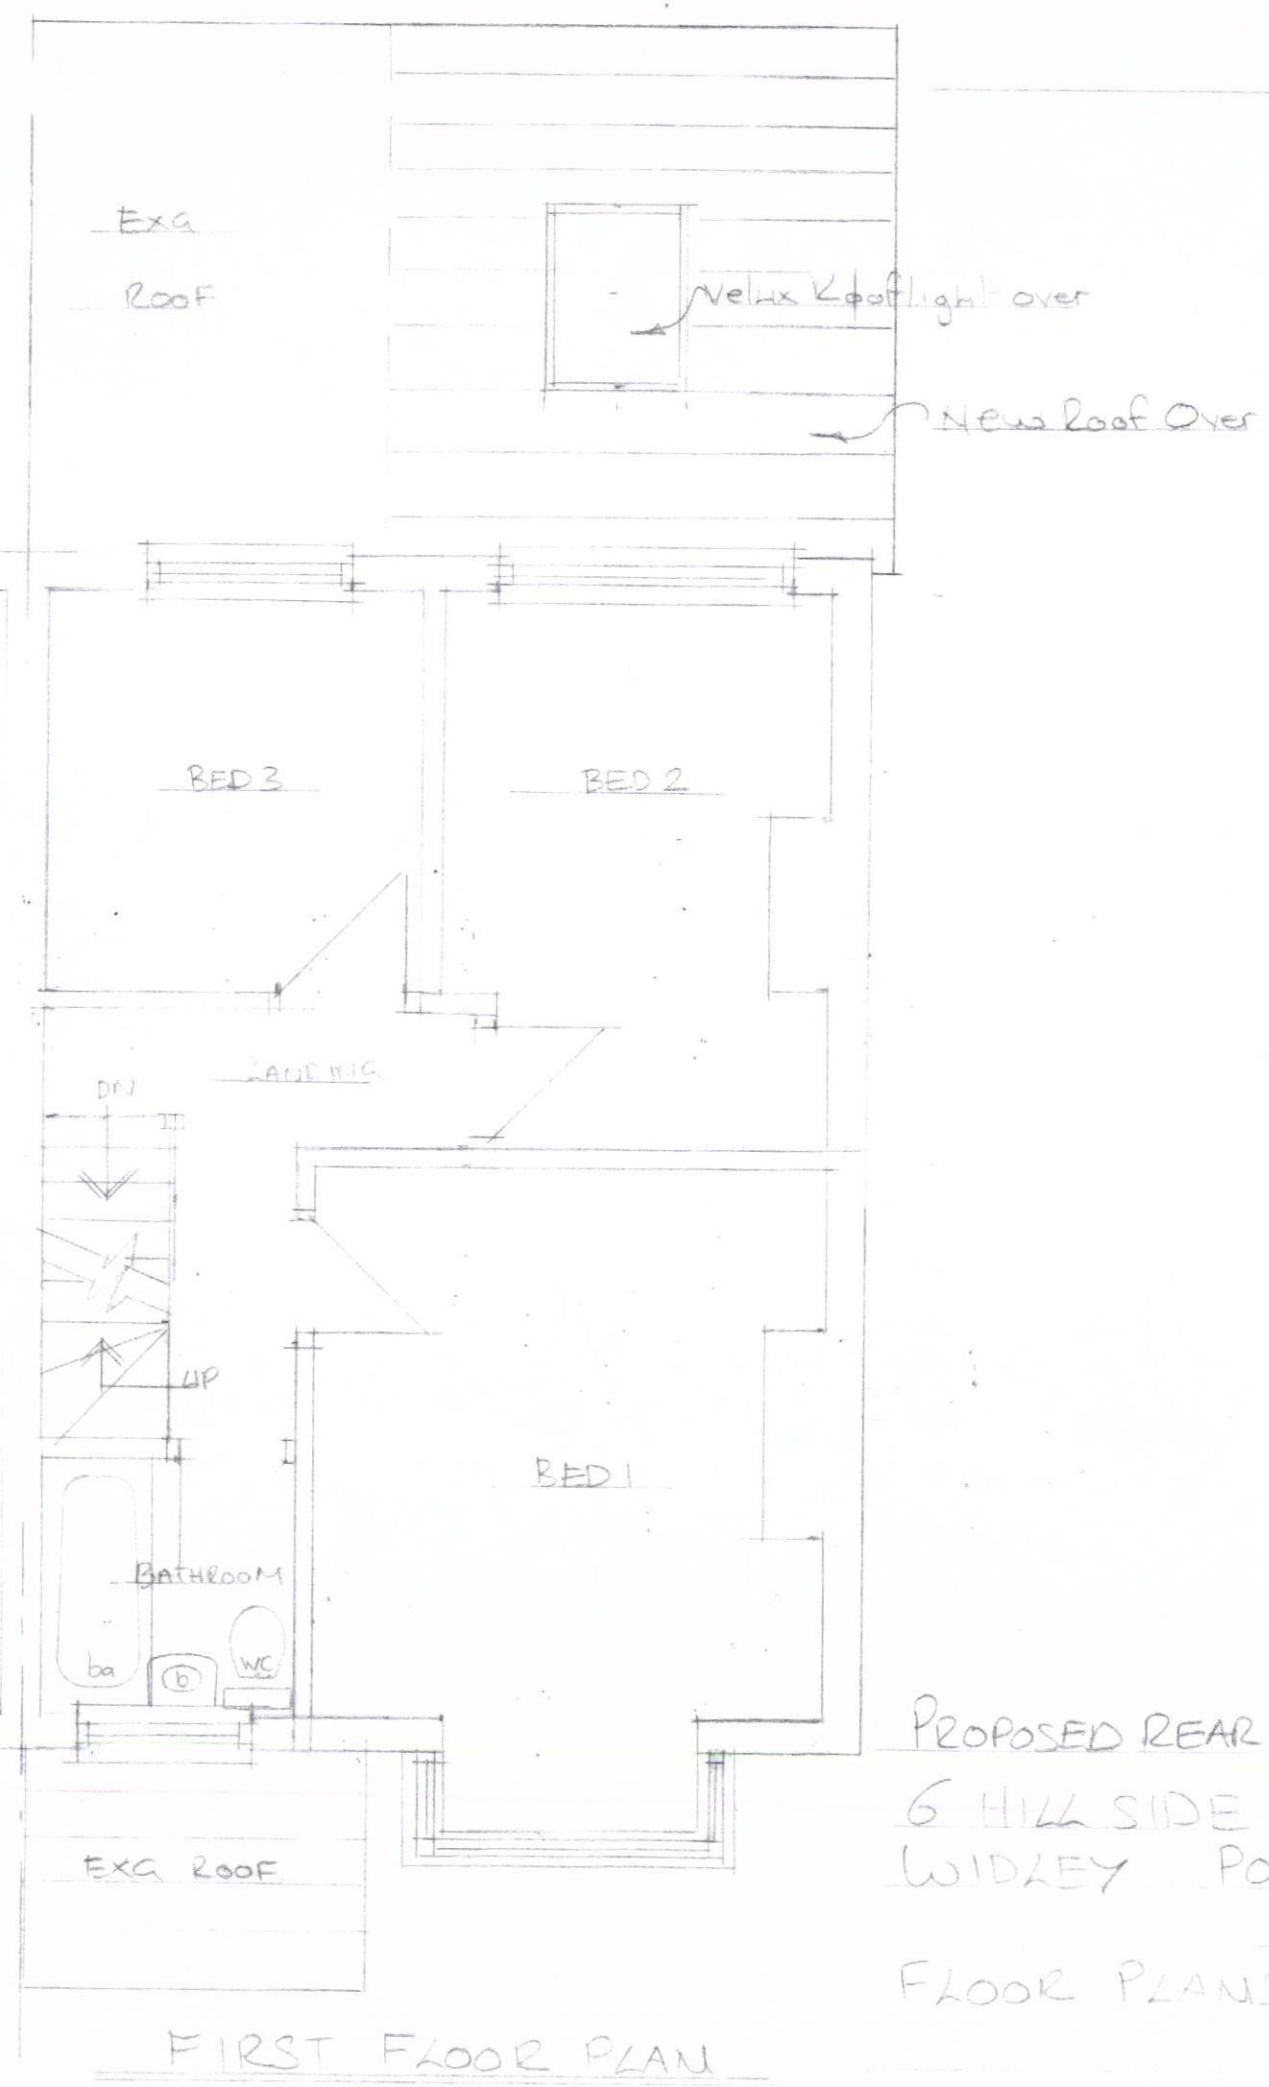


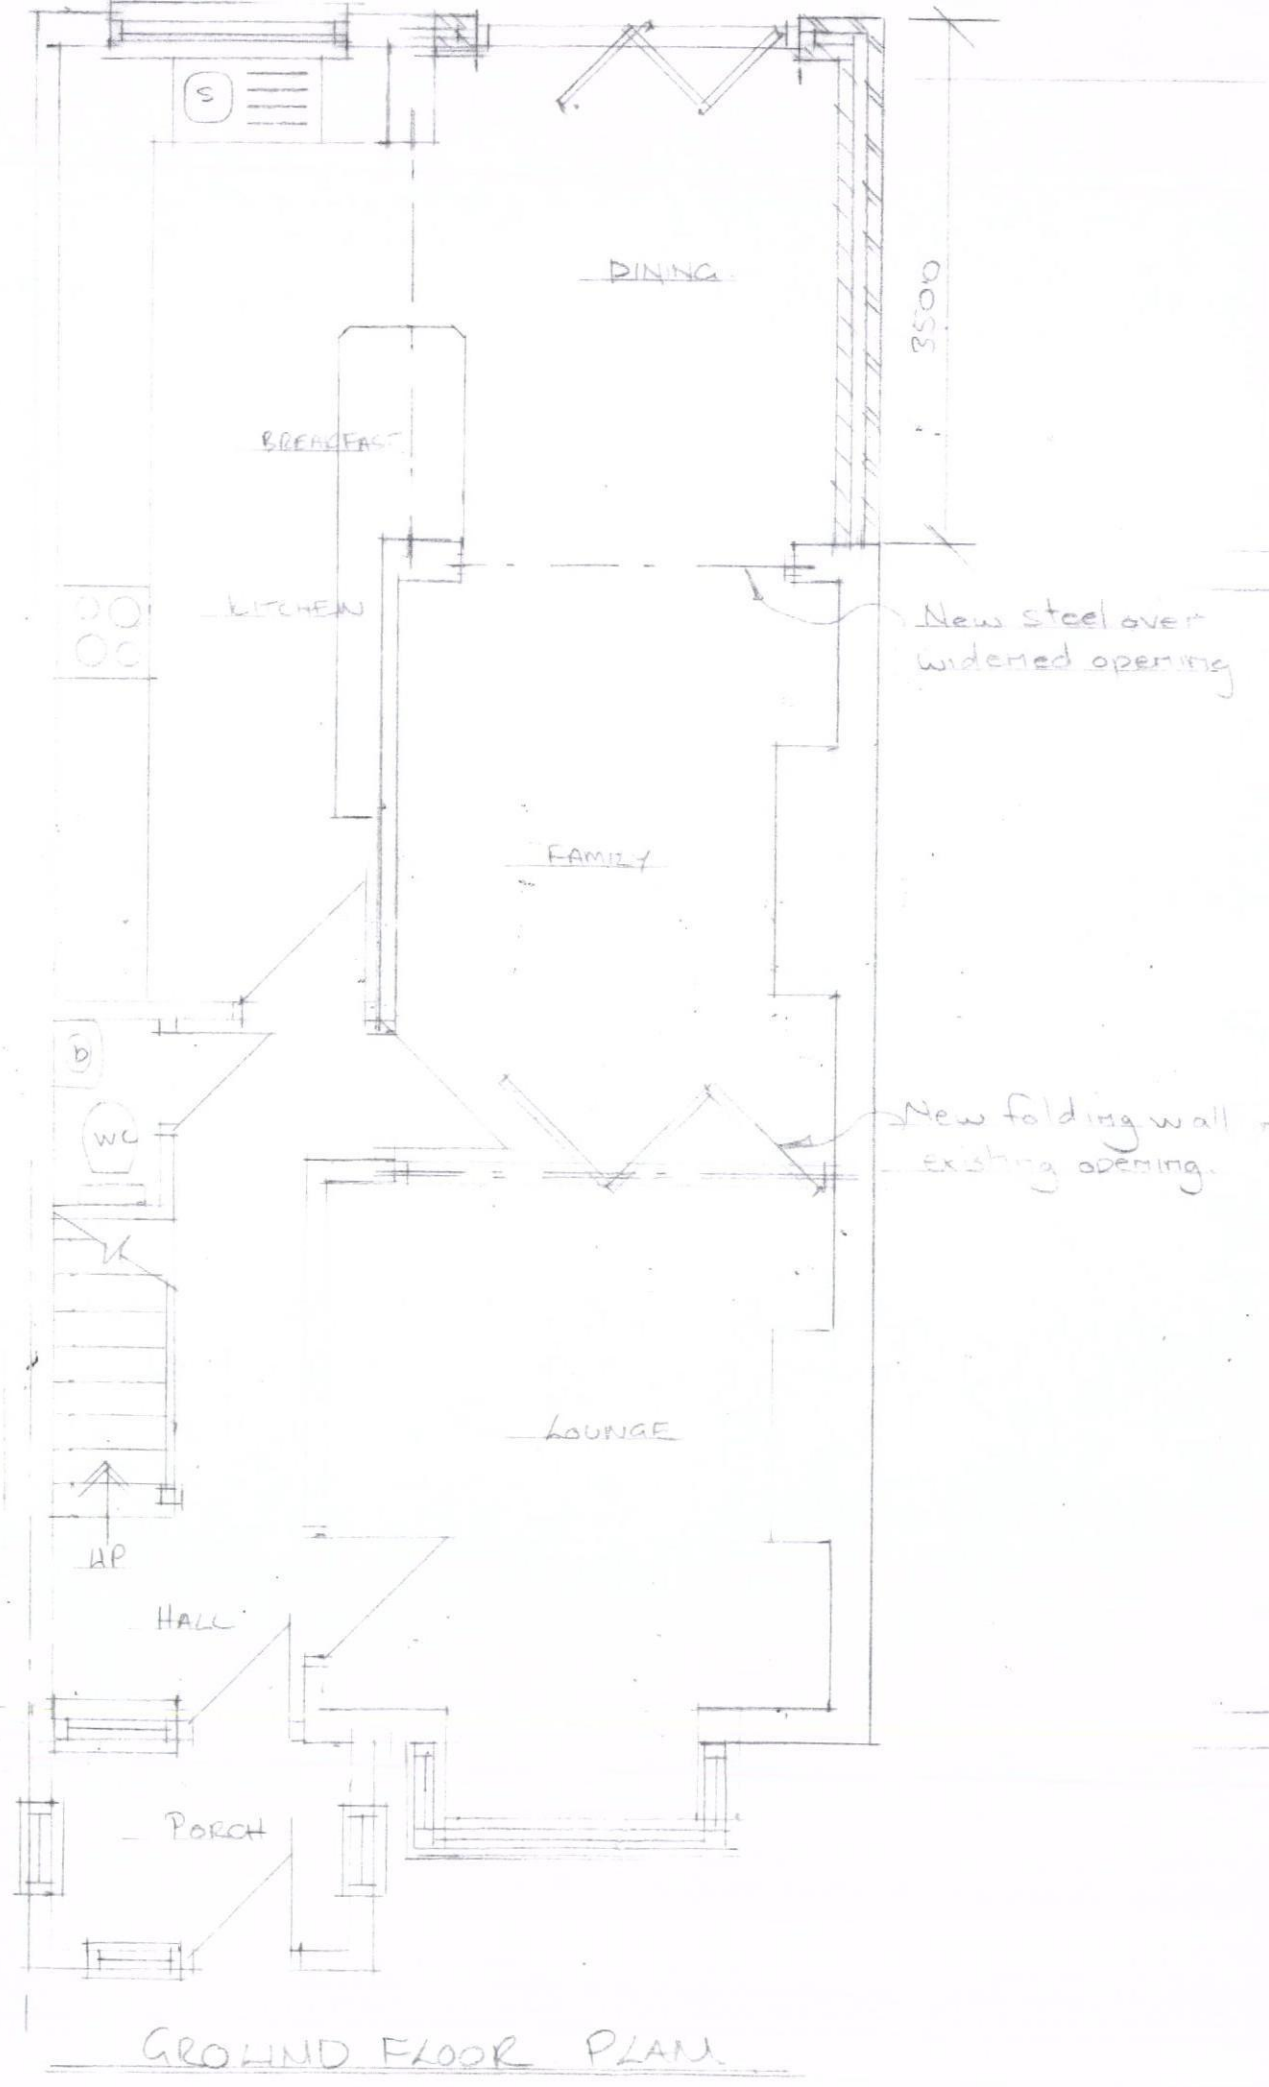

PROPOSED REAR EXTENSION
 6 HILL SIDE AVE
 WIDLEY PO75BB
 FLOOR PLANS 1:50