


HOUSE ADJACENT TO
NO. 1 LEIGH COTTAGES, HAVANT

PROPOSALS:
1ST FL PLAN

1:100
JAN '12

DRAWN:
2169/02A

©ANTHONY BERRY,
ARCHITECT, 2012

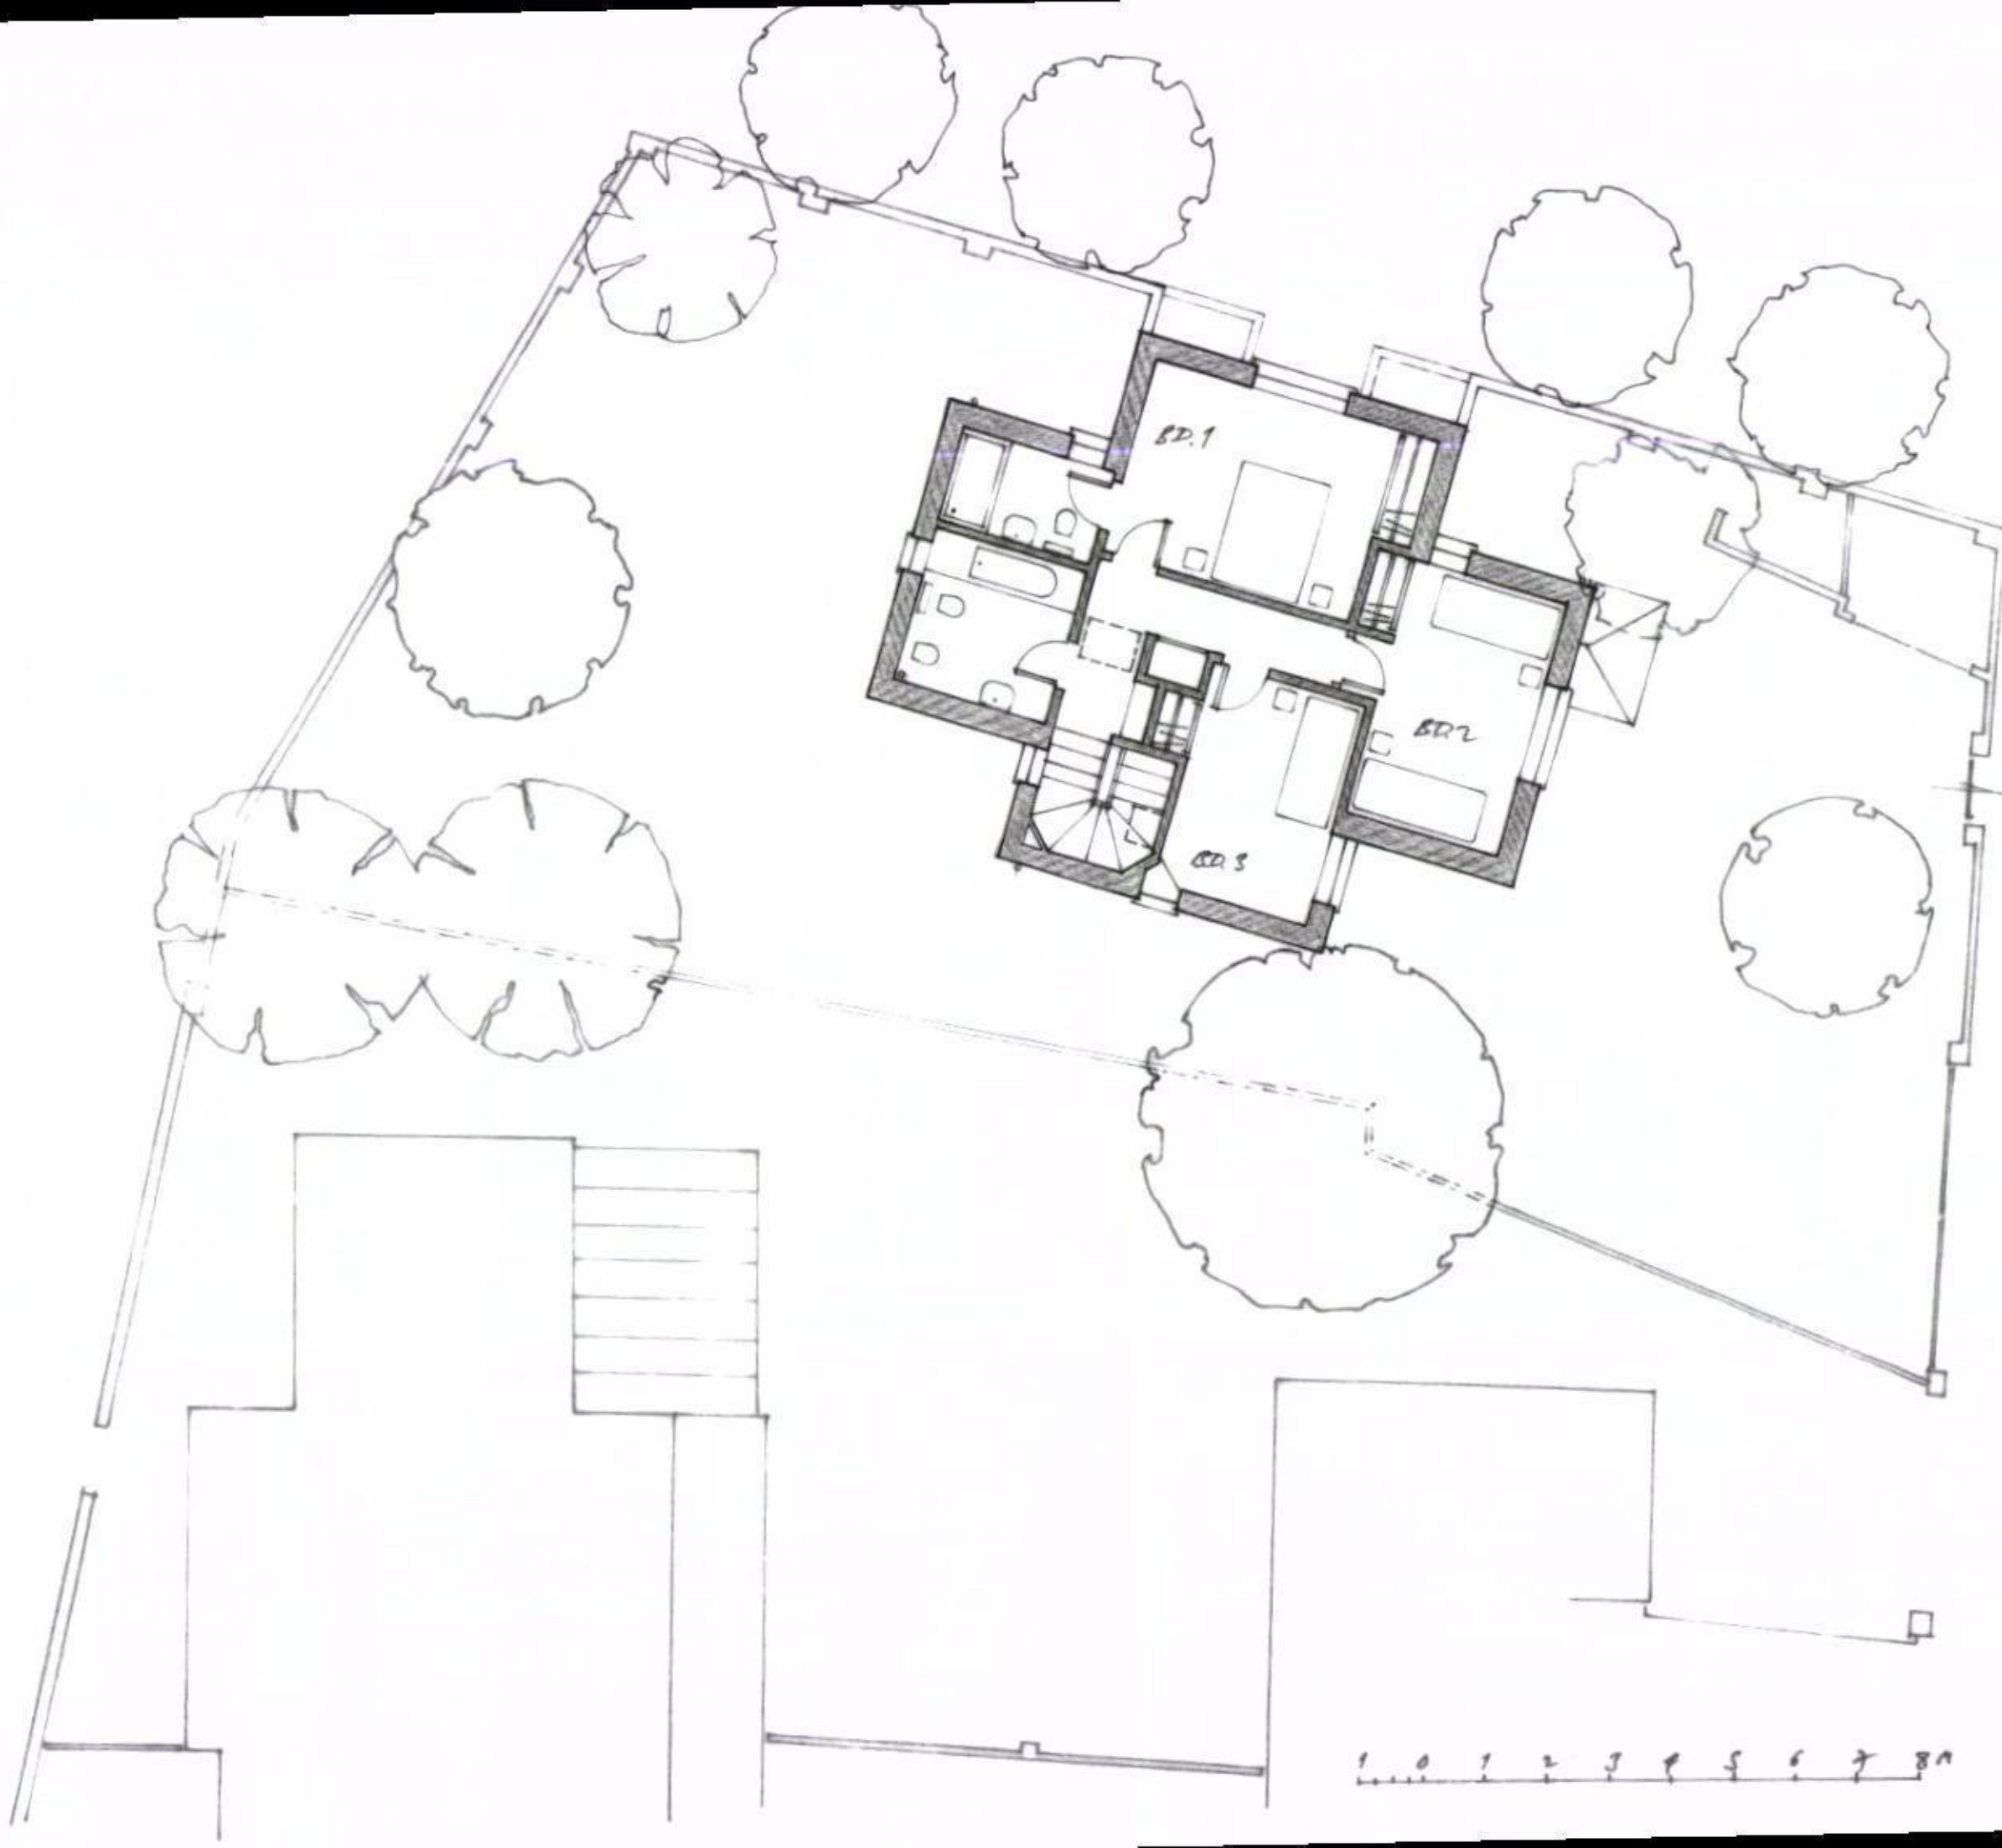

HAVANT BOROUGH
COUNCIL
08 JAN 2013
RECEIVED