



This drawing is the copyright of HJ CONCEPTS LTD and may not be copied, altered or reproduced in any way without their written authority. © H J Concepts Limited 2013

Do not scale this drawing. Use written dimensions only. All dimensions shall be checked on site prior to commencement of work.

IF IN DOUBT ASK



DO NOT SCALE: This note may be omitted for **PLANNING PURPOSES ONLY**. Original documents only may be relied upon. Inaccuracies may occur due to printing, scanning and other forms of copying.

This drawing has been produced for **Mr & Mrs J Cameron** for the works at **1A Castle Avenue Warlington PO9 2RY** and is submitted as part of a planning application and is not intended for use by any other person or for any other purpose.

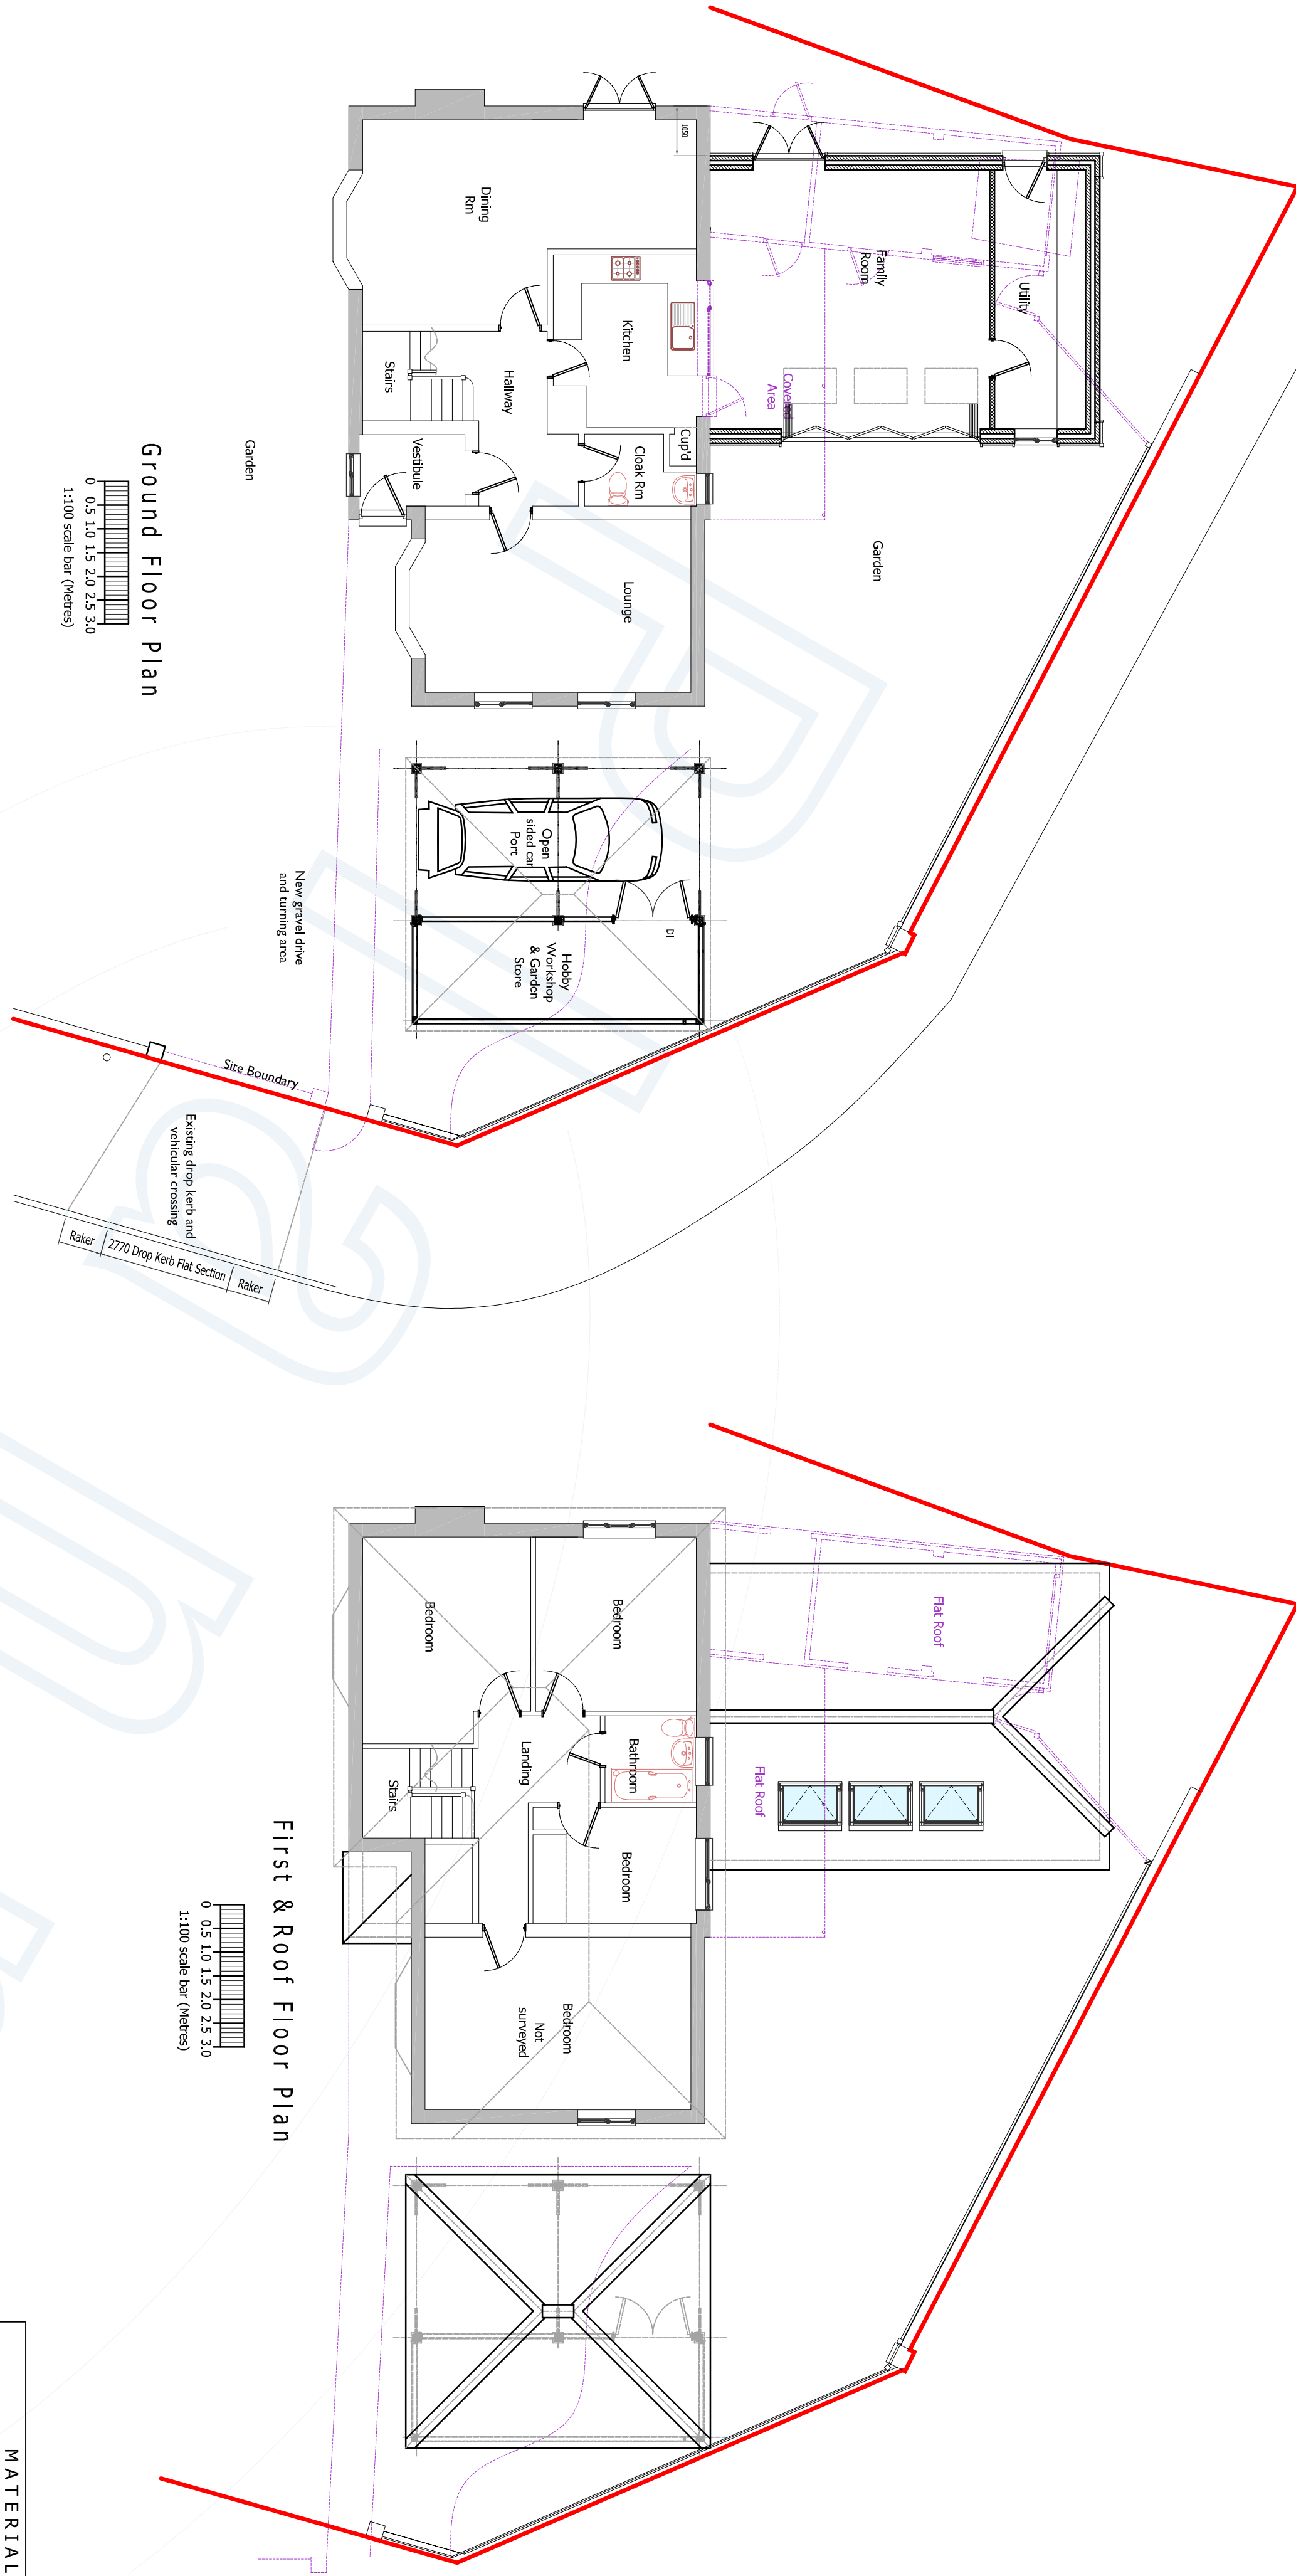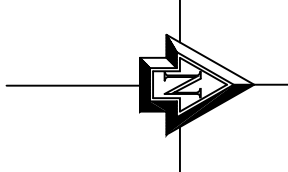

MATERIALS SCHEDULE	
Walls - Faced with square edge timber boarding. Face brickwork to plinth piers and wall (to match exisg dwelling)	
Windows & Doors - Double Glazed in Timber	
Roof - Living accommodation (25%) - Blue black slate with angle ridge and hip tiles. Car Port Structure (39%) - Plain tile with bonnet hips and half round ridge	
Rainwater Goods - Black PVCu	

legend
— Site Boundary
--- Demolished Elements

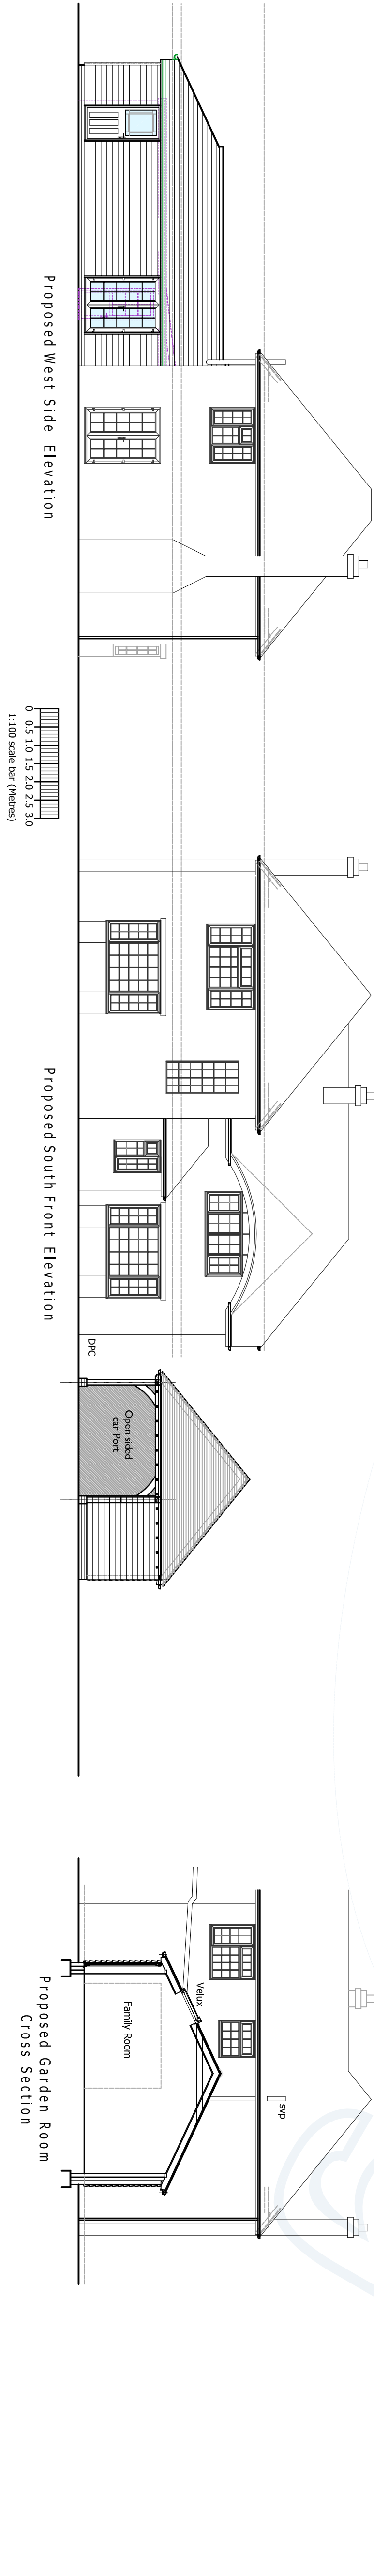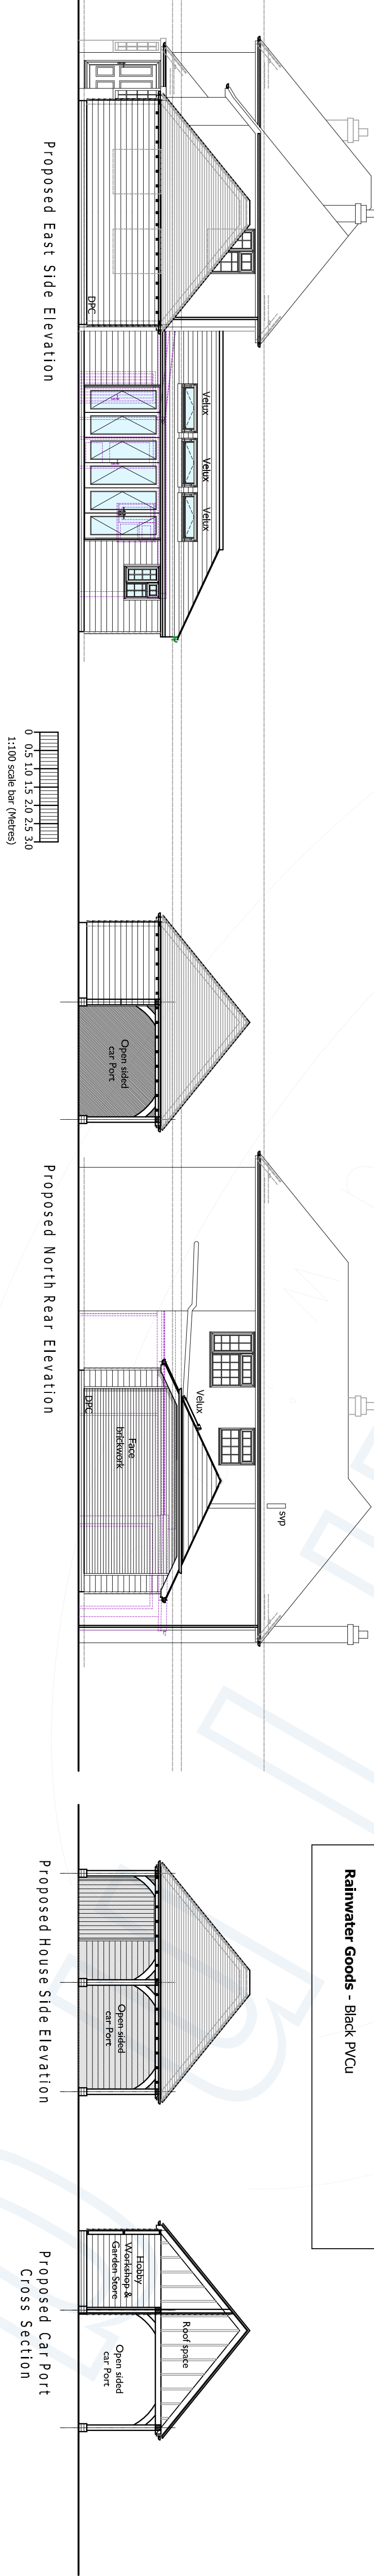

REV	DATE	DESCRIPTION	BY
B	9 Aug 13	1APP Submission	
A	17 Jul 13	Issued for Pre-application Advice (Rear extension roof altered)	
-	17 Jun 13	Issued for Pre-application Advice	
HJ CONCEPTS LTD			
Suite 100, Fareham Reach			
166 Fareham Road, Gosport,			
Hampshire, PO13 0FW			
Telephone: 01329 286854, Email: office@hjconcepts.co.uk			
SIGNED PROJECT TITLE			
Mr & Mrs J Cameron			
1A Castle Avenue			
Warlington Hants PO9 2RY			
SIGNED TITLE			
Proposed Details			
Plans - Elevations - Sections			
PROJECT	PH	SCALE	
DATE	Jun 13	1:100, 500	
PROJECT AND DRAWING NO.			
13-912 — PLO3			
EXTENSION	A	B	
A1			