

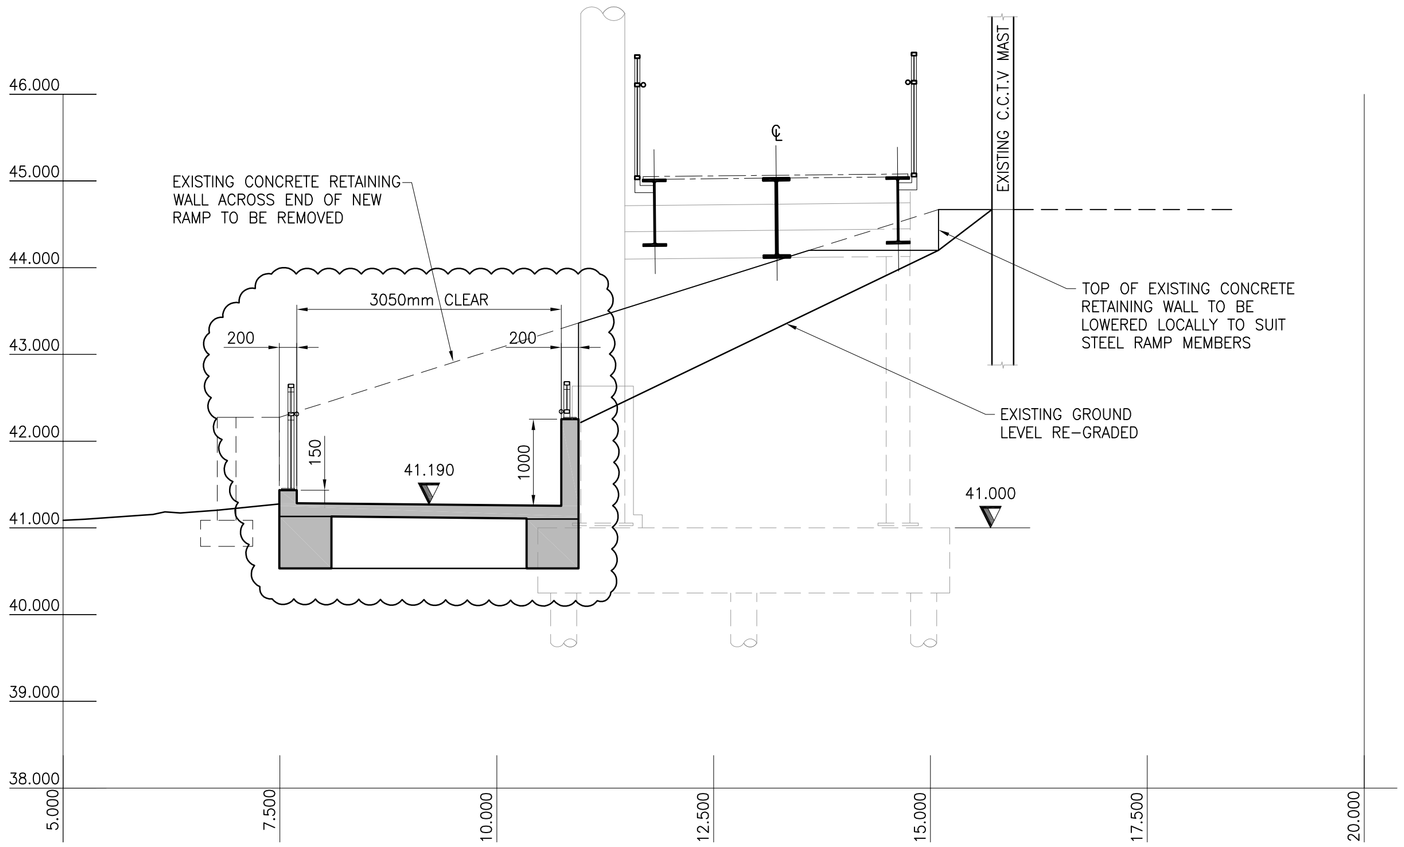



1 SECTION THRU' RAMP AT +41.190
1:50

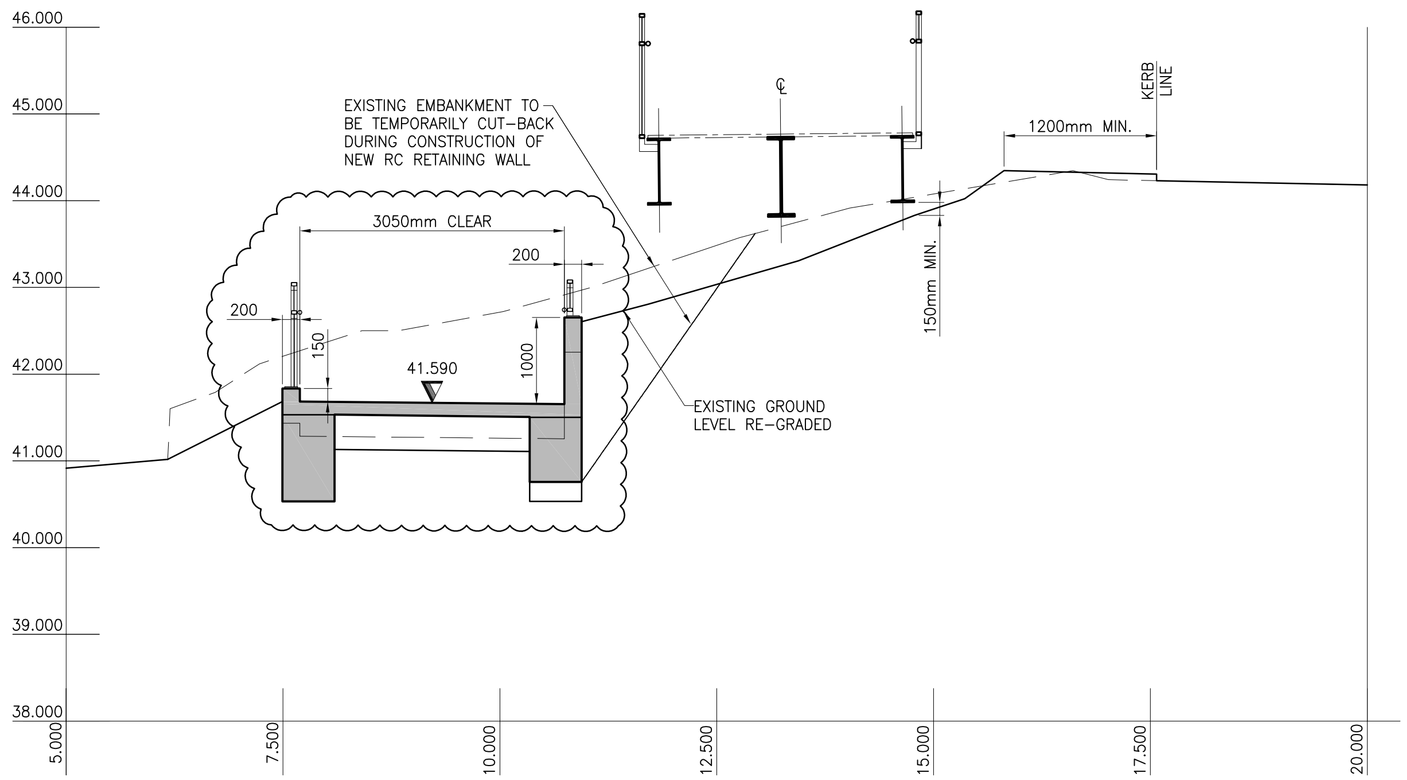

2 SECTION THRU' RAMP AT +41.590
1:50

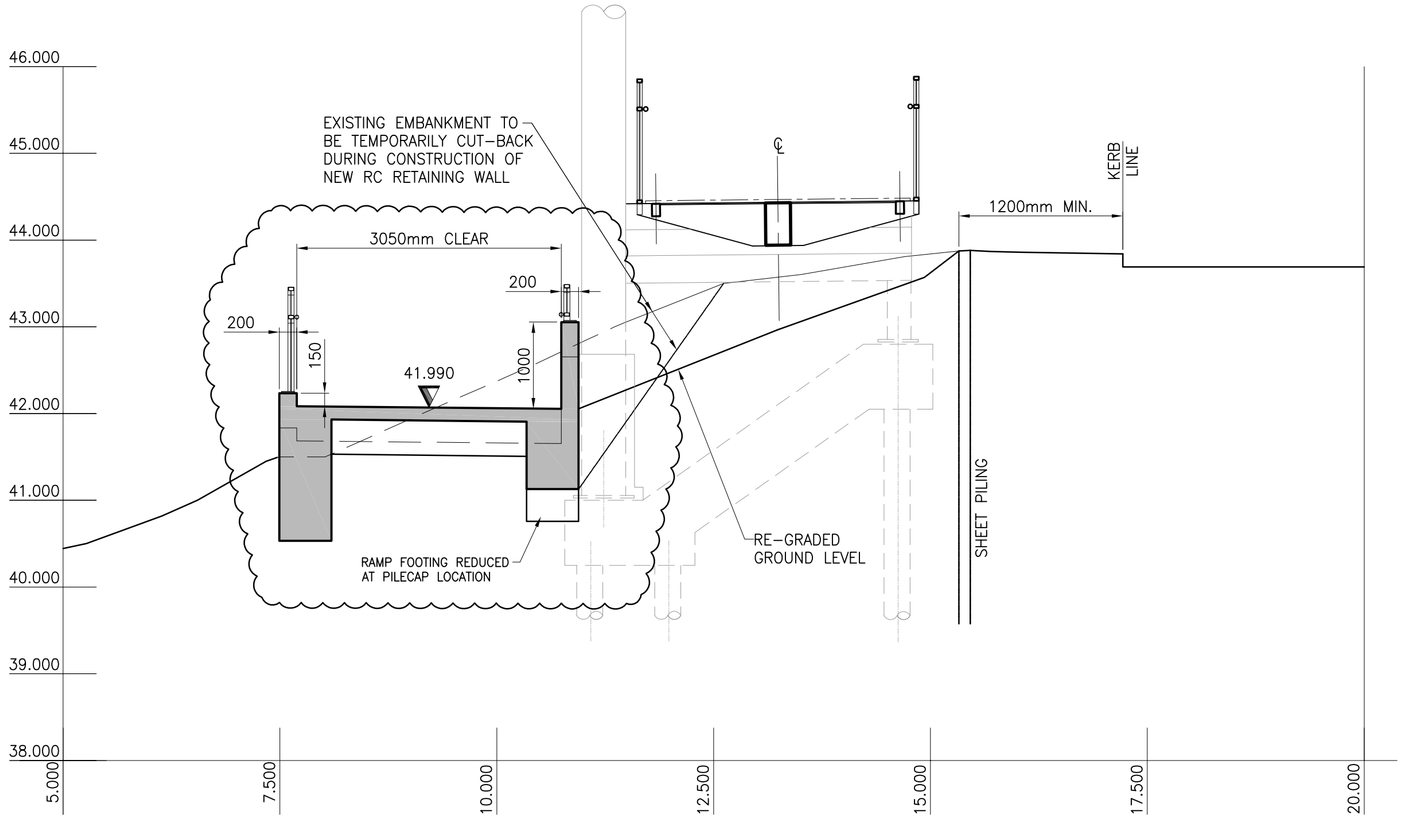

3 SECTION THRU' RAMP AT +41.990
1:50

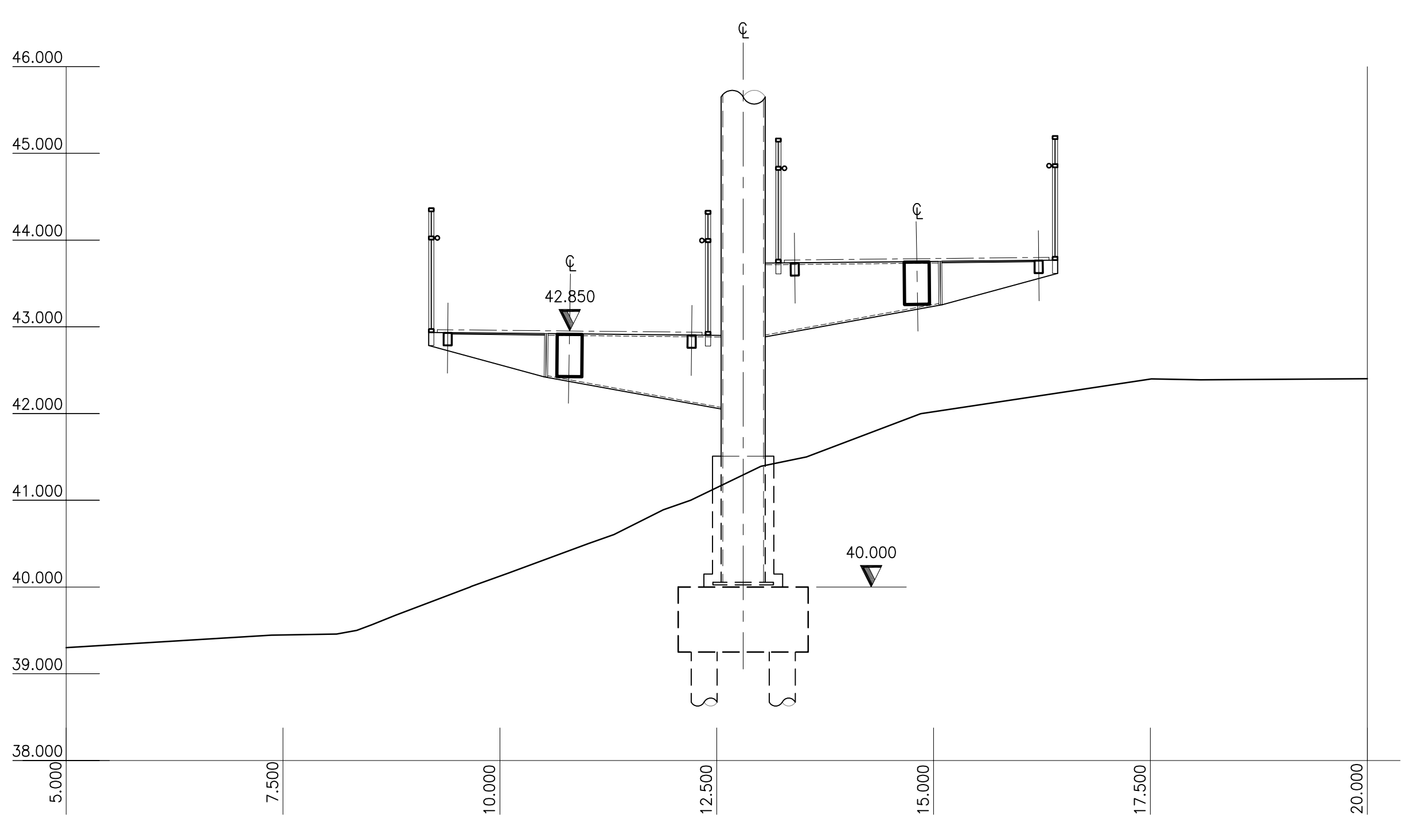

4 SECTION THRU' RAMP AT +42.850
1:50

GENERAL NOTES

1. THIS DRAWING IS TO BE READ IN CONJUNCTION WITH ALL RELEVANT ARCHITECT'S, SERVICE ENGINEER'S, SPECIALIST'S AND KIRKSAUNDERS' DRAWINGS, BILLS OF QUANTITIES AND SPECIFICATION.
2. FOR THE PURPOSES OF CONSTRUCTION THIS DRAWING MUST NOT BE SCALED AND ONLY WRITTEN OR CALCULATED DIMENSIONS USED.
3. ALL WORKMANSHIP TO BE IN ACCORDANCE WITH THE LATEST EDITION OF THE RELEVANT BRITISH STANDARD, CODES OF PRACTICE, SPECIFICATIONS AND TO THE APPROVAL OF THE BUILDING INSPECTOR AND CONTRACT ADMINISTRATOR.
4. ALL DIMENSIONS ARE TO BE CHECKED ON SITE BY THE CONTRACTOR PRIOR TO ORDERING OR FABRICATING ANY SET ITEMS.
5. DIMENSIONS MARKED BY AN * ARE SUBJECT TO CONFIRMATION BY SITE MEASURE AND GIVEN FOR GUIDANCE ONLY.
6. ALL BEAMS ARE REFERENCED BY DEPTH x BREATH UNLESS NOTED OTHERWISE.
7. ALL PROPRIETARY PRODUCTS ARE TO BE USED STRICTLY IN ACCORDANCE WITH MANUFACTURERS INSTRUCTIONS.
8. THE CONTRACTOR IS RESPONSIBLE FOR ALL CONSTRUCTION PROCEDURES AND TEMPORARY WORKS TO SAFELY CARRY OUT STRUCTURAL WORKS.

FOR PLANS, SECTIONS & DETAILS REFER TO THE FOLLOWING DRAWINGS:

SITE/RAMP LAYOUT:	4483-004
PILECAP/RAMP DETAILS:	4483-005
CONCRETE RAMP DETAILS:	4483-006
STEELWORK RAMP DETAILS:	4483-007
ENLARGED PLANS:	4483-008
STEELWORK RAMP SECTIONS:	4483-009
RAMP ELEVATION:	4483-010
PILE + PILECAP LAYOUT:	4483-011

Rev.	Description:	Drn:	Chk:	Date:
C2	RC RAMP CONSTRUCTION REVISED.	DeW	GC	22.10.12
C1	ISSUED FOR CONSTRUCTION. EXISTING RETAINING WALL PROFILE (SECTION 1) + STEEL RAMP (SECTION 3) REVISED.	DeW	GC	03.09.12
P4	COLUMN ENCASEMENT SHOWN.	DeW	GC	25.05.12
P3	SECTION AT +42.850 ADDED.	DeW	GC	26.04.12
P2	UPDATED TO LATEST DETAILS.	DeW	GC	13.03.12
P1	ISSUED FOR TENDER	DeW	GC	05.03.12

Status: FOR CONSTRUCTION

kirksaunders associates CONSULTING ENGINEERS
t : 01689 896464
f : 01689 896262
e : info@kirksaunders.co.uk w: www.kirksaunders.co.uk
a : Priory Buildings, Church Hill, Orpington, Kent, BR6 0HH

Client: SAINSBURY'S

Architect: CHQ PARTNERSHIP

Project: WATERLOOVILLE RAMP

Drawing title: CONCRETE RAMP DETAILS GENERAL ARRANGEMENTS

Drawn:	Chkd/Appd:	Date:	Sheet size:	Scale/s:
DeW	GC	FEB. '12	A1	1:50

Drawing Number: 4483-006 Revision: C2

© Copyright kirksaunders associates ltd.