


HAVANT BOROUGH COUNCIL
10 JUN 2013
RECEIVED


**PROPOSED HOUSE FROM EXISTING
2 STOREY SIDE EXTENSION
68 BARNCROFT WAY, LEIGH PARK**

1/50 @ A3

* TO BE CONFIRMED
ON SITE

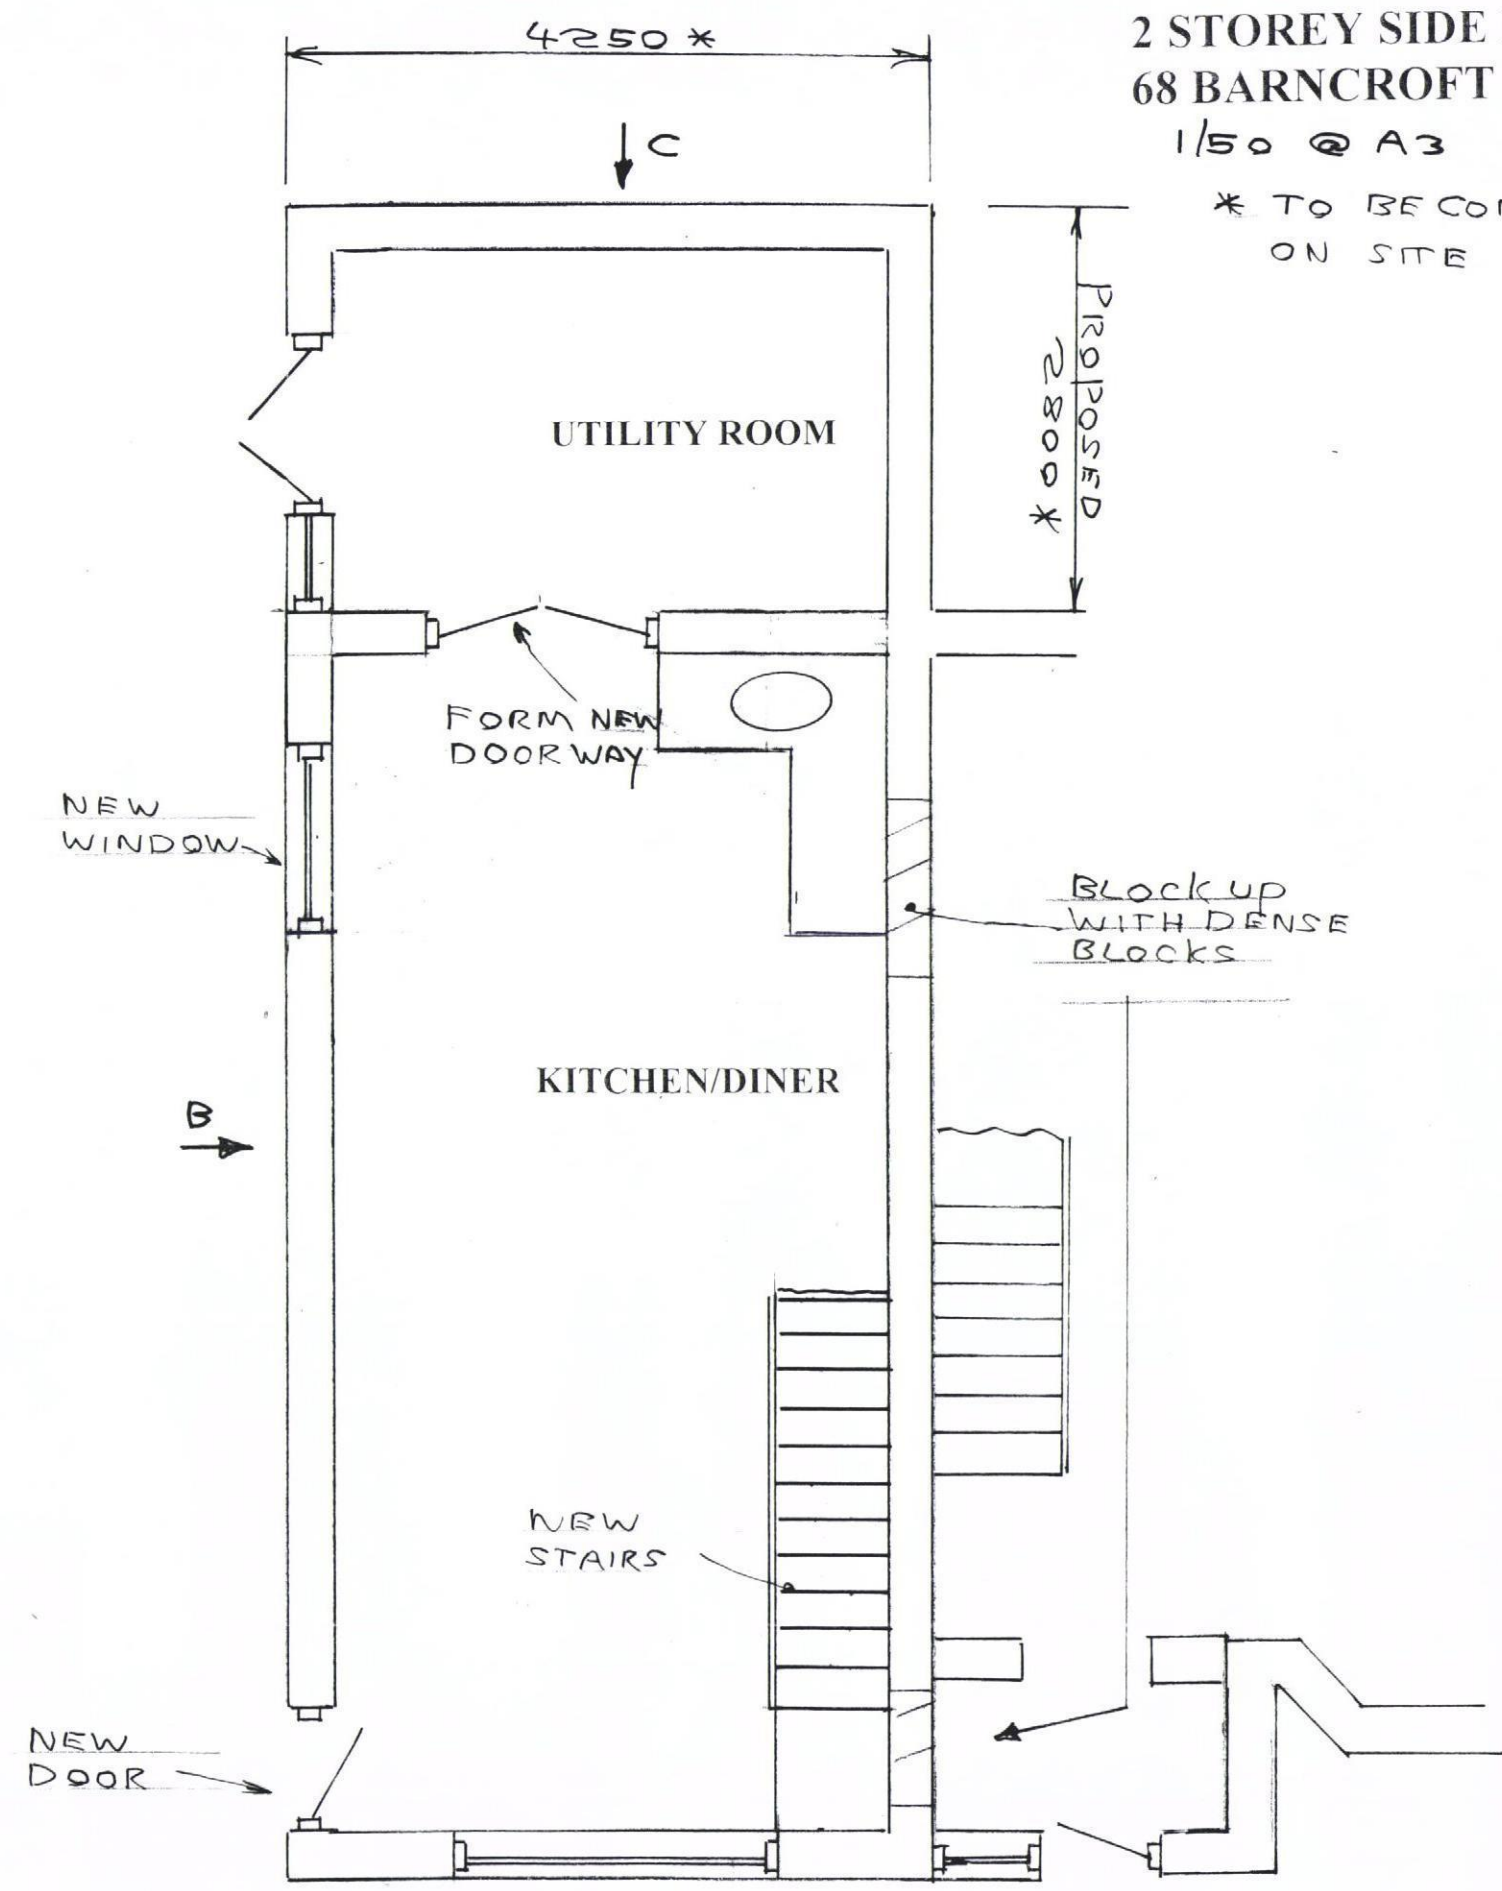

GROUND FLOOR

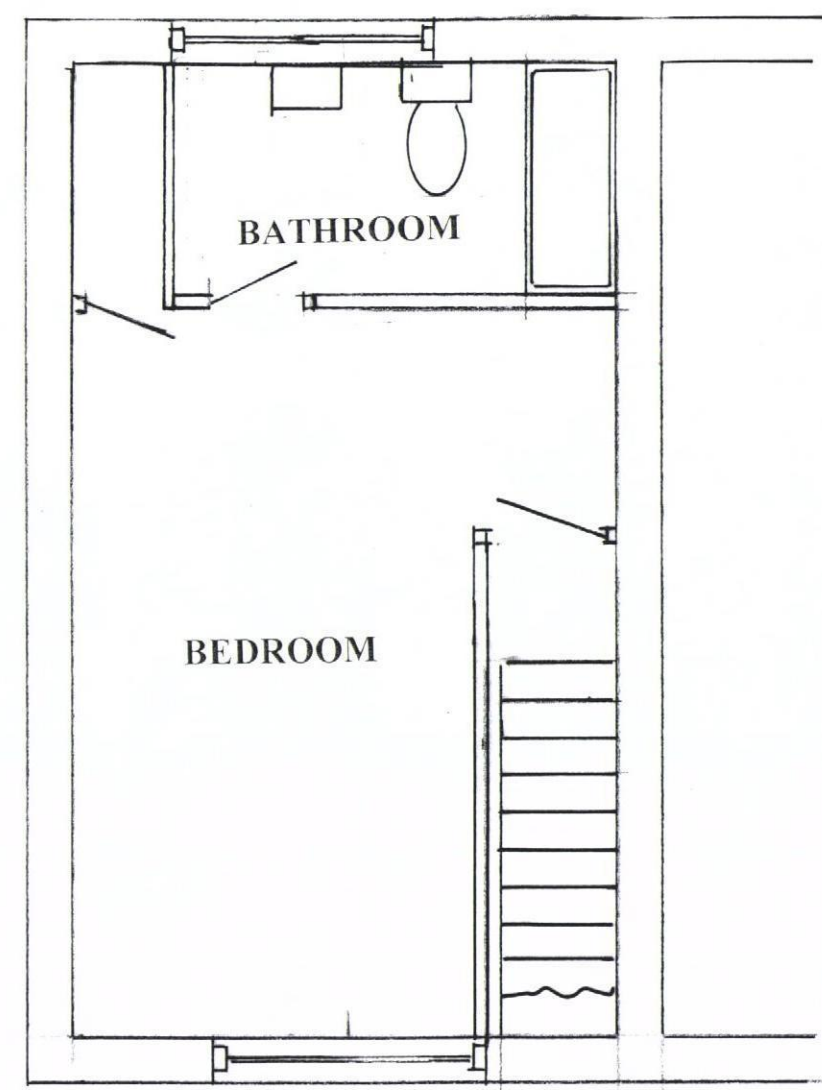

FIRST FLOOR