



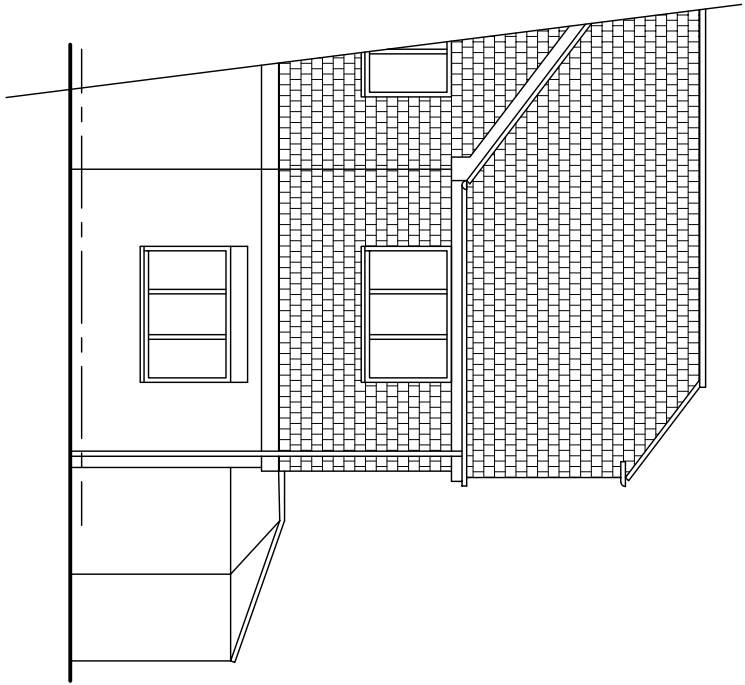


FRONT


ELEVATIONS AS EXISTING 1:100

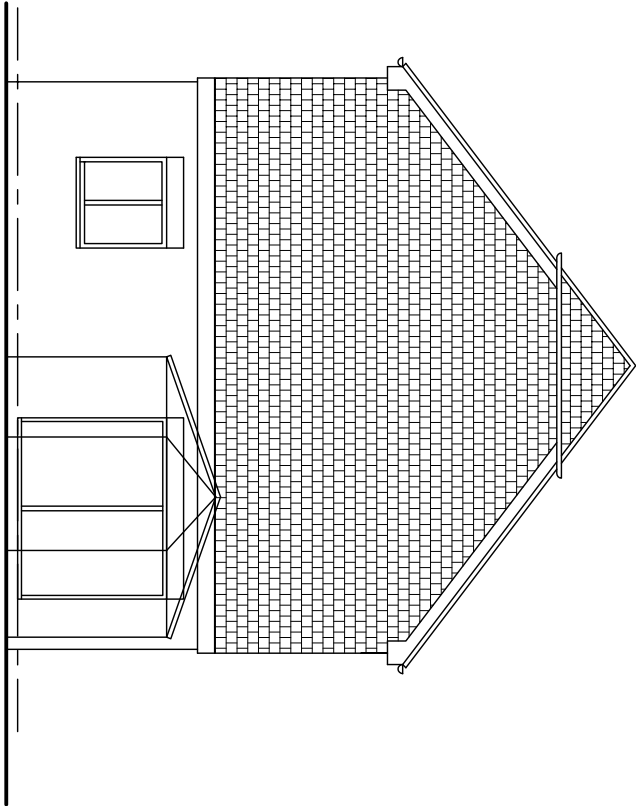


SIDE

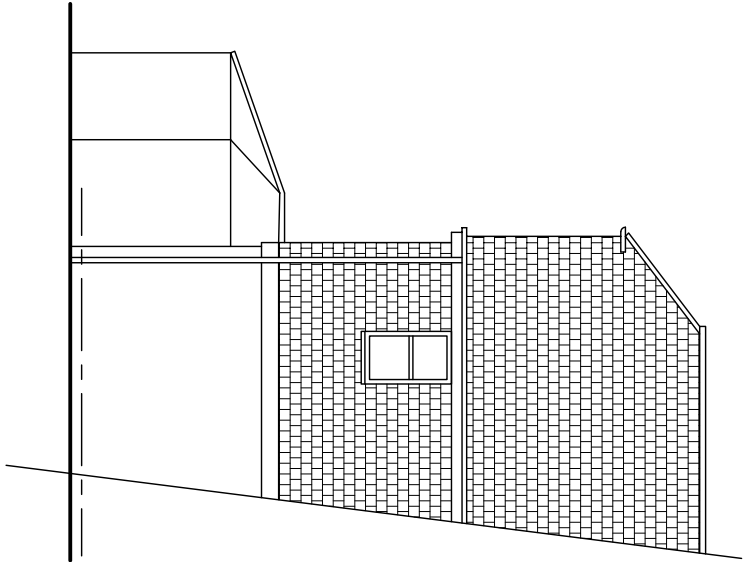

REAR

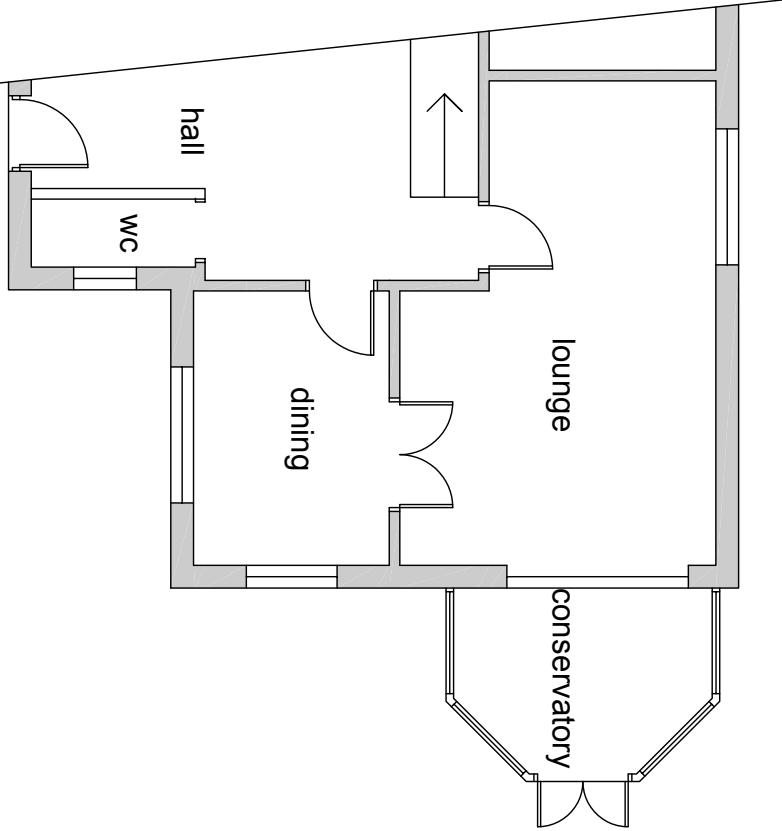


PLAN AS EXISTING 1:100

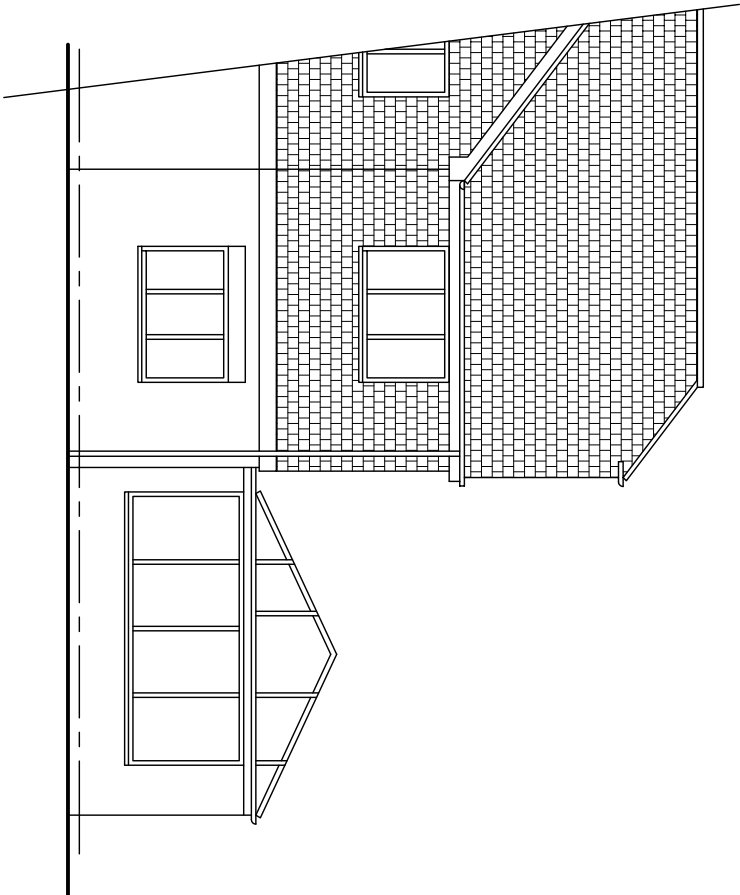


FRONT


ELEVATIONS AS PROPOSED 1:100

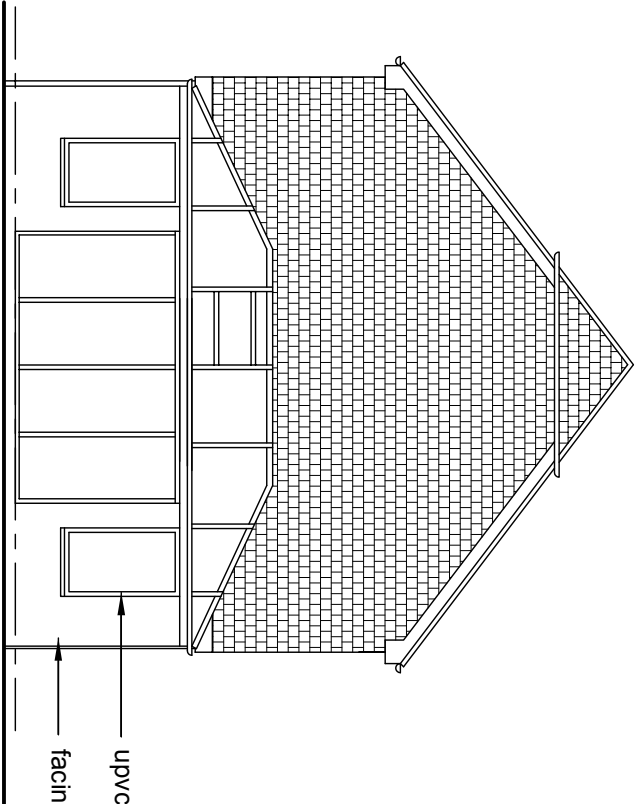


SIDE

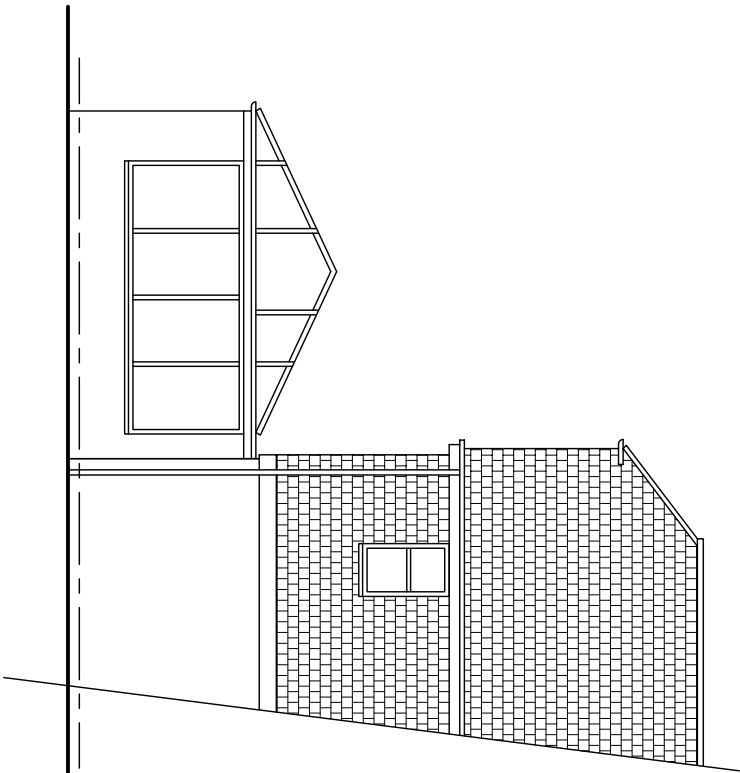

REAR

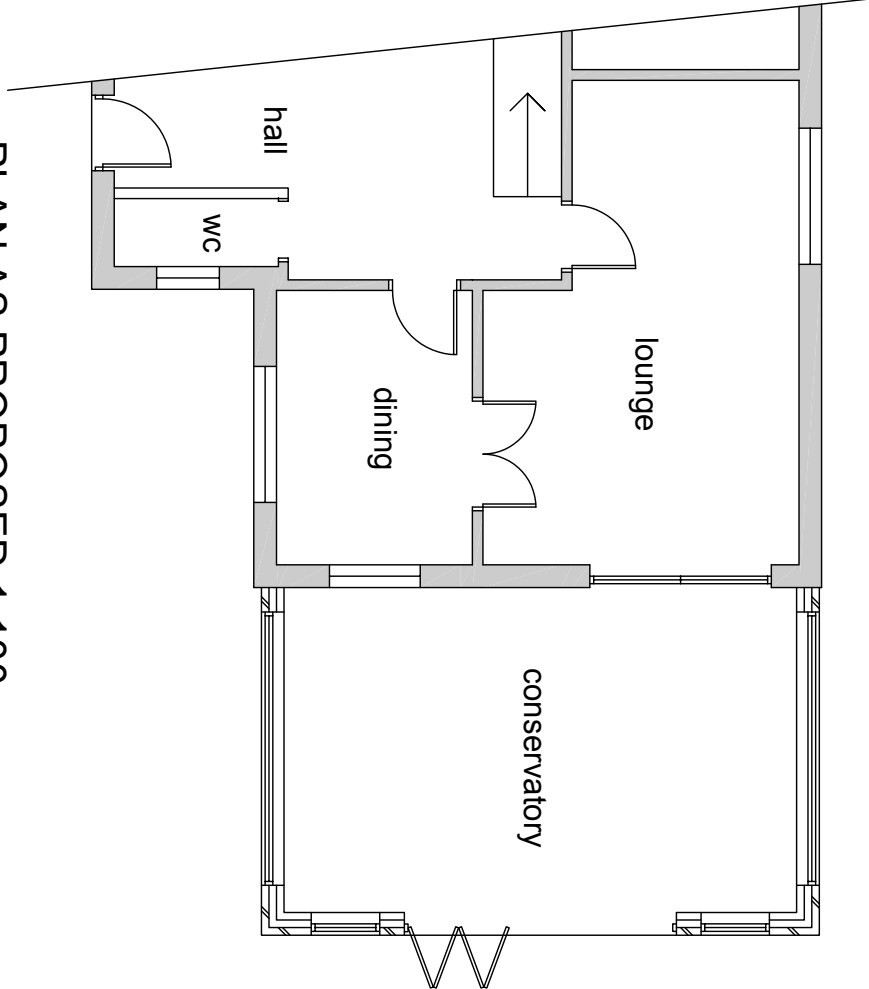

PLAN AS PROPOSED 1:100

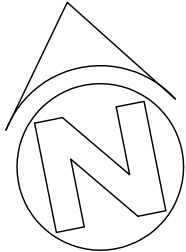

revisions	
PARTINGTON ASSOCIATES ARCHITECTS	
6 Oaks Drive Sutton Coldfield West Midlands B75 5AP Tel: 0121 308 6788	
client:	Mr McIlwaine (13208416)
project:	71 Durley Avenue, Waterlooville
drawing:	Planning Application
date:	June 2013
scale: 1:100 @ A2	drawing No: Zen14/7/01
do not scale this drawing, all dimensions and levels to be checked on site by the contractor. this drawing remains the copyright of the Architect and may not be reproduced or copied without written permission	