


**CHANGE OF USE FROM FIRST FLOOR LADIES HAIRDRESSER TO A ONE BED FLAT.
49, STATION ROAD, HAYLING ISLAND, HAYLING ISLAND, HANTS.
FOR N. ANDERSON.**

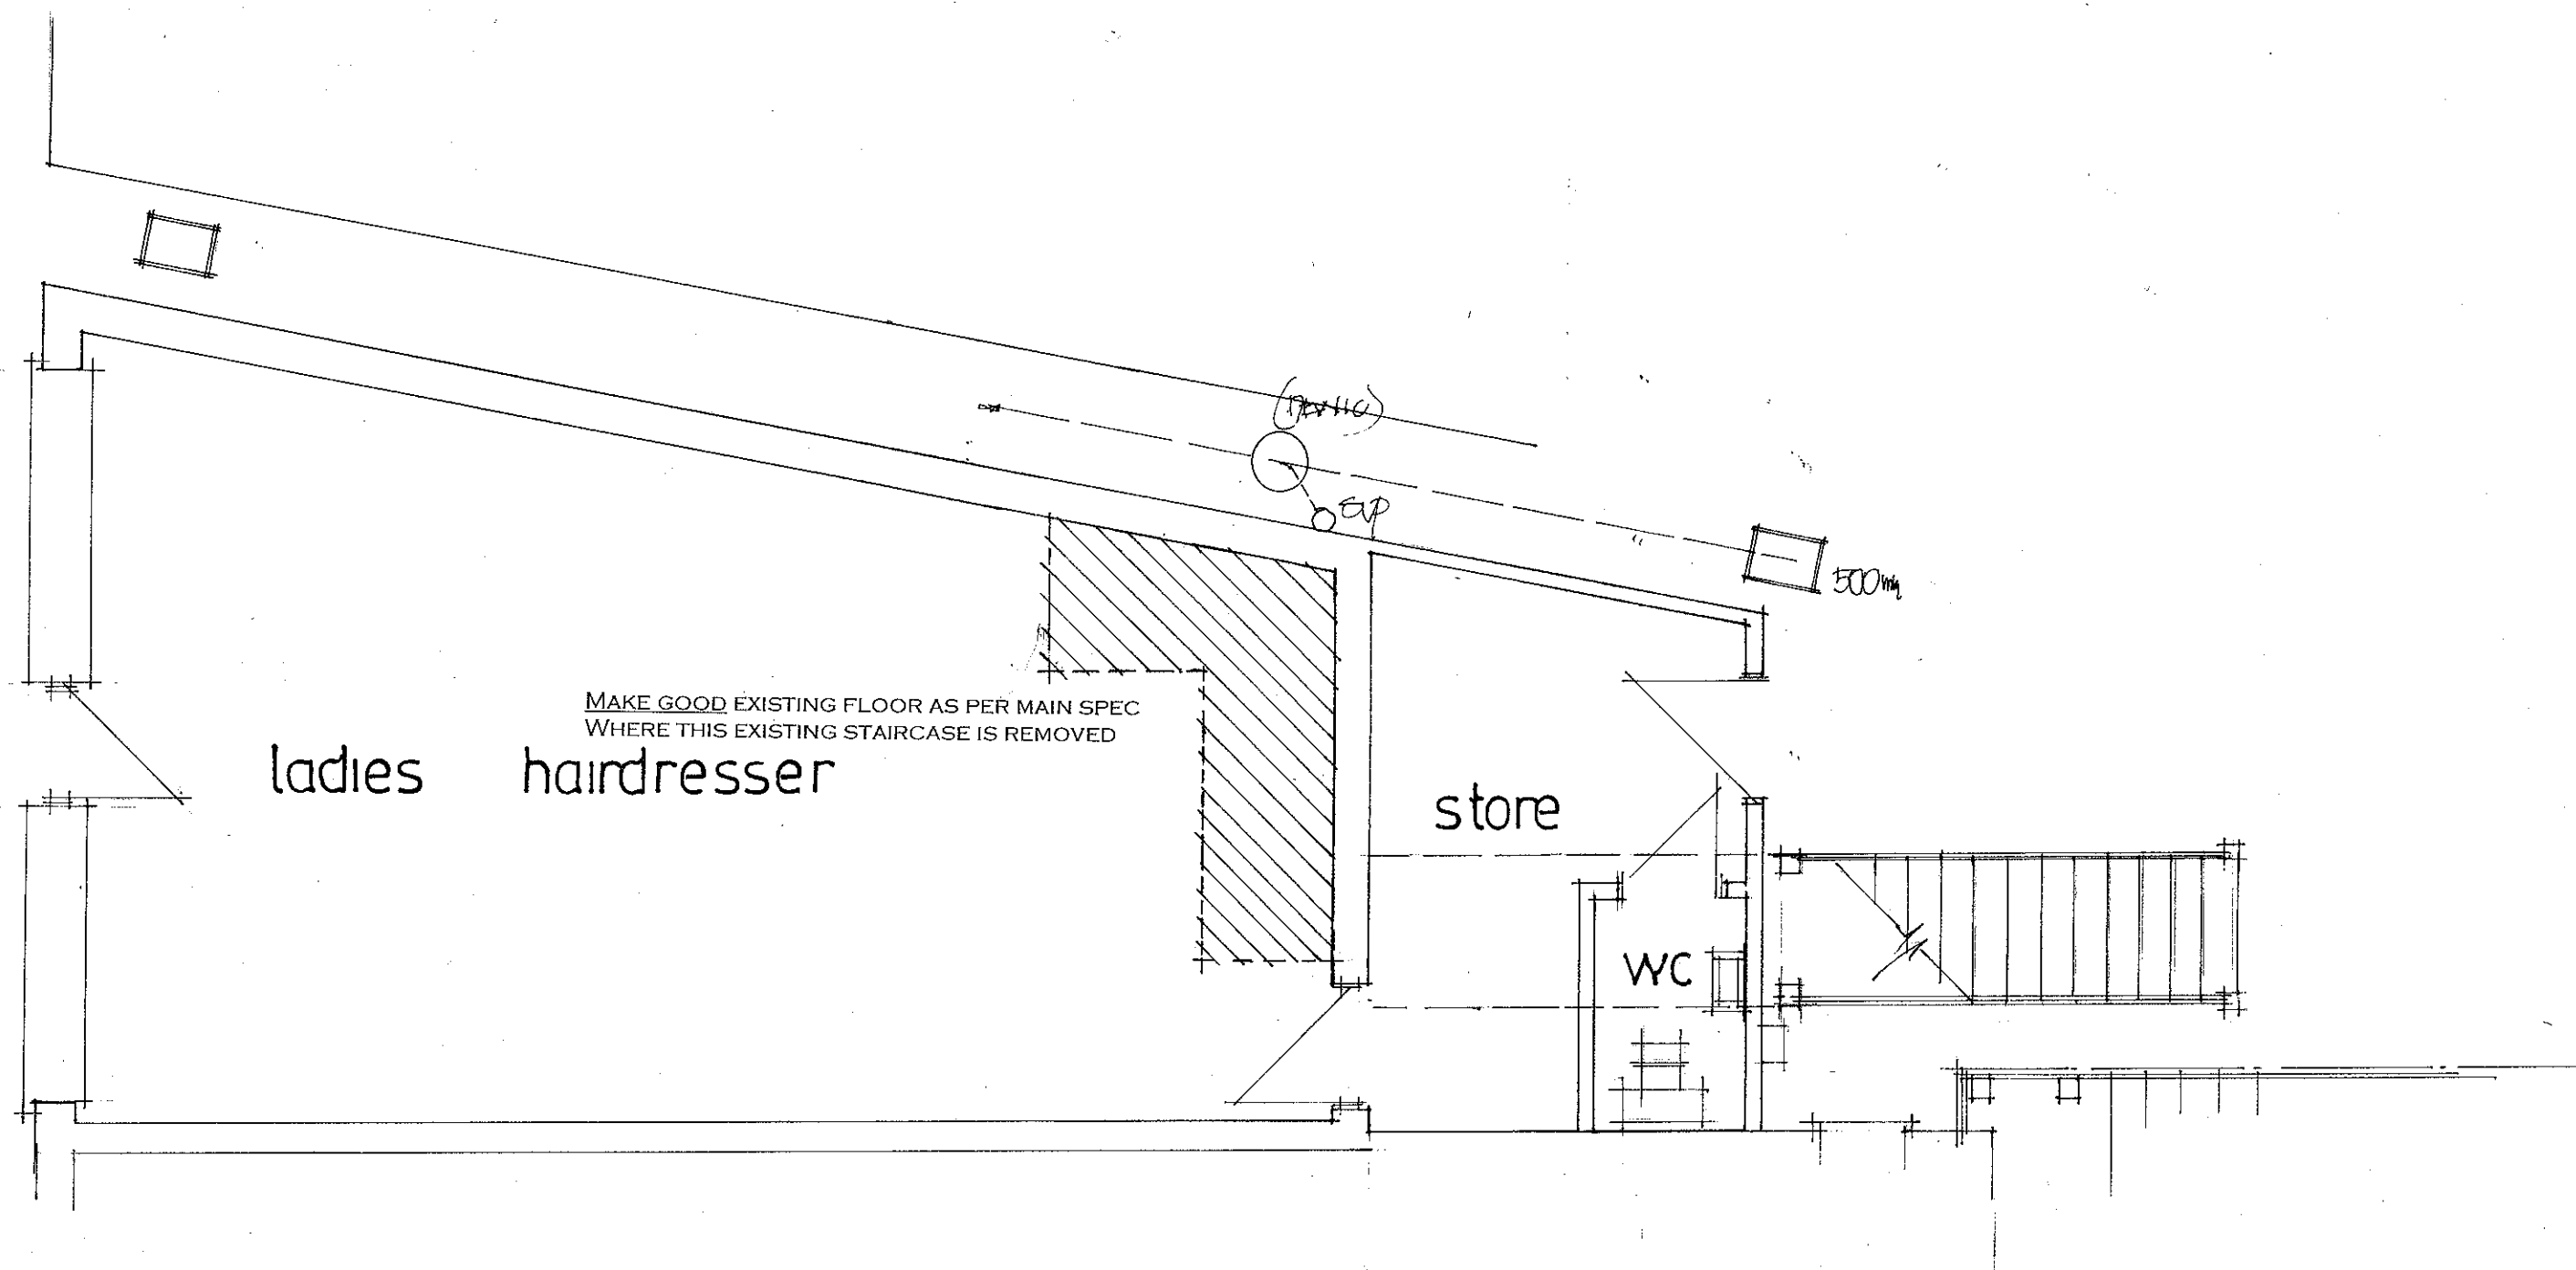

date feb 2013
scale 1:50

PROPOSED GROUND FLOOR

PETER J. WALKER MRICS
CHARTERED SURVEYOR
182 SEAFRONT, HAYLING ISLAND, HANTS
PO11 9 AN

TEL: 02392 467571