


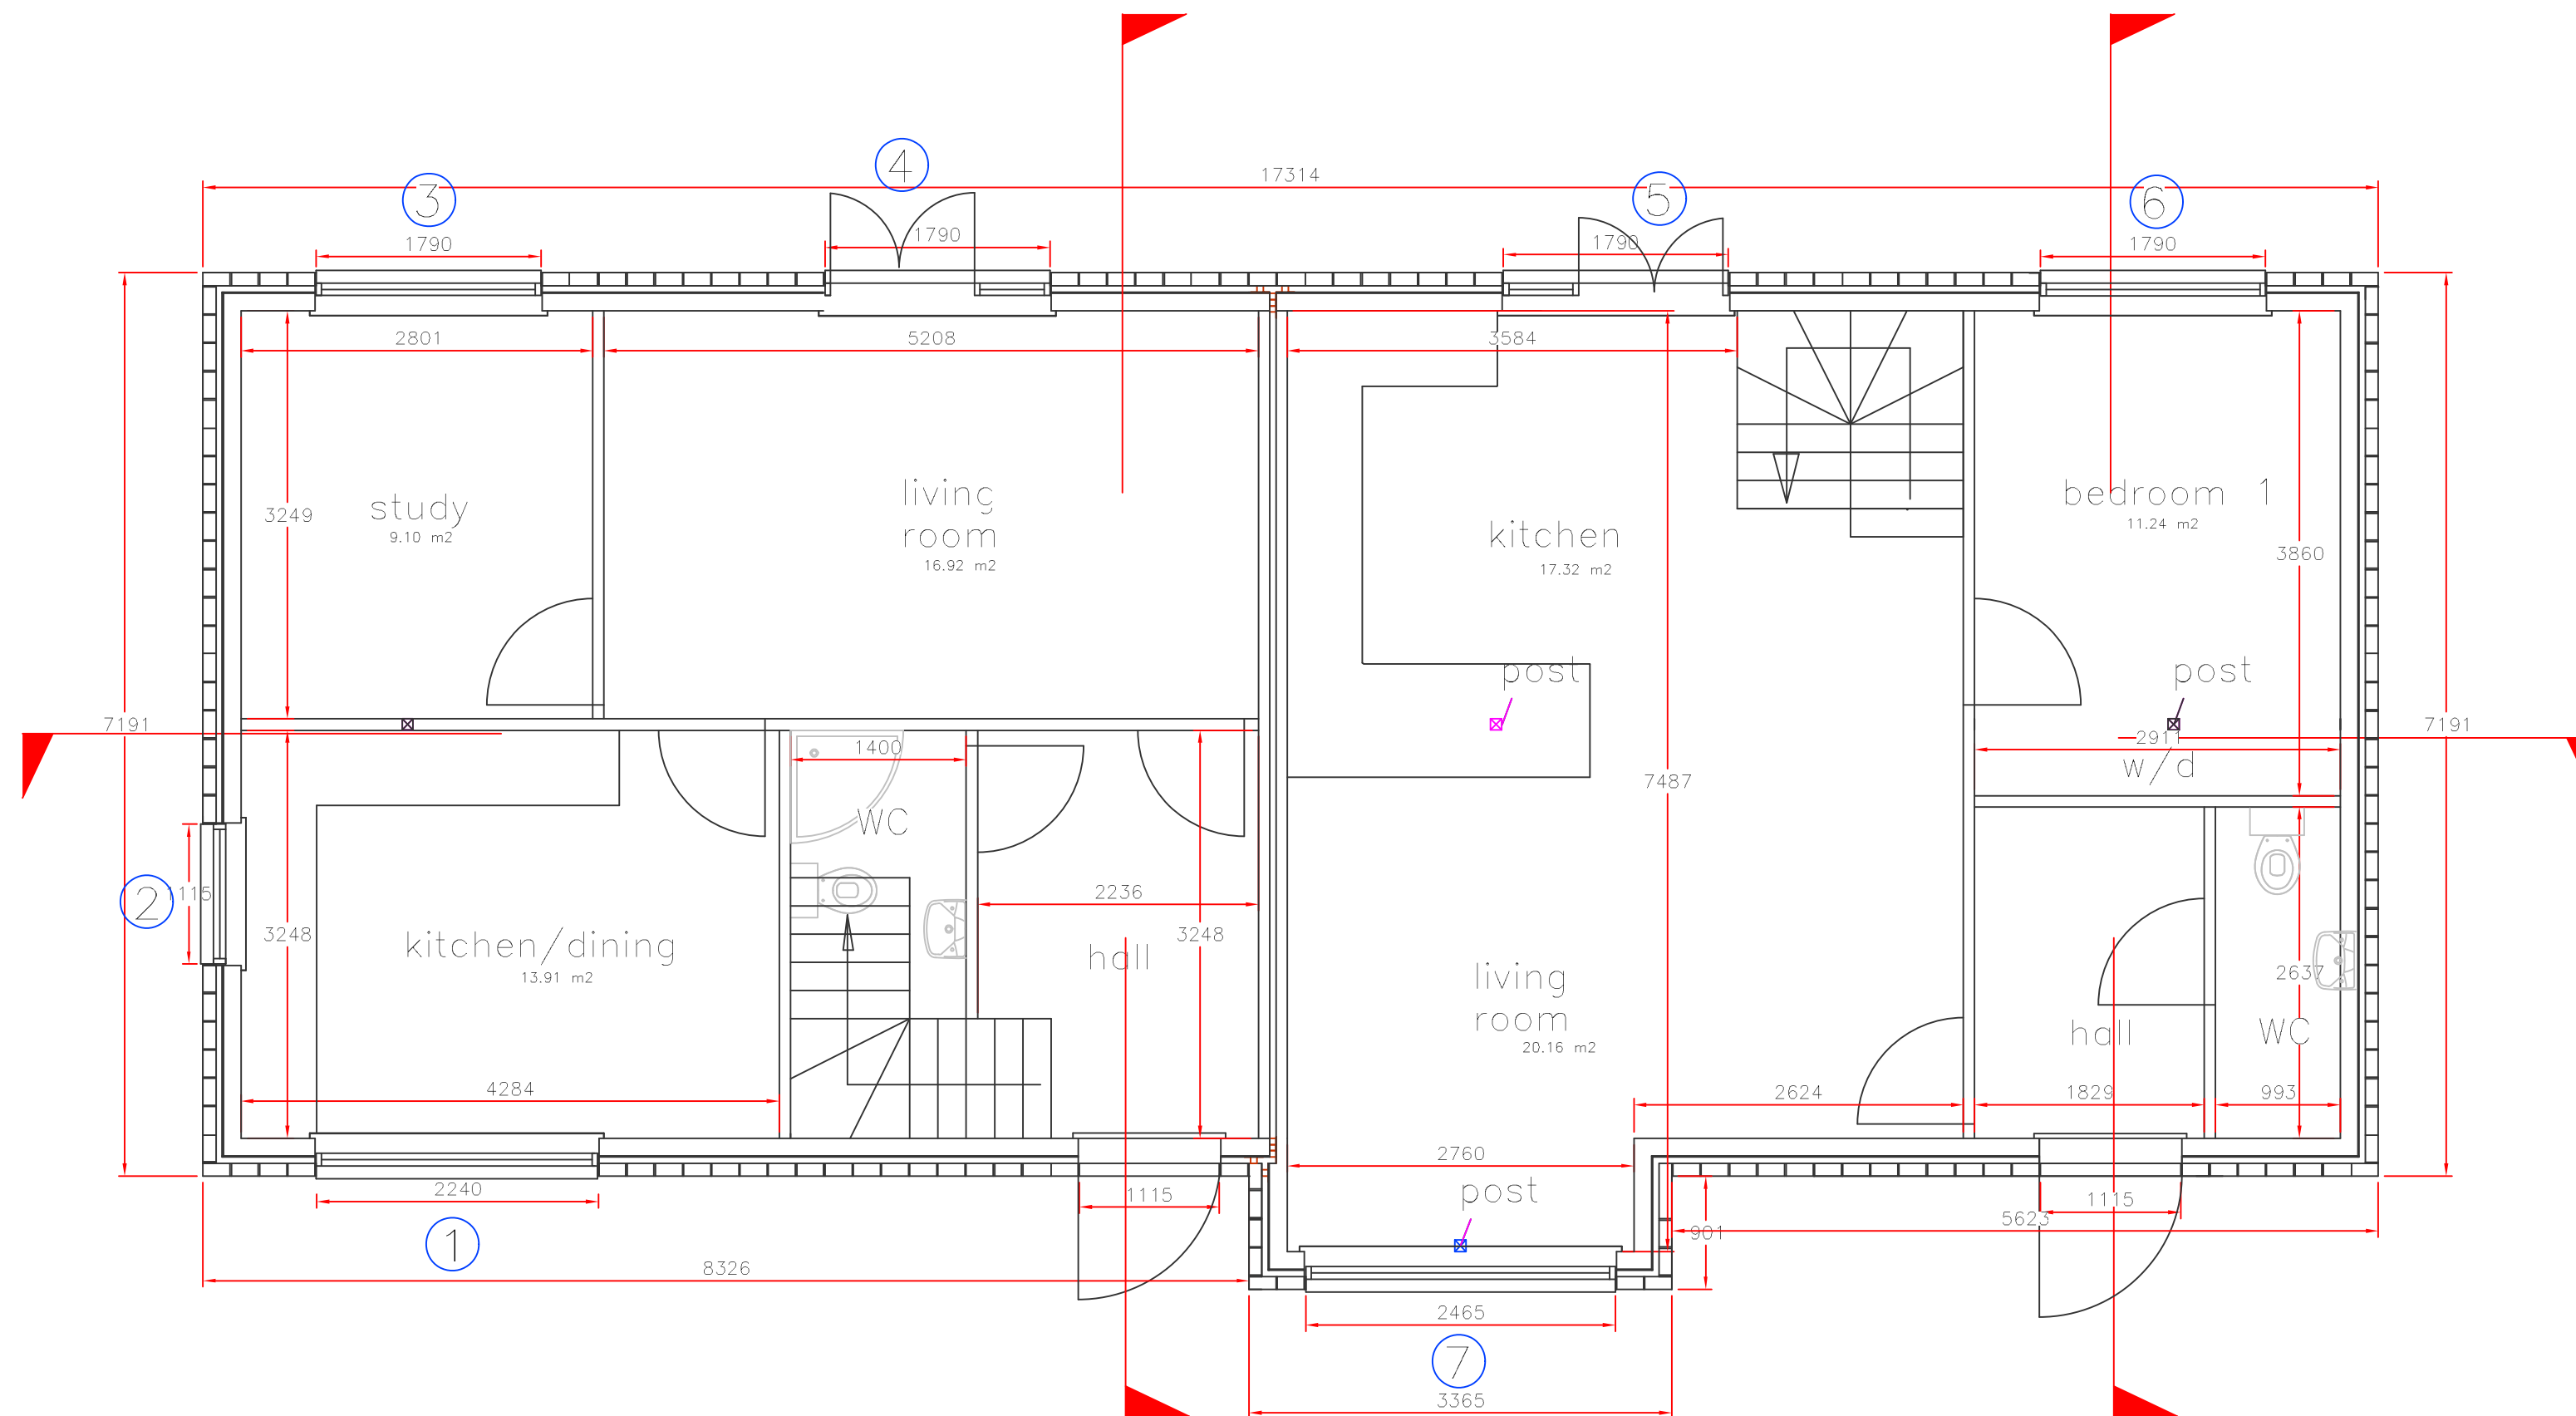

MIDDLE BARN

EXISTING GROUND FLOOR
LAYOUT PLAN

PARTY WALL
38x89 CLS studs with 50mm cavity
sheeted internally with 19mm plank and
15mm accoustic plasterboard, all sockets
accoustic an fire proof boxed
party wall cavity vertically seald with
meshed fire rated rockwall 300x50mm
and @ roof level
50x100 fire rated rockwool strip between
timber frame and brickwall next to party
wall vertically and around the perimeter
of bouth houses @ first floor level

Date 13/06/13	Drawn EM	checked by	date checked	Client MERCO PLACE LTD
Scale 1/50	Drawing title Existing GF layout plan			Project MIDDLE BARN
Drawing No 106/68				Address 6 New Brighton Road Emsworth, Hampshire PO10 7PS
 22 TILERS CLOSE, MERSTHAM SURREY, RH1 3HS TEL: 08450 450 862 www.erc constructions.co.uk				