


PROPOSED TWO STOREY SIDE ADDITION. 10, ELM PARK ROAD, HAVANT, HANTS. FOR MR & MRS K. WILLIAMS.

A PARTY WALL AGREEMENT WITH THE ADJACENT OWNER IS REQUIRED FOR THE EXCAVATION OF FOUNDATIONS WITHIN 3M THIS IS TO BE OBTAINED IN WRITING PRIOR TO THE COMMENCEMENT OF ANY WORK ON SITE

RESITE EXISTING CHAMBER INTO STUDY AND RELAY DRAINS AS SHOWN CHAMBER TO BE FITTED WITH A DOUBLE SEALED SCREW DOWN COVER AND FRAME..

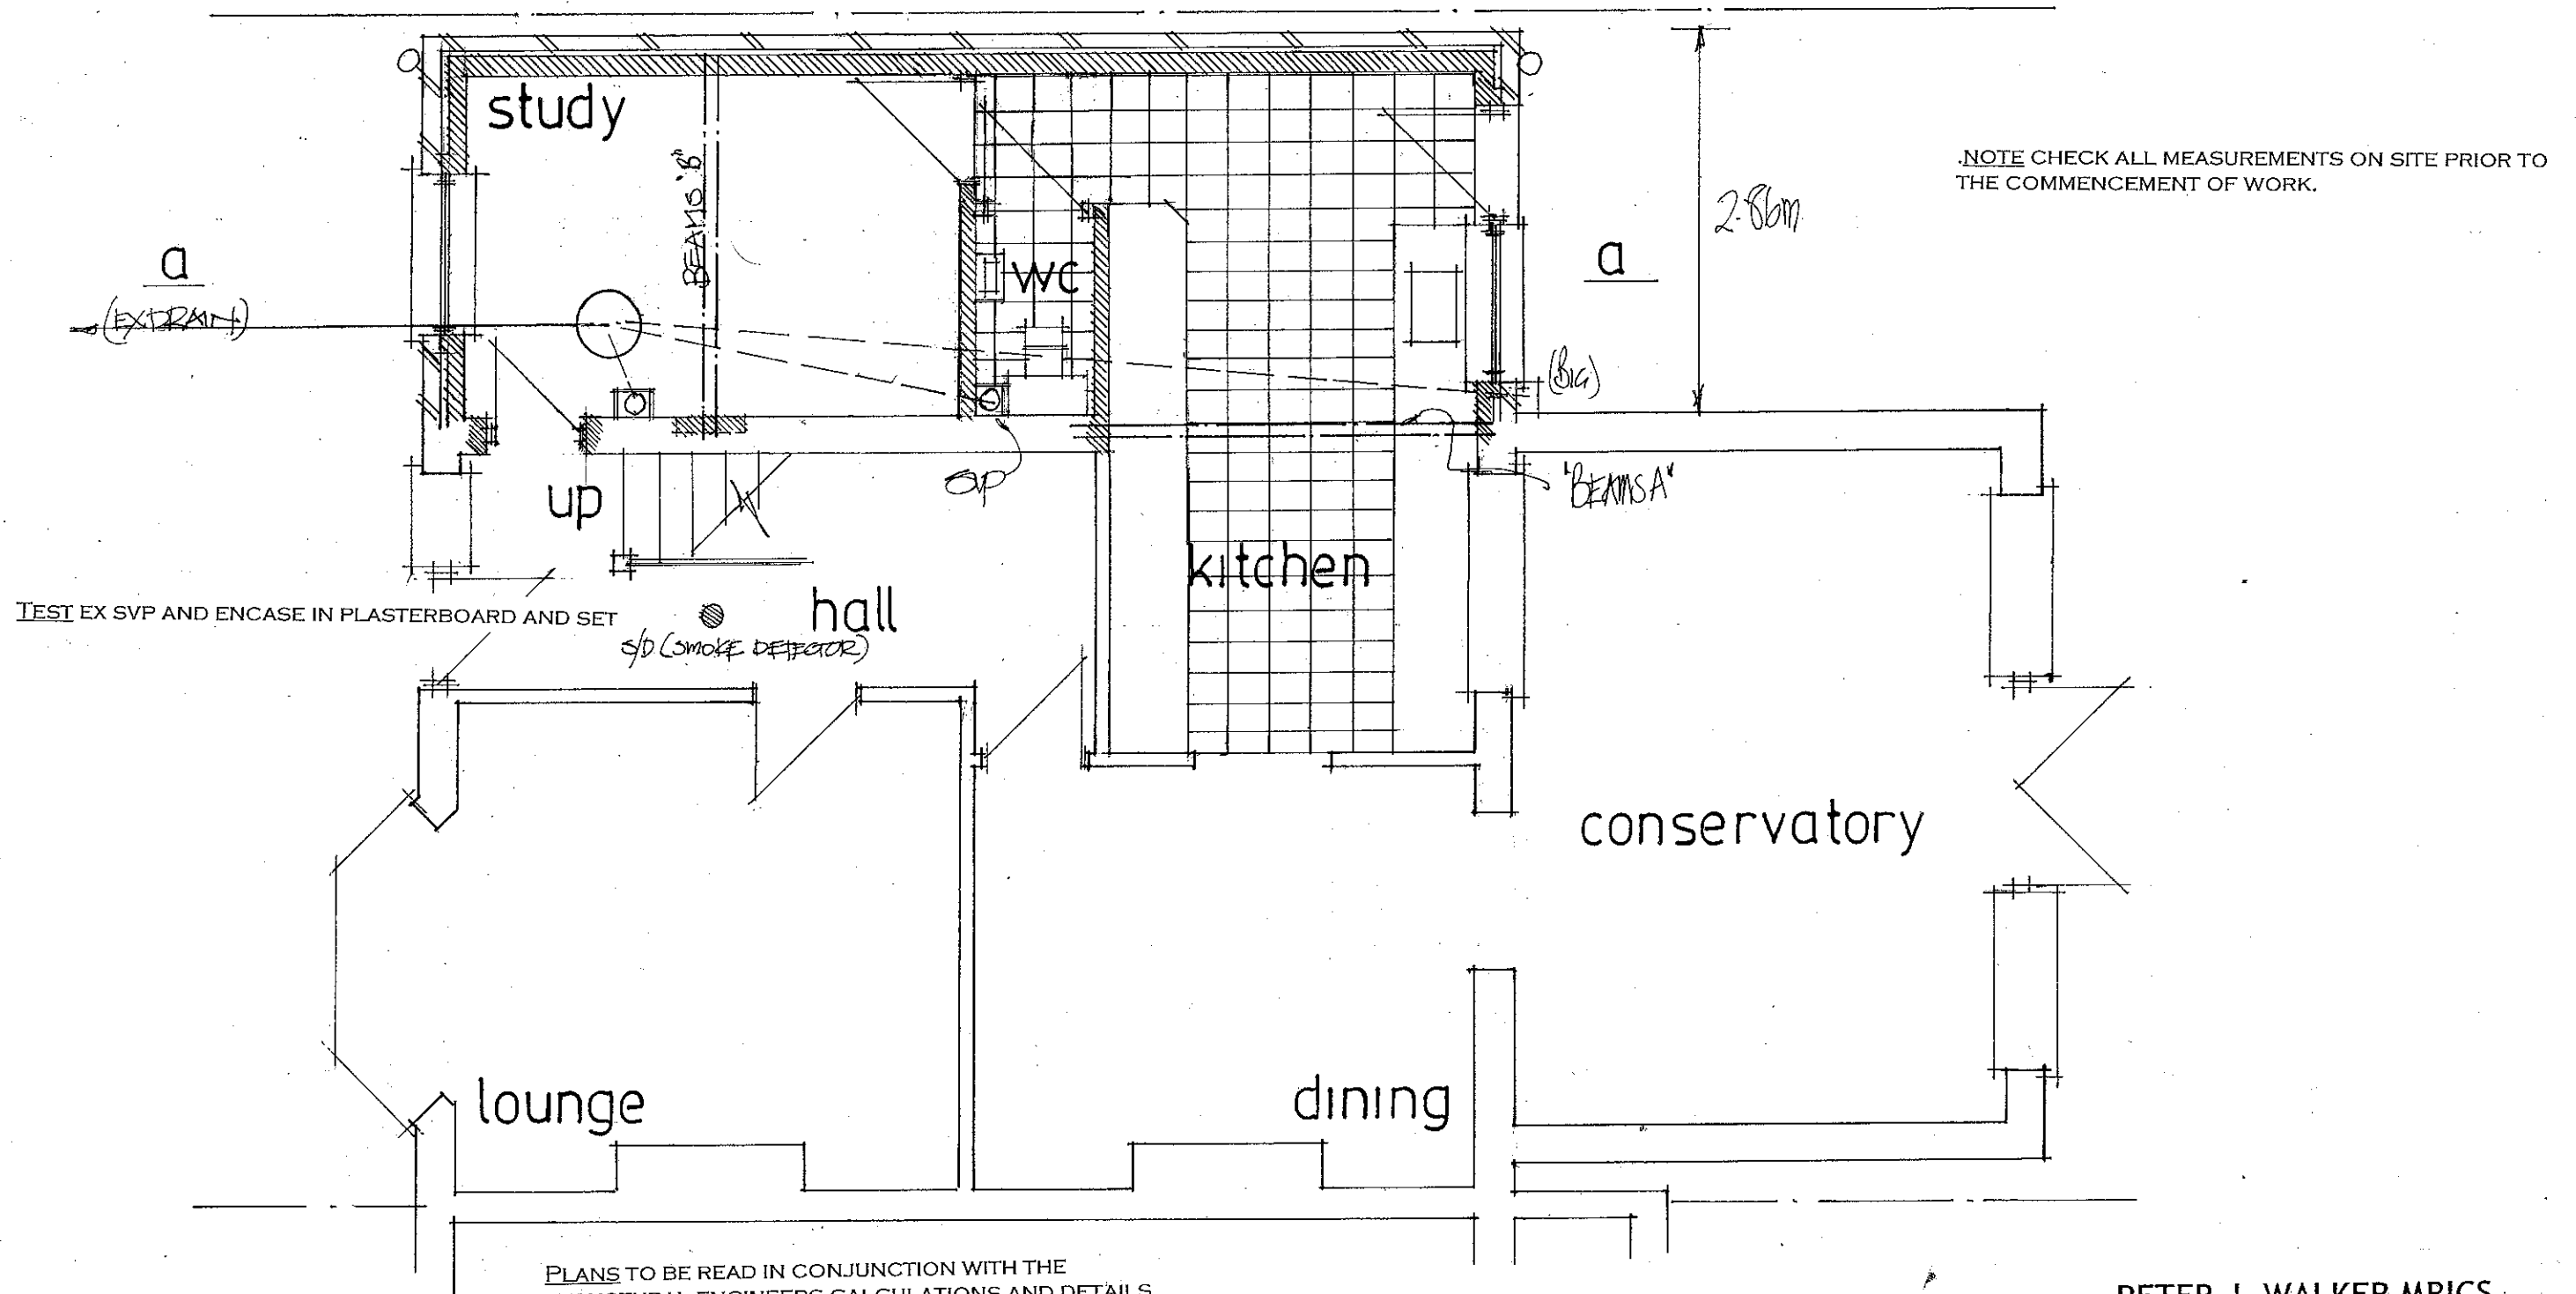

date oct 13
scale 1:50

PLANS TO BE READ IN CONJUNCTION WITH THE STRUCTURAL ENGINEERS CALCULATIONS AND DETAILS FOR THE NEW STEEL BEAMS/BEARINGS/BOLTING AND FOUNDATIONS ETC. NOTE ENCASE STEELWORK IN TWO LAYERS 9.5MM PLASTERBOARD AND SET FIXED STAGGERED JOINT.

PROPOSED GROUND FLOOR

PETER J. WALKER MRICS
CHARTERED SURVEYOR
182 SEAFRONT, HAYLING ISLAND, HANTS
PO11 9 AN

TEL: 02392 467571