


**PROPOSED TWO STOREY SIDE/REAR ADDITION.
148, ST ALBANS ROAD, WEST LEIGH, HAVANT, HANTS.
FOR MR & MRS A. SHEATH.**

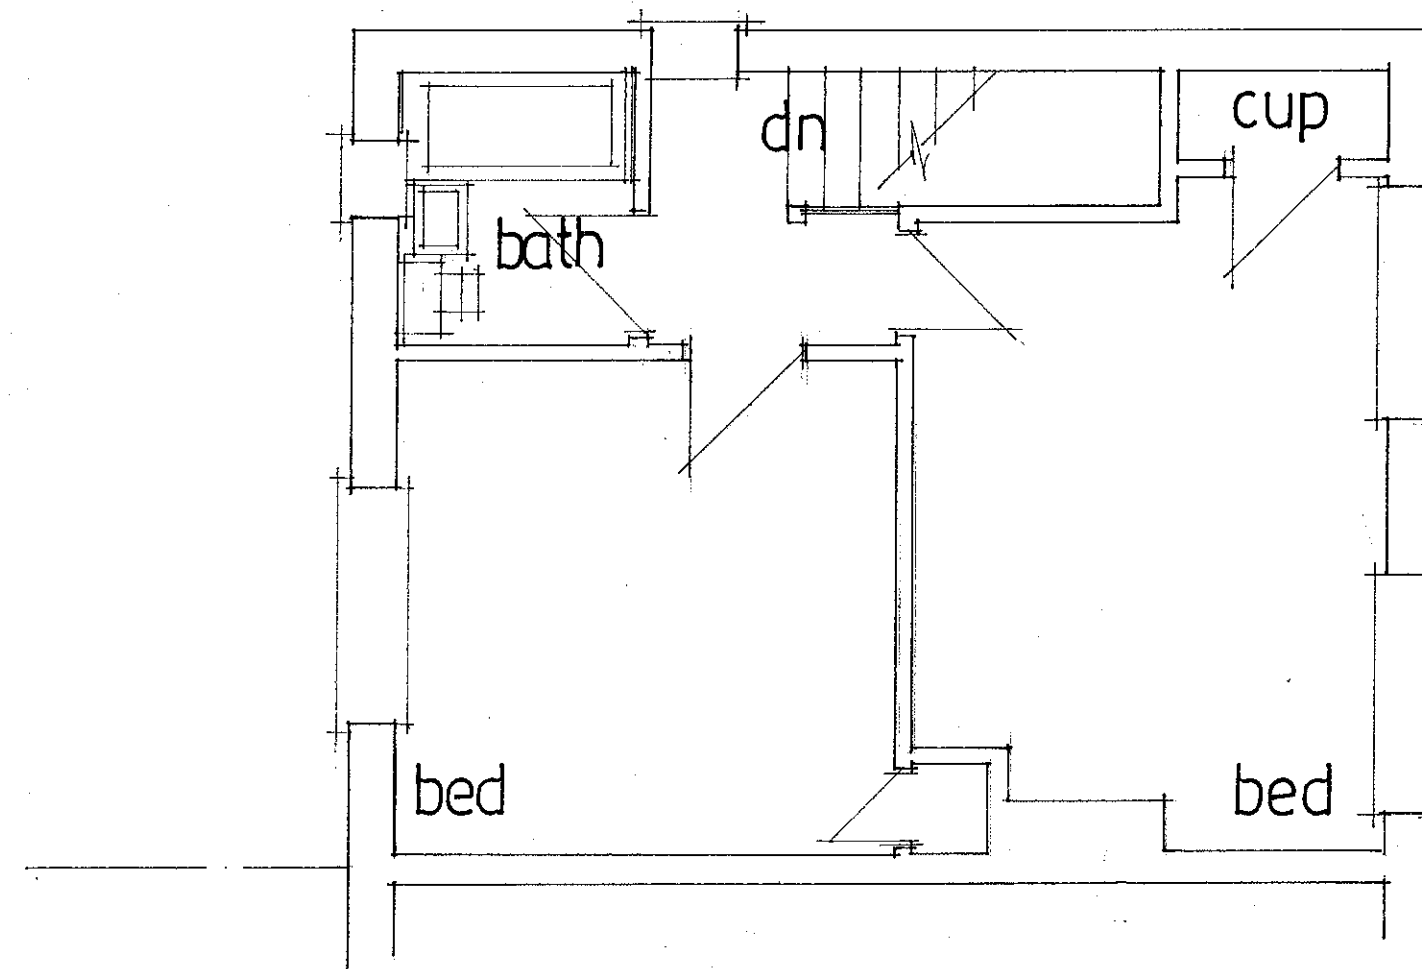

PETER J. WALKER MRICS
CHARTERED SURVEYOR
182 SEAFRONT, HAYLING ISLAND, HANTS
PO11 9 AN

TEL: 02392 467571

EXISTING FIRST FLOOR

date aug 13
scale 1:50