


**PROPOSED FIRST FLOOR REAR ADDITION.
62, ST. MARYS ROAD, HAYLING ISLAND, HANTS.
FOR MR & MRS SHAYEGAN.**

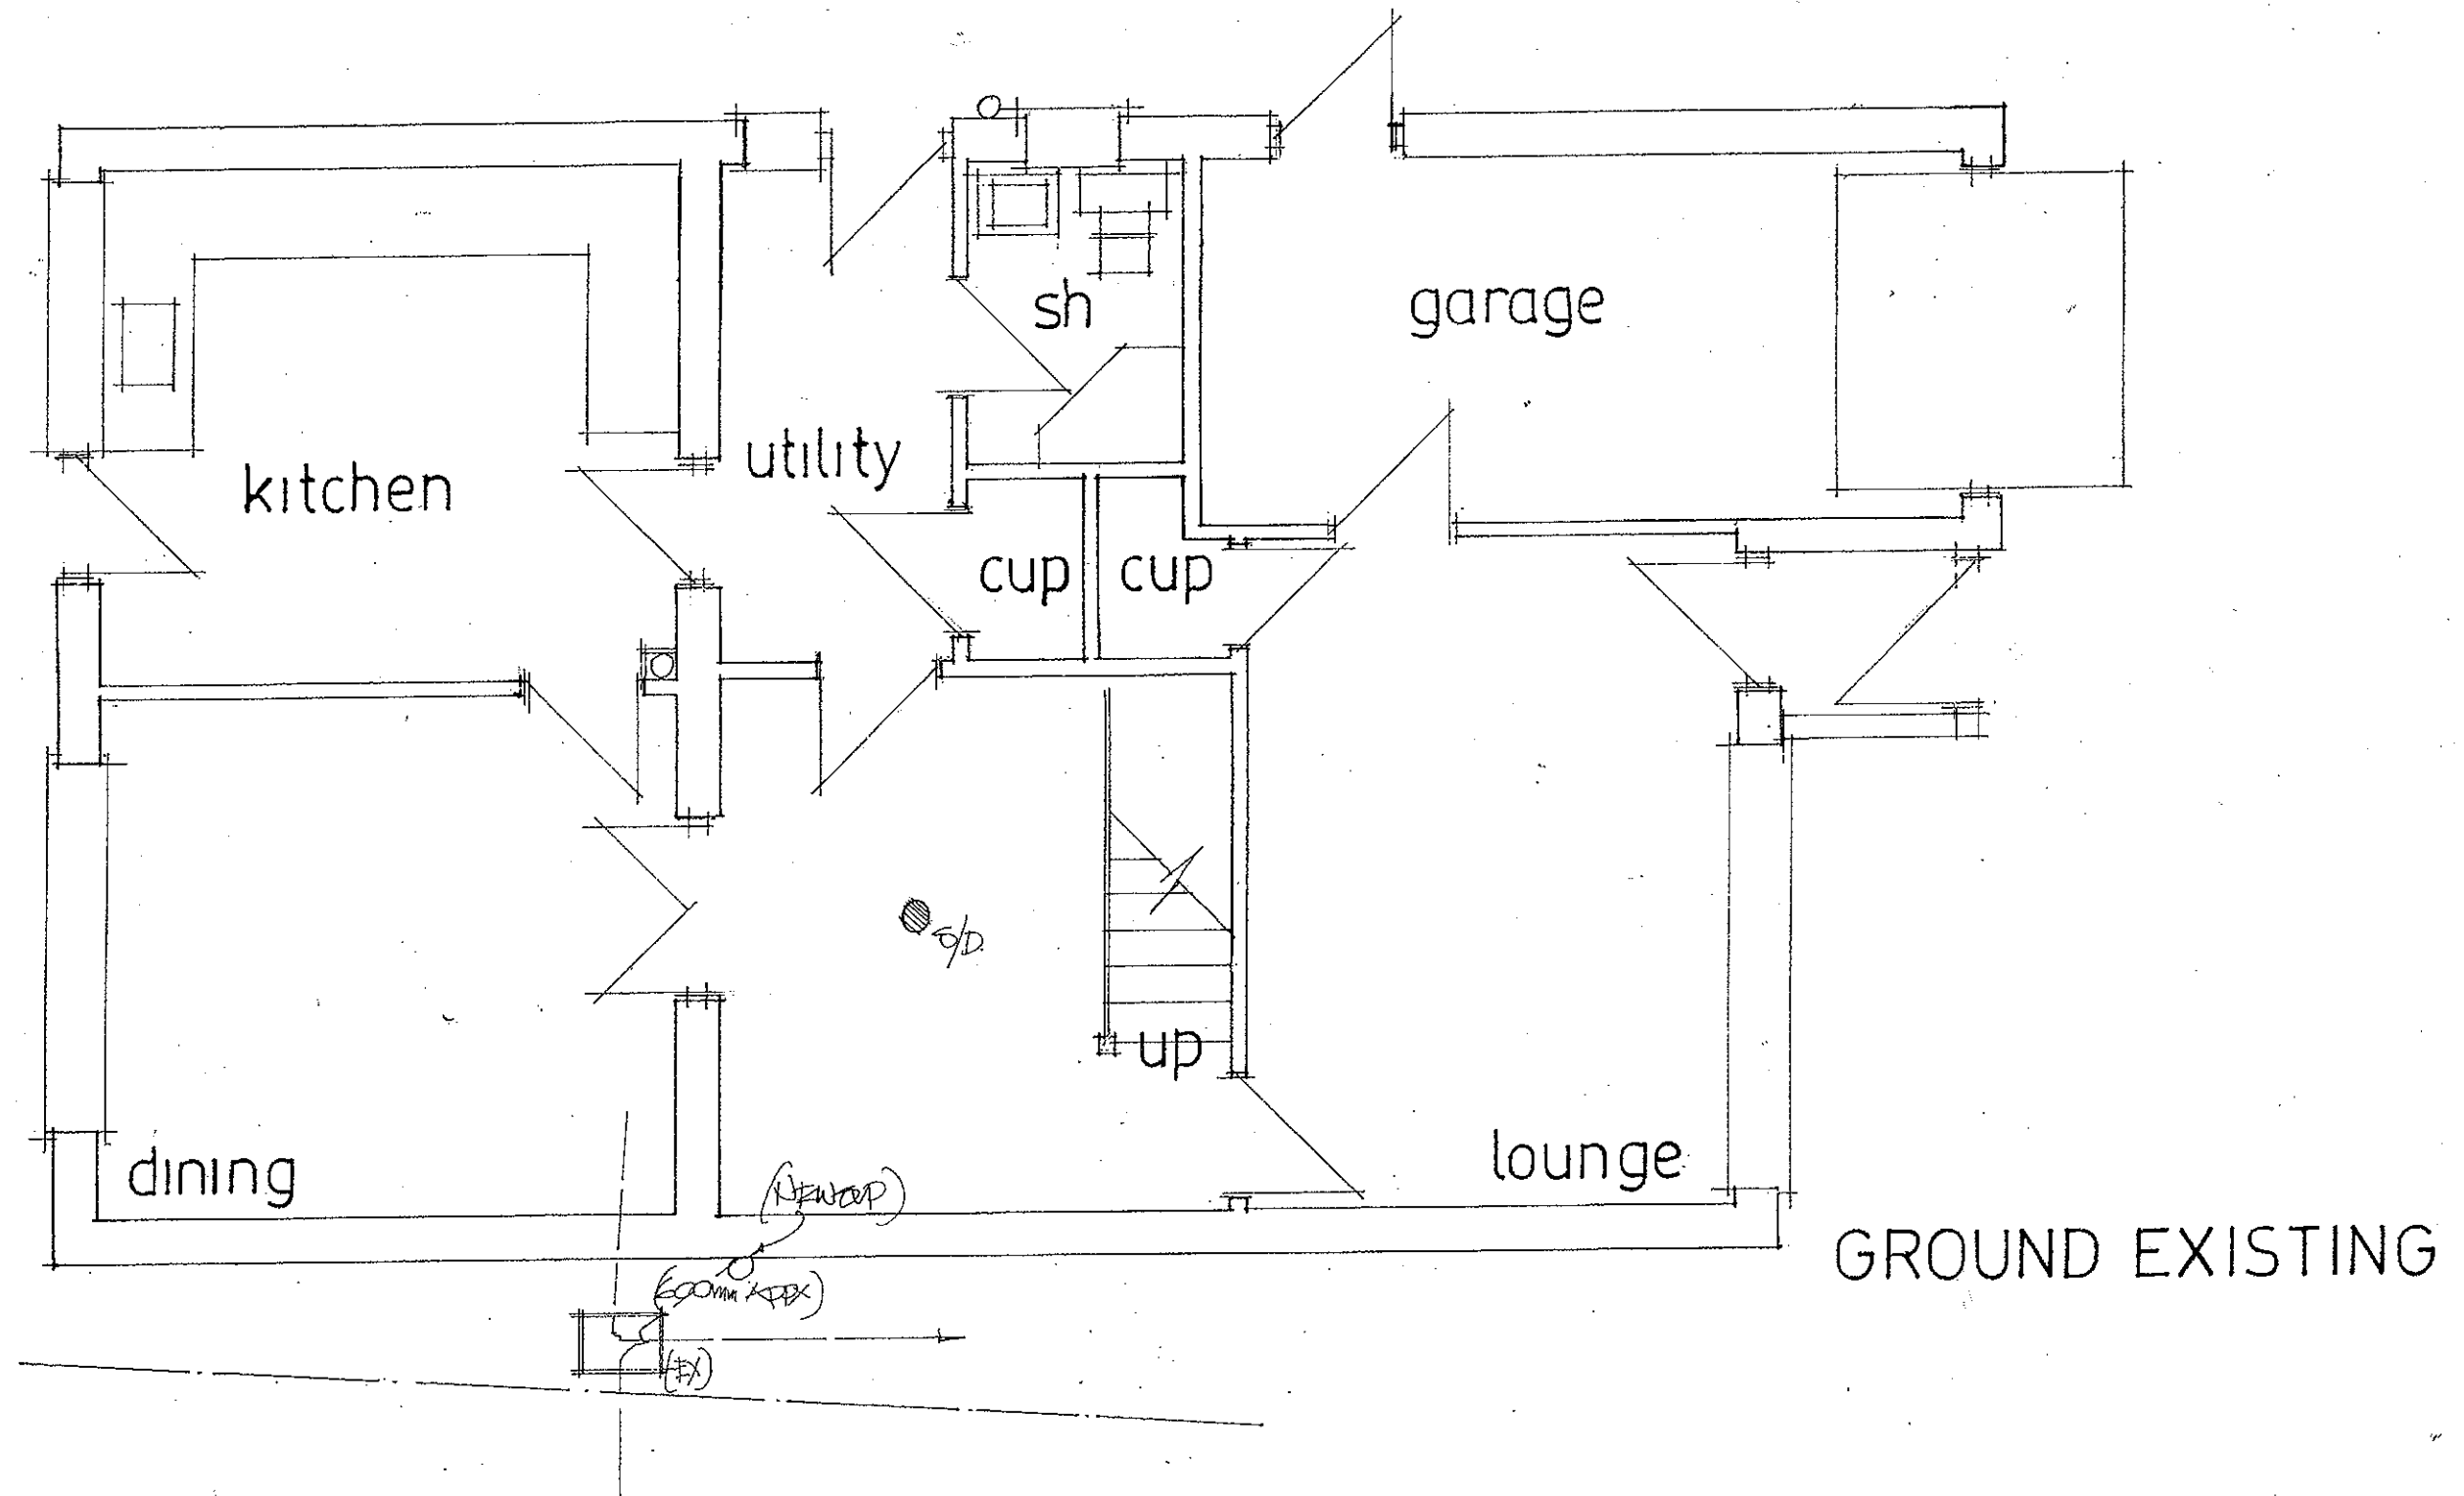

date nov 2012
scale 1:50

PETER J. WALKER MRICS
CHARTERED SURVEYOR
182 SEAFRONT, HAYLING ISLAND, HANTS
PO11 9 AN

TEL: 02392 467571