
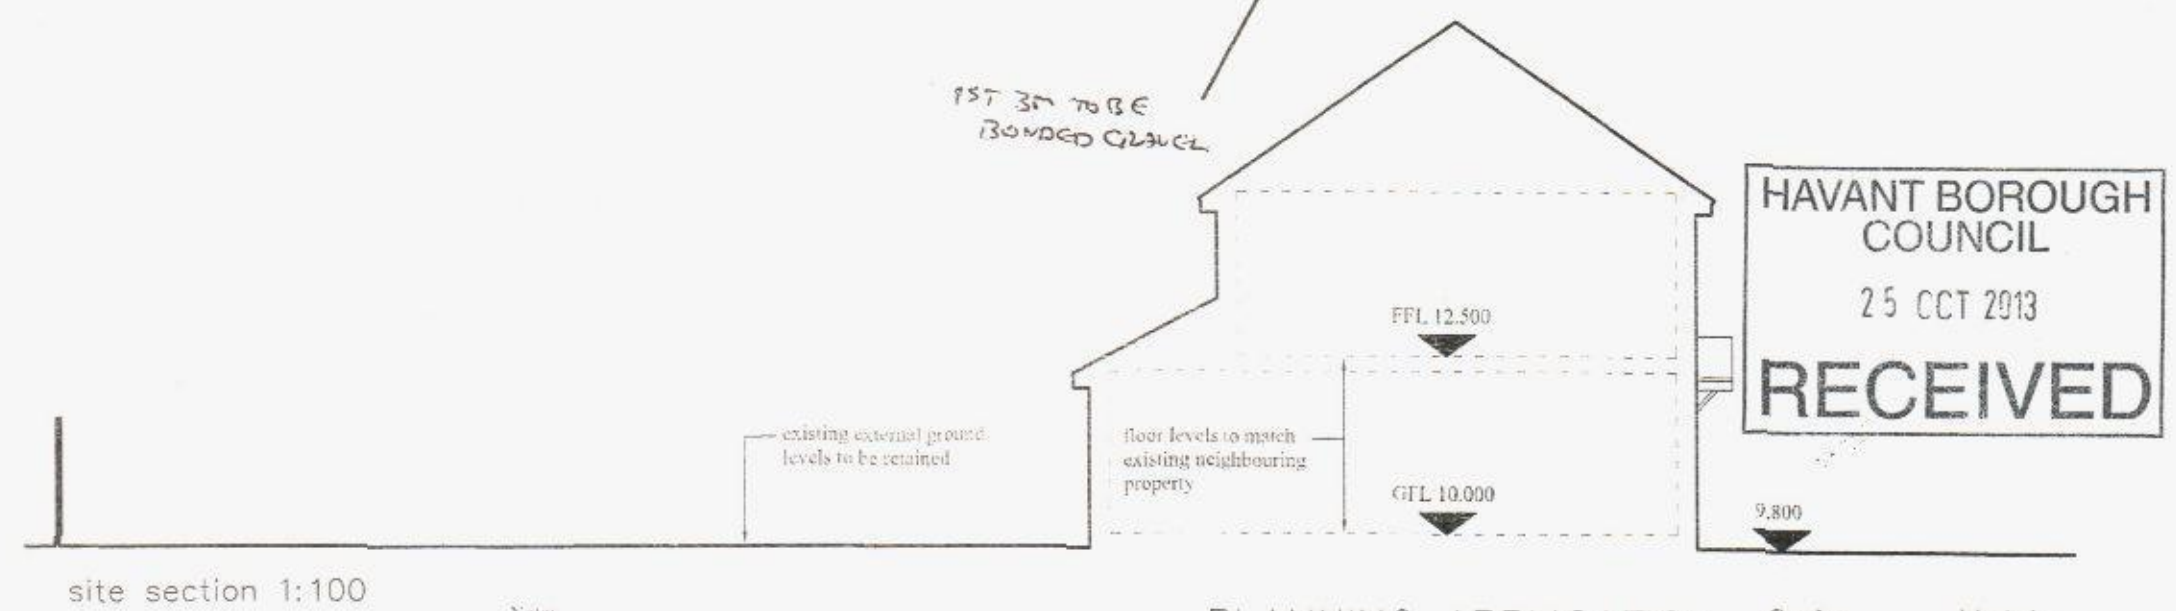
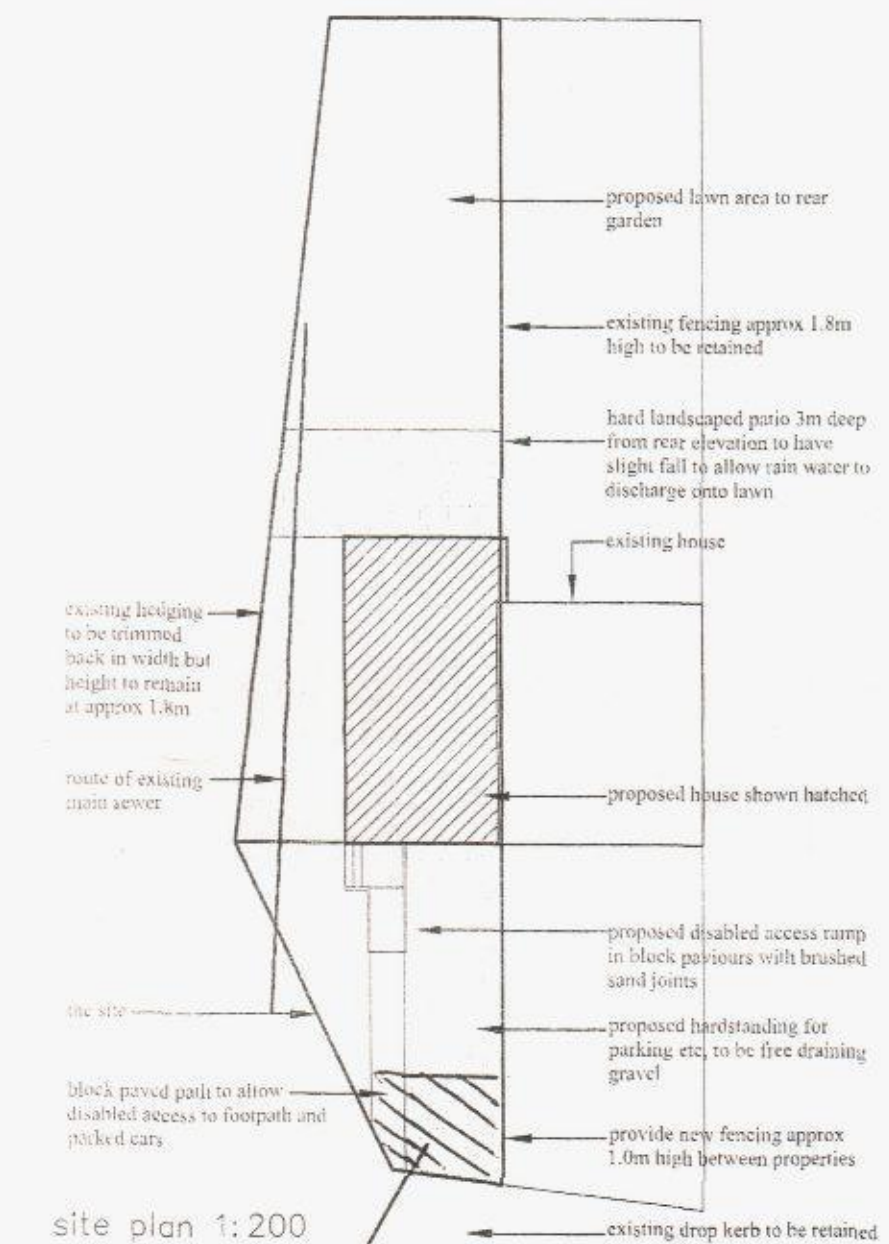
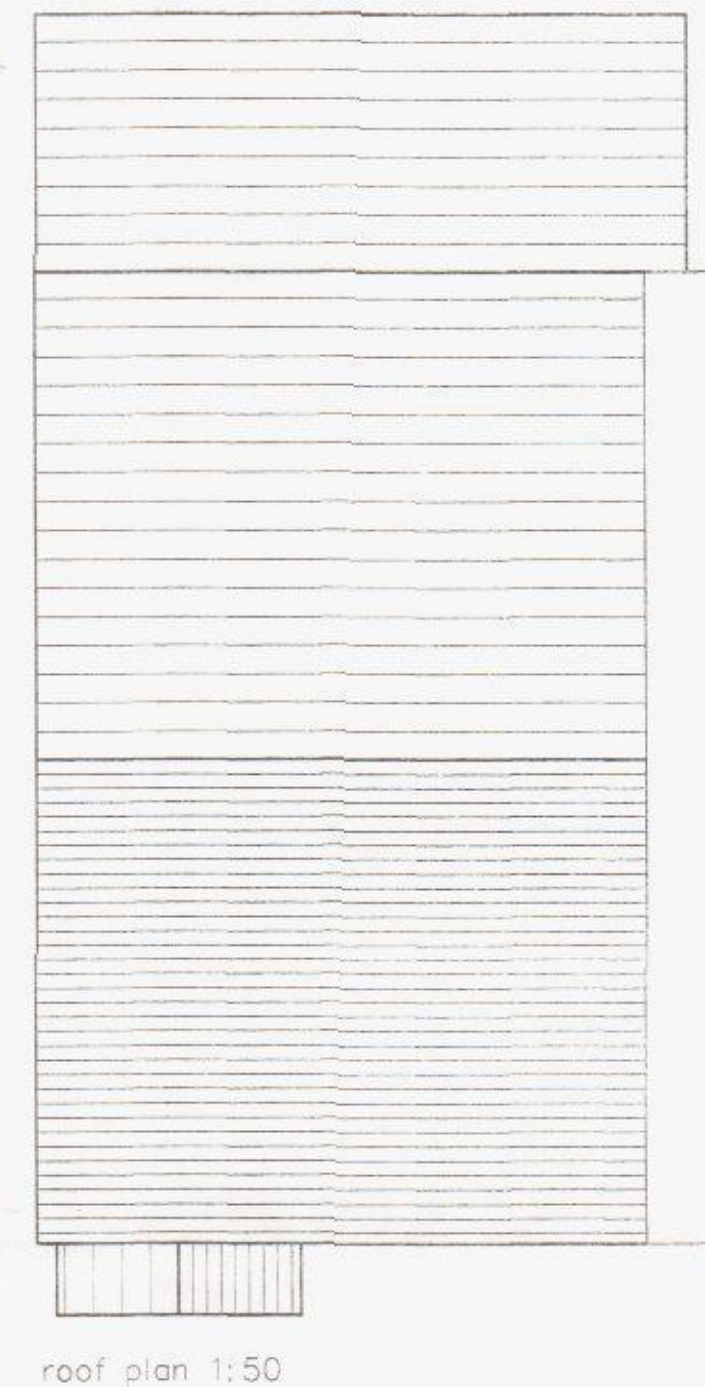


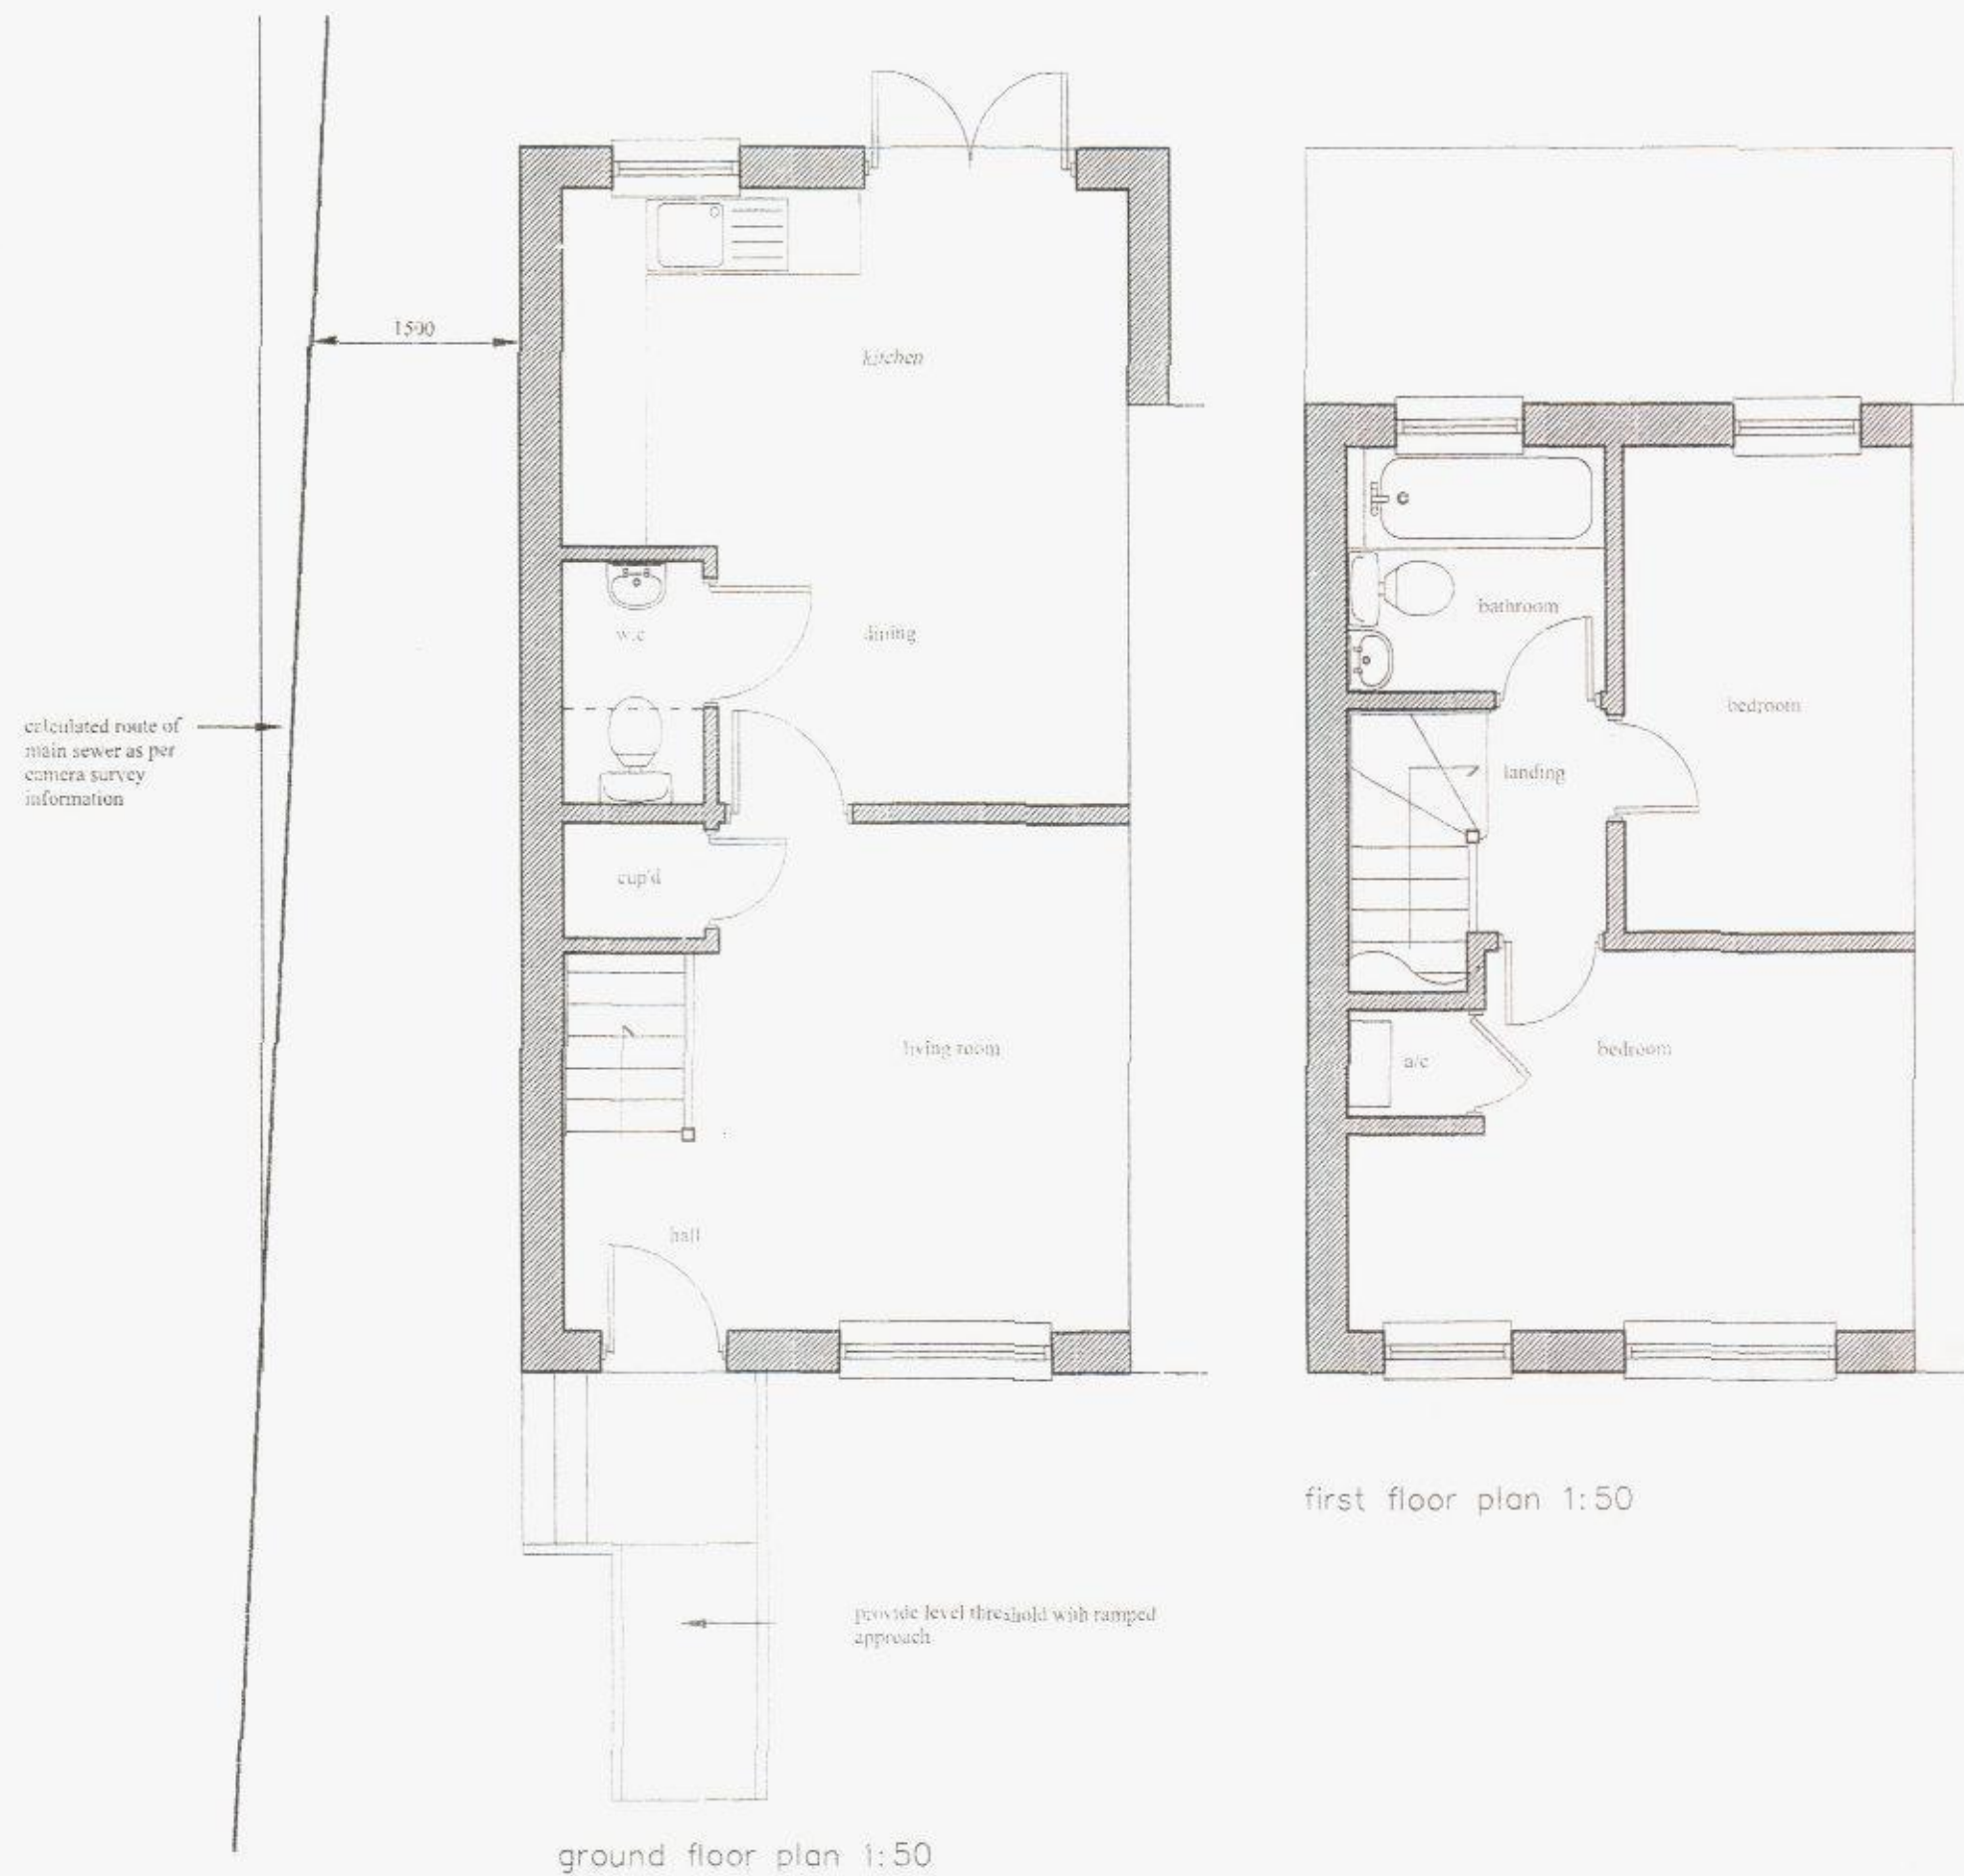

Note:
Do not Scale from this Drawing (except for planning approval).
All dimensions are in millimetres and to be checked on site.
All Dimensions relating to subcontractors or suppliers work must be checked and agreed between the main contractor and the sub-contractors and suppliers.

PLANNING APPLICATION
20 Blendworth Crescent
Havant, Hampshire, PO9 2BE
Nutbourne Construction

Scale: Metric
Date: 13.08.10
Drawing: PL100