


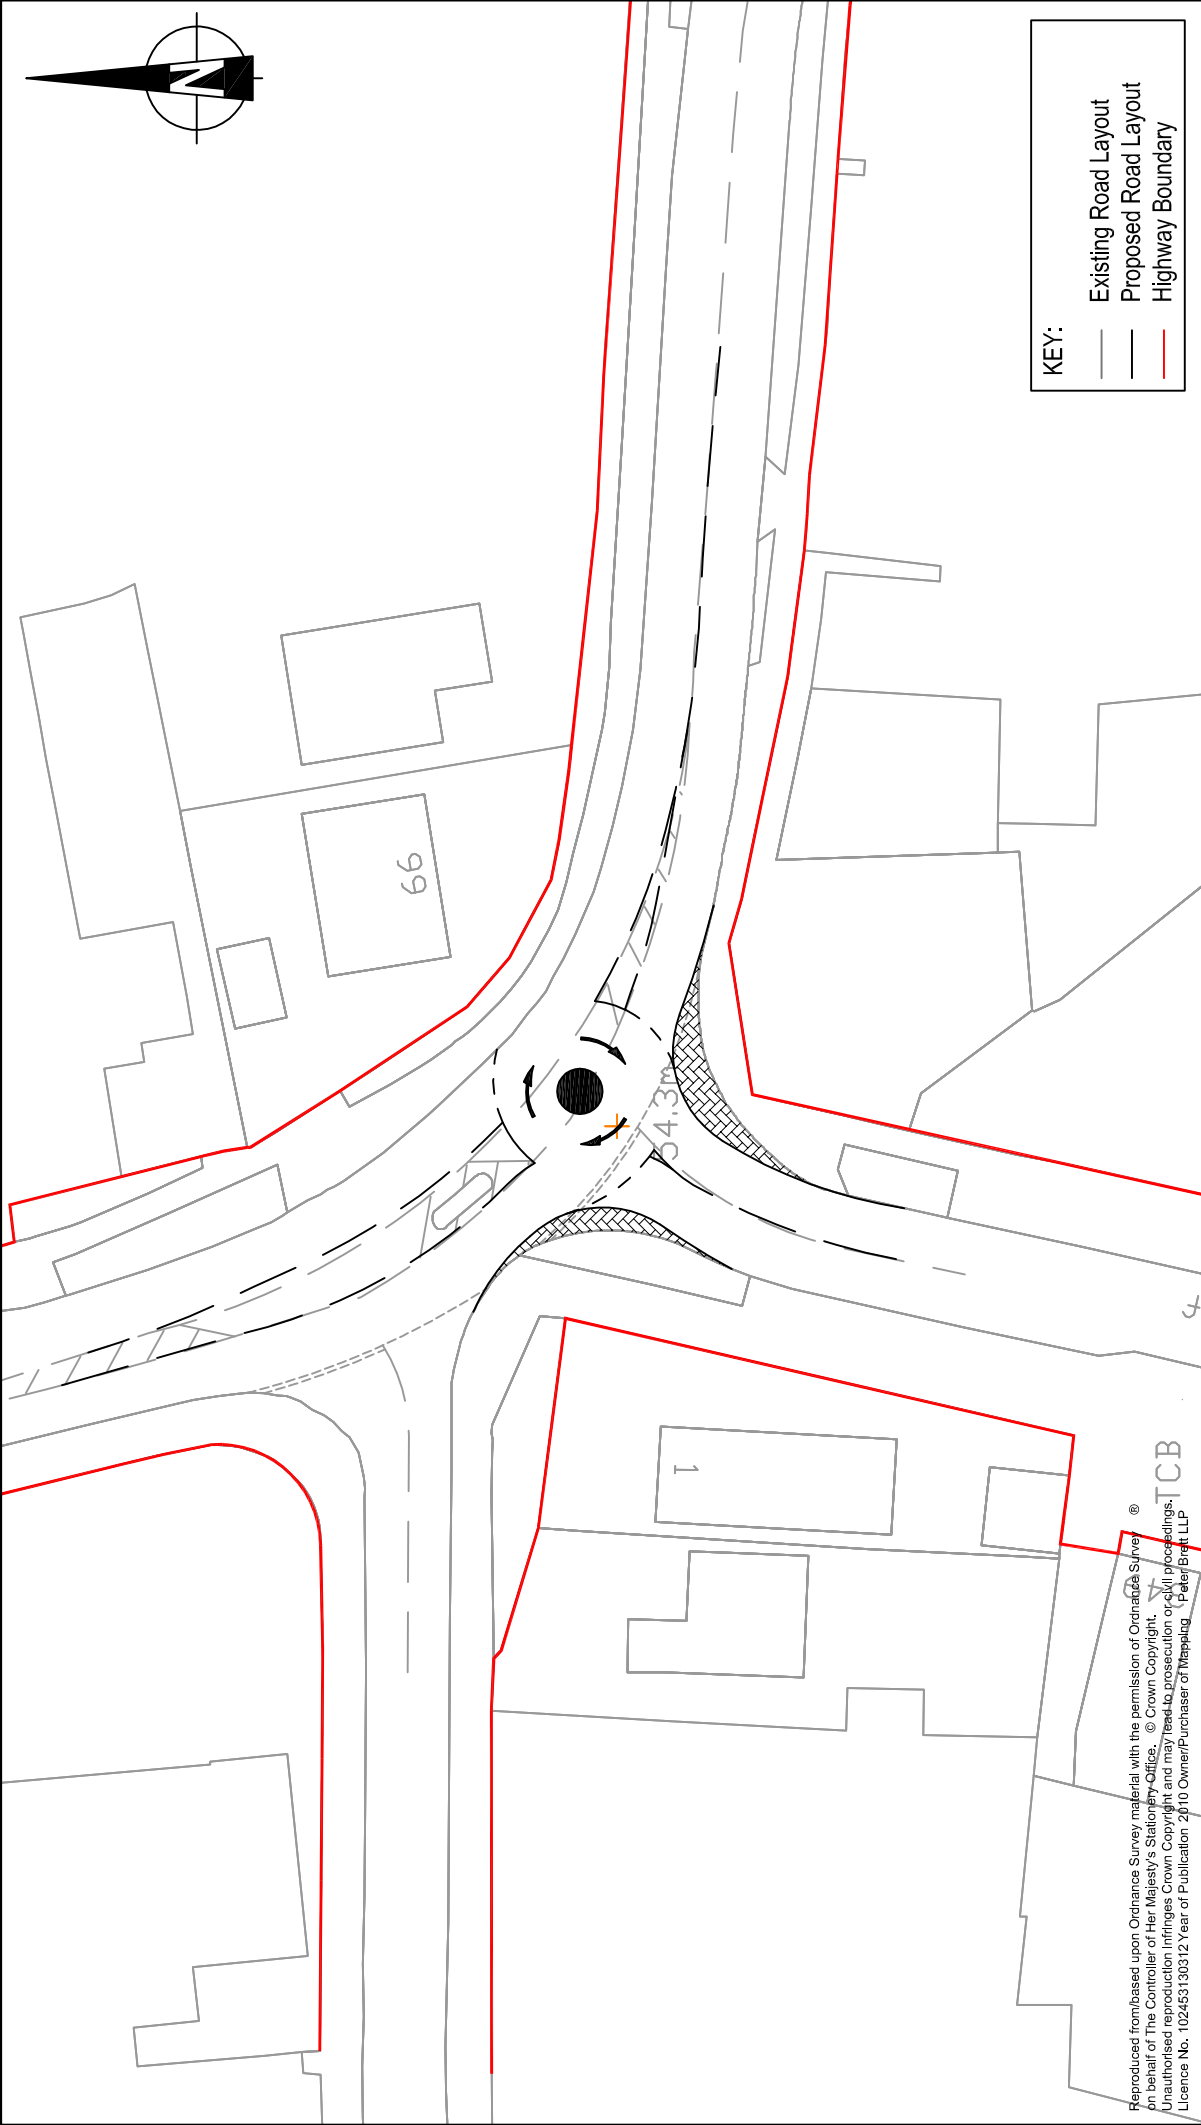

Reproduced from based upon Ordnance Survey material with the permission of Ordnance Survey on behalf of The Controller of Her Majesty's Stationery Office. © Crown Copyright.
Unauthorised reproduction infringes Crown Copyright and may lead to prosecution or civil proceedings.
Licence No. 102453130312 Year of Publication 2010 Owner/Purchaser of Mapping Peter Brett LLP



Offices throughout the UK,
continental Europe, Africa and Asia
www.peterbrett.com
© Peter Brett Associates LLP
READING - 0118 950 0761 Fax: 0118 959 7498

Client



SCALING NOTE: Do not scale from this drawing. If in doubt, ask.
UTILITIES NOTE: No underground utilities are shown on this drawing. The Contractor is to be responsible for any underground utilities which may be present but not shown. The Contractor is therefore advised to undertake his own investigation where the presence of any existing sewers, services, plant or apparatus may affect the operations.

WOODCROFT FARM, HAVANT LOVEDEAN LANE - MILTON ROAD MINI- ROUNDABOUT OPTION

Mark Revision

Drawn Date

Checked by

DRAFT

Drawing Number

21834-004-SK001

Revision

A

Date of 1st Issue

17-05-10

1:500

JH

DT

A

Junction Layout amended

JH

DT