


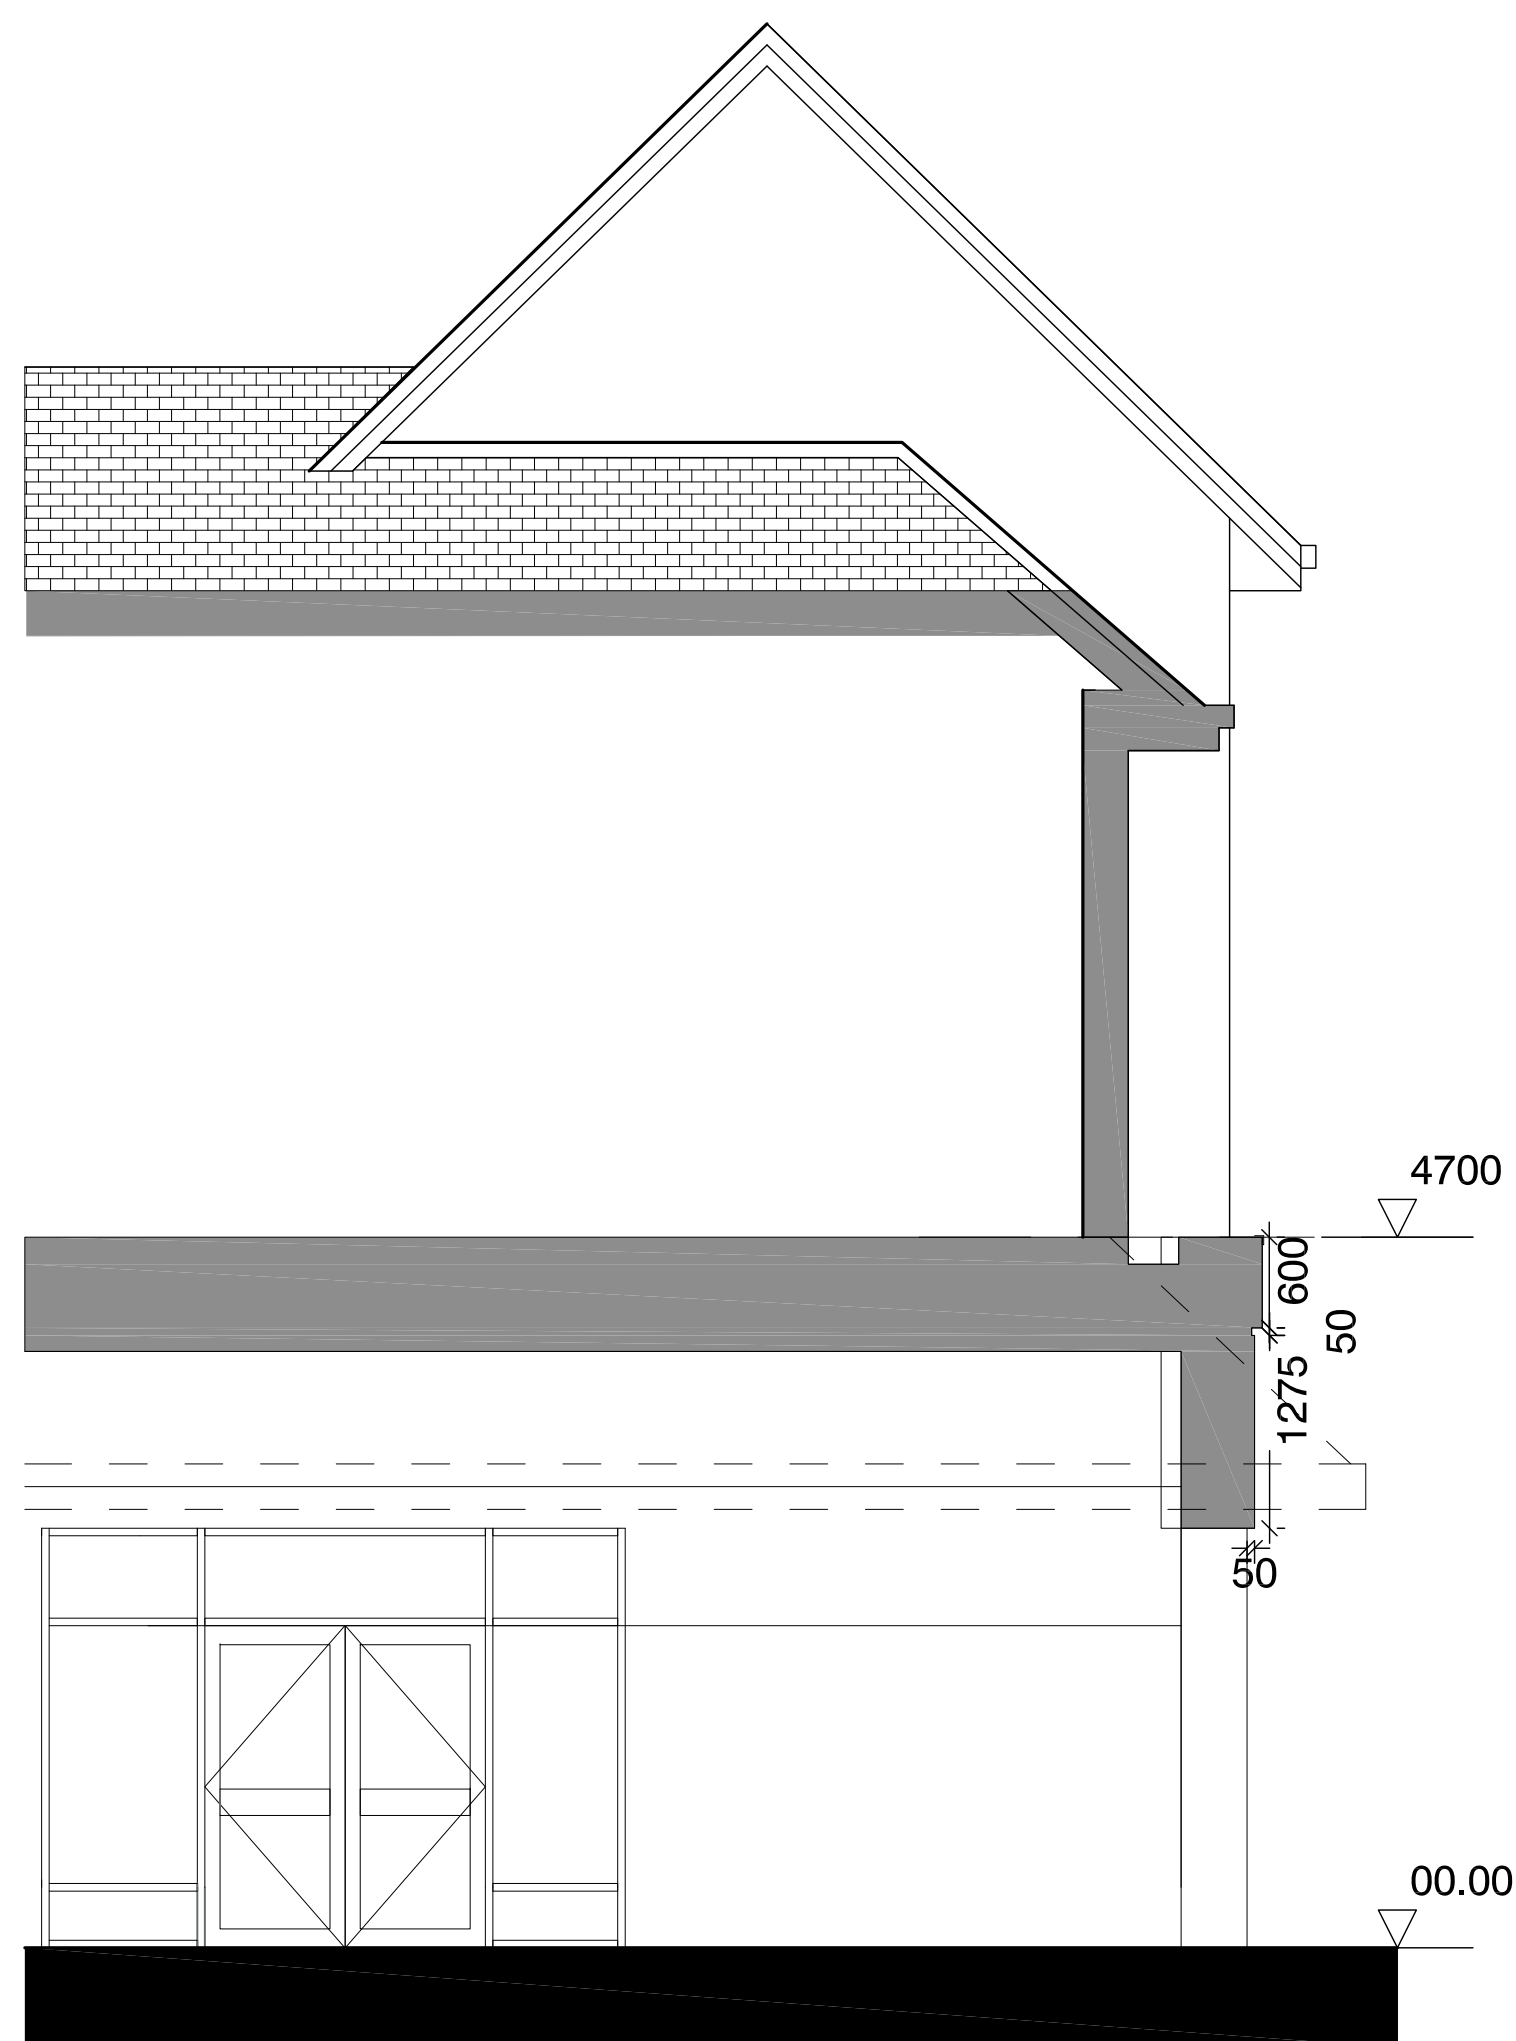


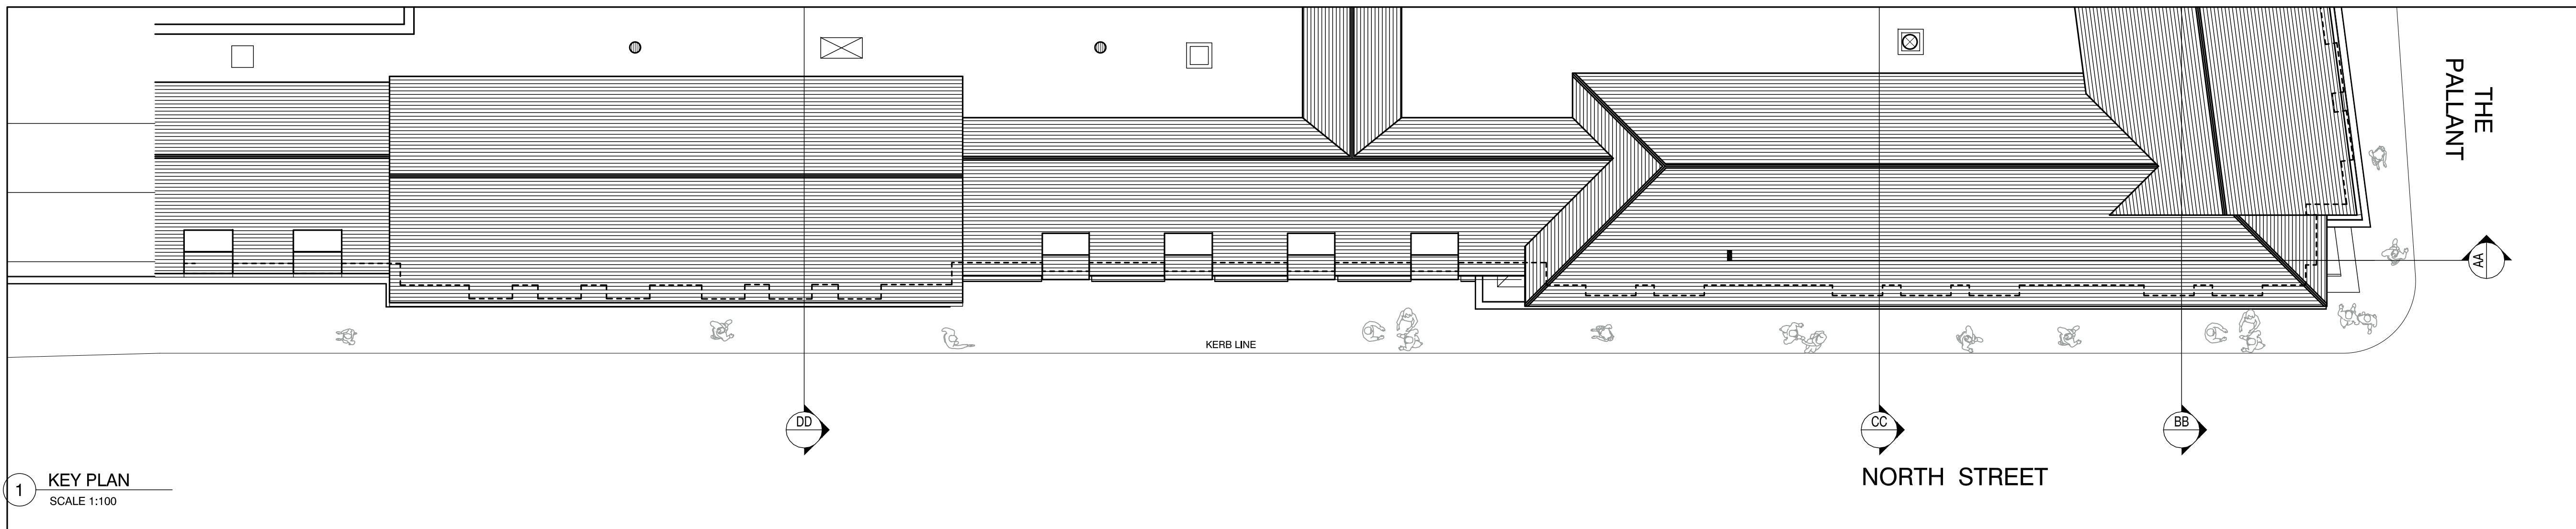


AA SECTION AA
SCALE 1:50

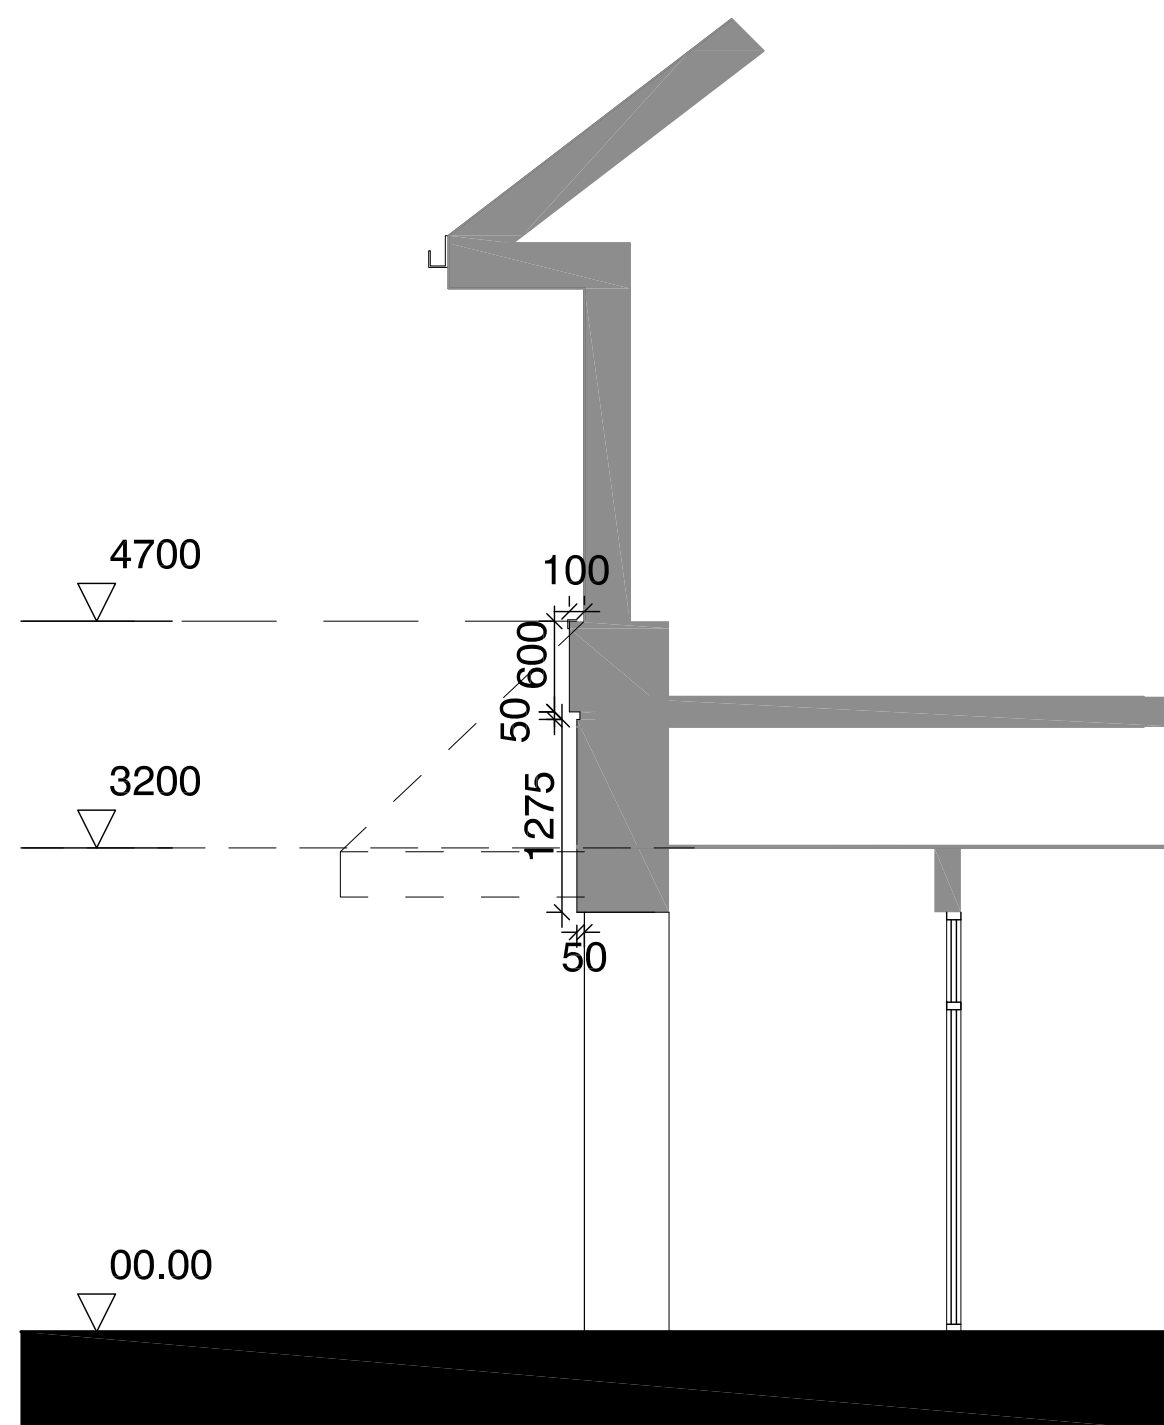

BB SECTION BB
SCALE 1:50

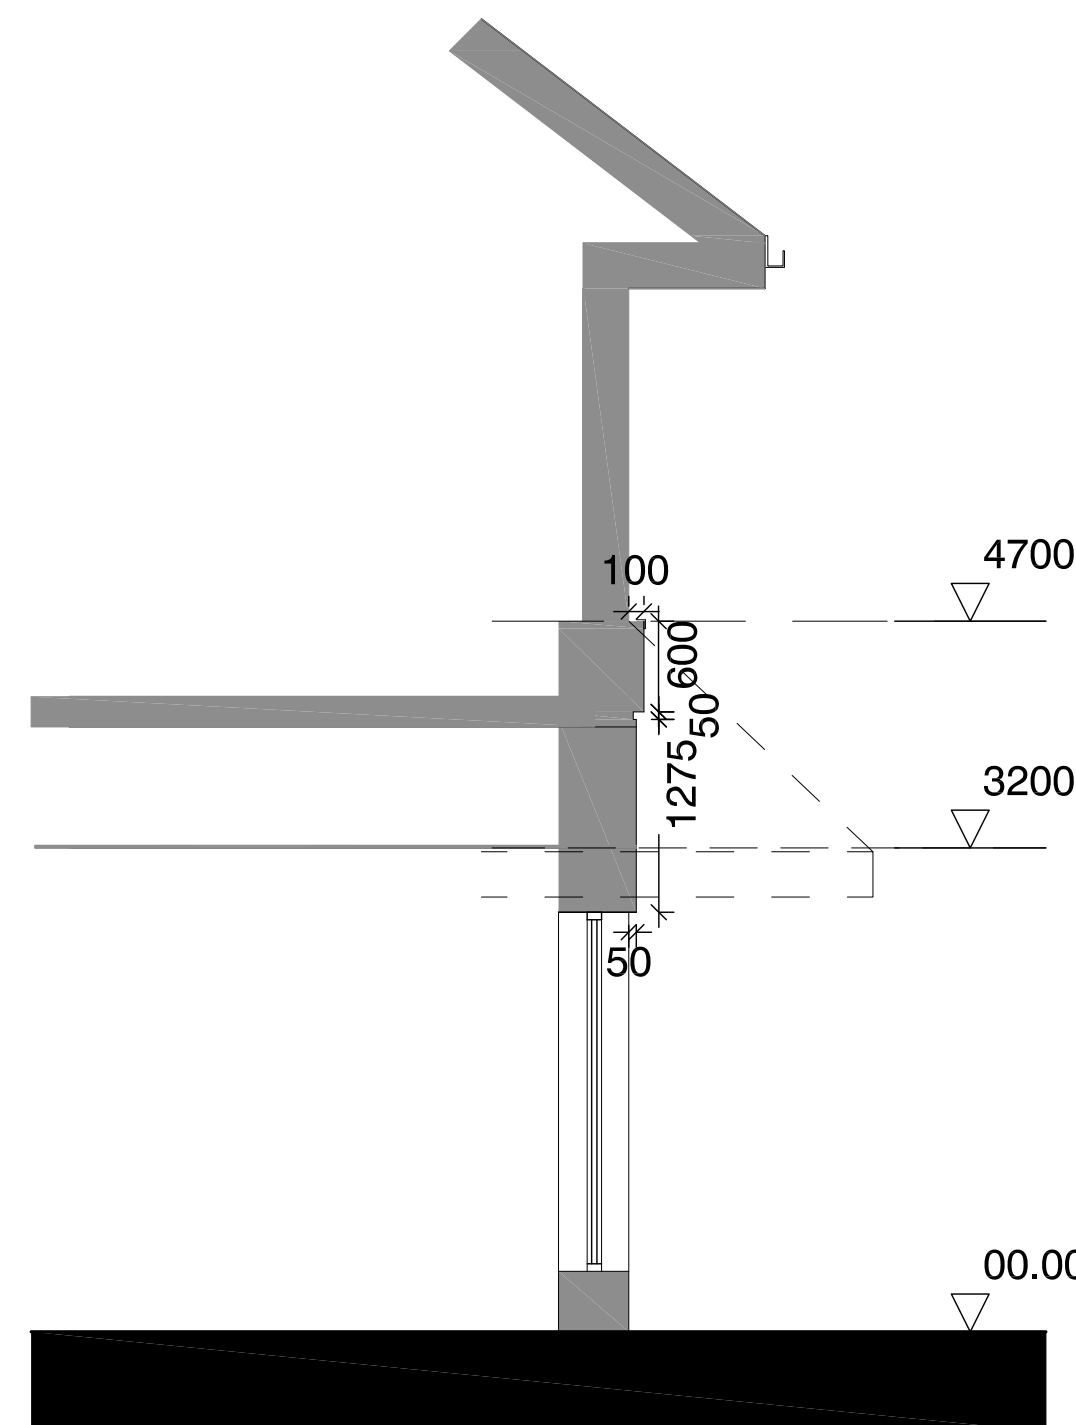

SECTION CC
SCALE 1:50

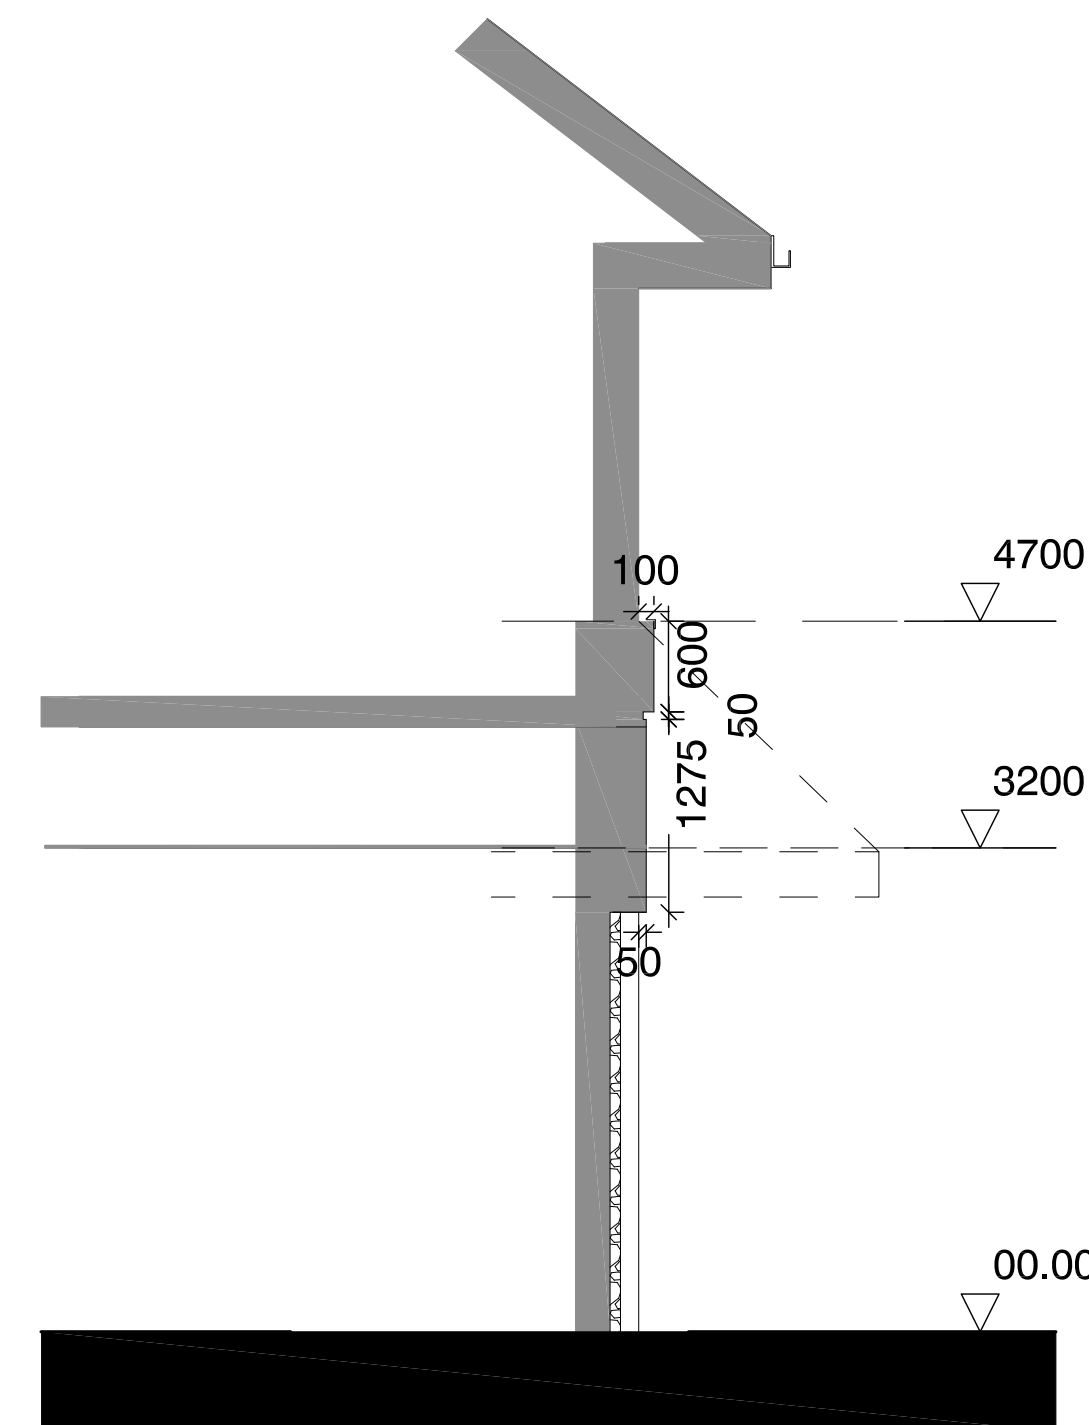

DD SECTION DD
SCALE 1:50

REV: A BY: SL CHK: HG DATE: 19.04.1
DRAWING UPDATED FOLLOWING COMMENTS
FROM PLANNERS

TITLE:
SECTIONS
PROPOSED

XREFS USED IN THIS DRAWING:

INFORMATION

B+R ARCHITECTS

Suncourt House 18-26 Essex Road London N1 8LJ
T 020 3227 0800 E design@bandr-arch.com
www.bandr-arch.com