


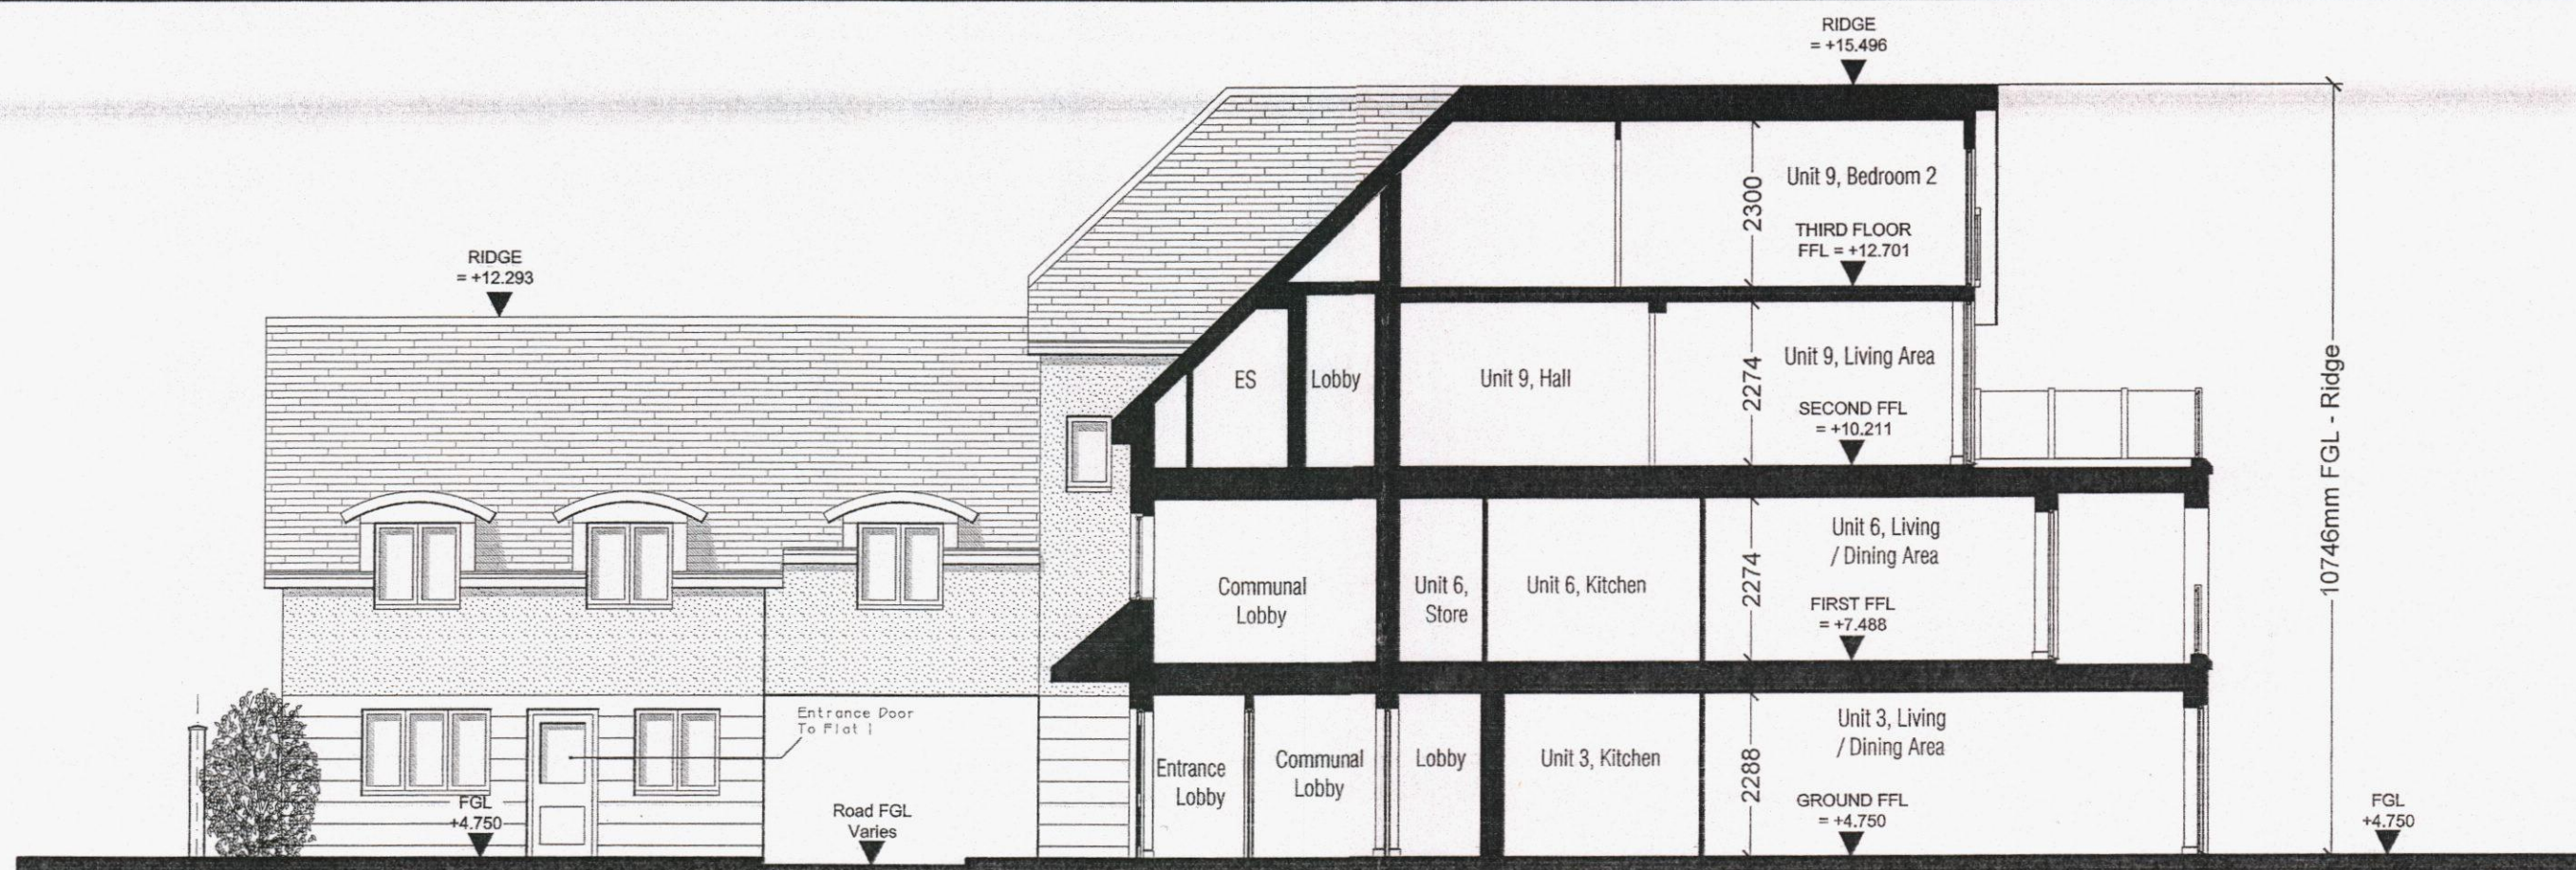

Proposed Site Section @ 1:100 Scale

C - JAT 4.10.13 Section Re-drawn
 B - JAT 22.07.10 Dormer Detail Modified
 A - JAT 2.07.10 Scheme Revised To Planning Department Comments

GRAHAM ASH ARCHITECTS
 CHARTERED ARCHITECTS TOWN PLANNING CONSULTANTS
 18A MARKET PLACE, ROMSEY, HAMPSHIRE. SO51 8NA.
 TELEPHONE 01794 518706 FAX 01794 511034
 EMAIL: ASHPLAN@AOL.COM
 WEBSITE: WWW.GrahamAshArchitects.com

CLIENT: **Mr K Boothroyde**

PROJECT: **Hayling Bay Hotel
 50 Webb Lane
 Hayling Island**

TITLE: **Proposed Section**

DESIGNED BY GAA	DATE 30/7/09	DRWN / DTALD BY: JAT
SCALE 1:100	PLOTTED 4/10/13	REV. C

PURPOSE OF ISSUE:
☐ information ☒ approval ☐ tender ☐ construction

DWG. NO. **03:034:27**

