



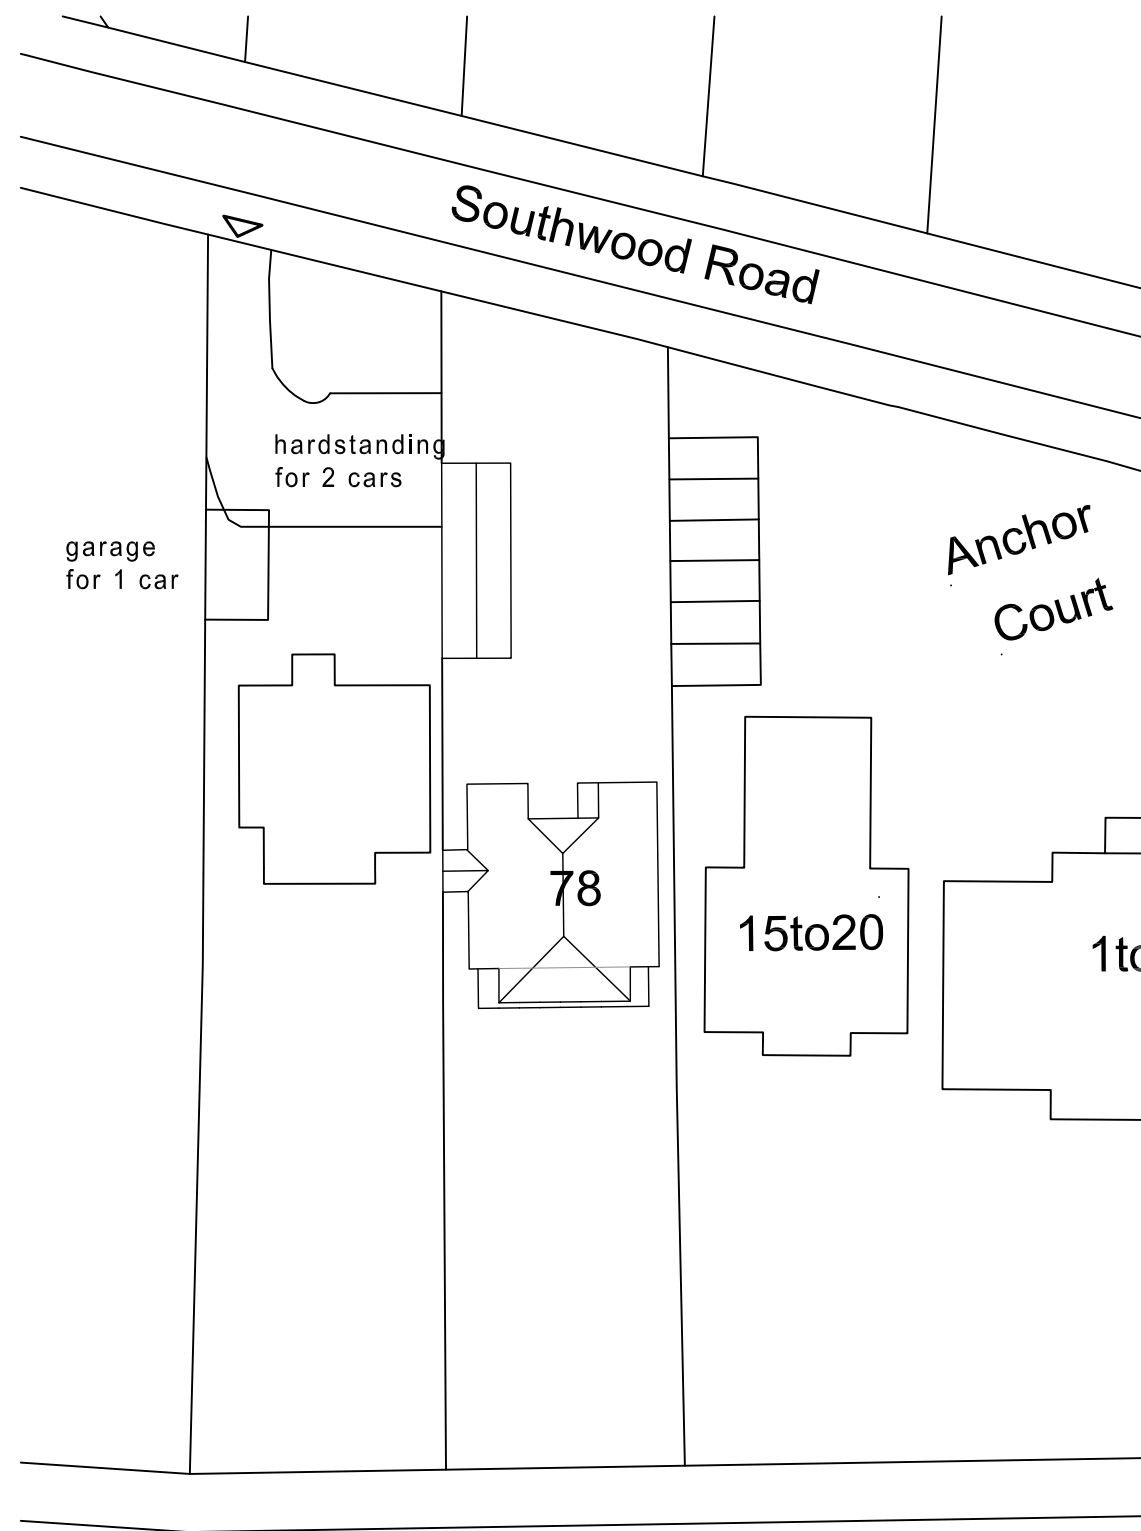

parking plan as existing

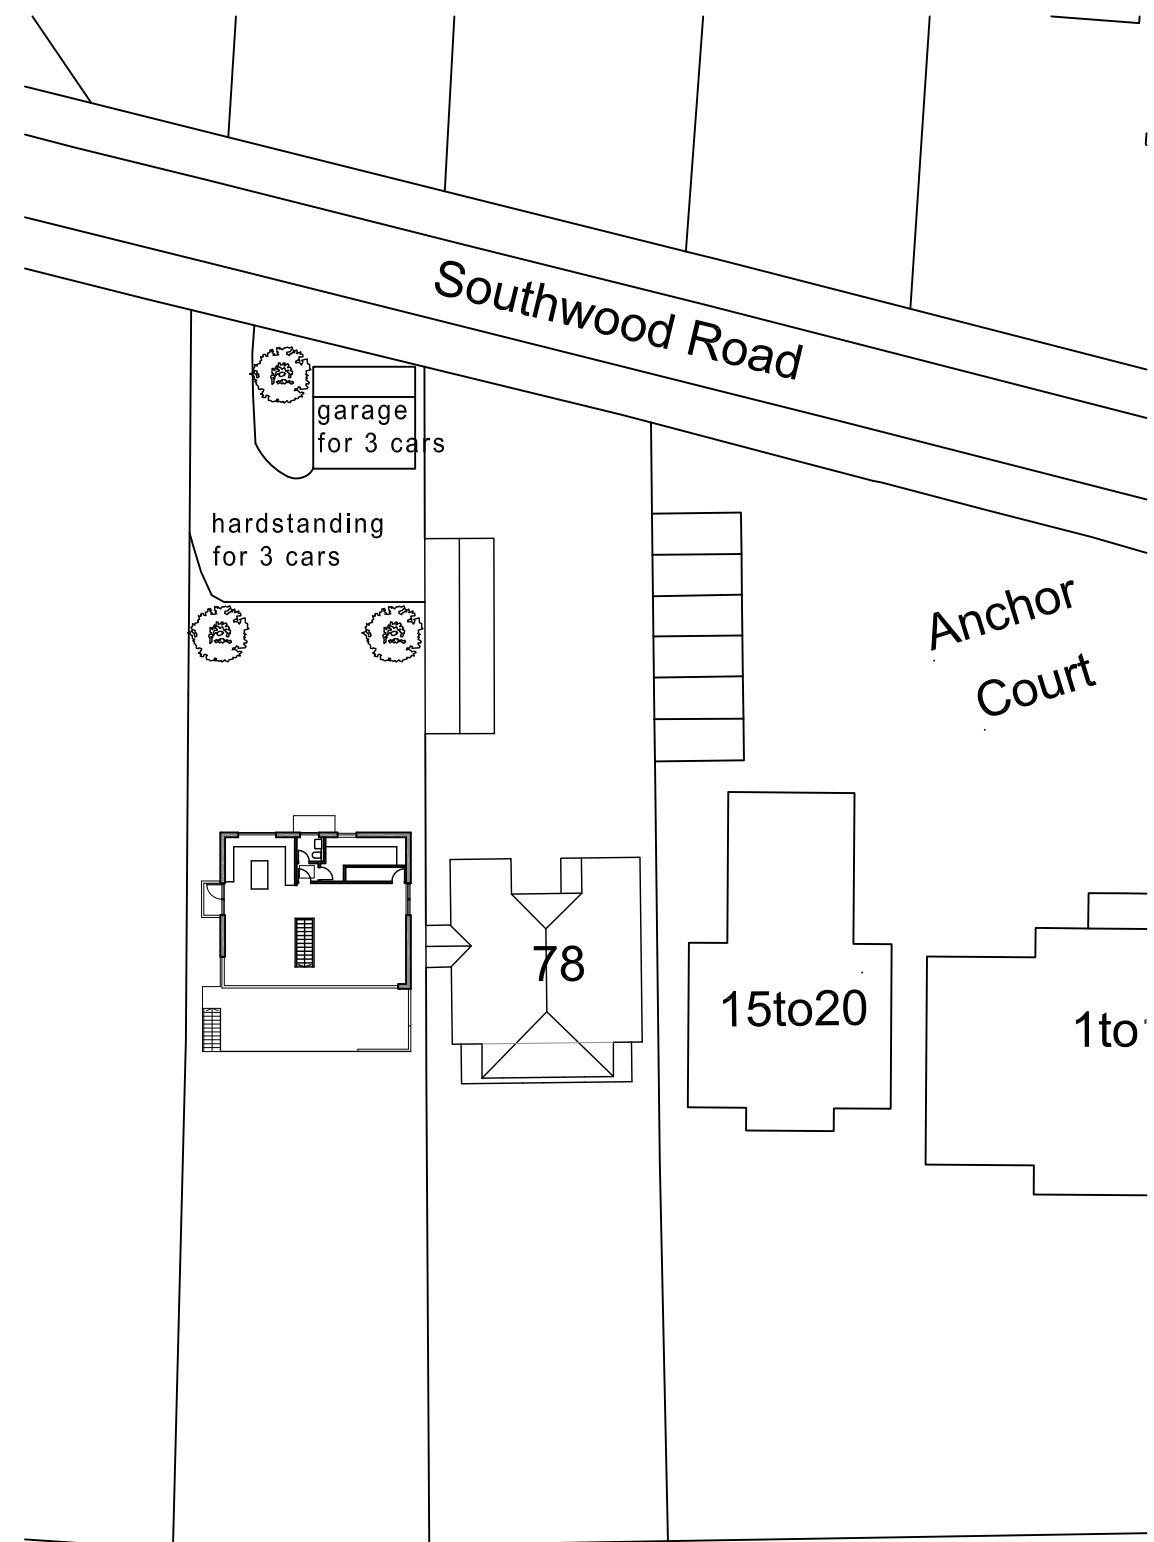

parking plan as PROPOSED

REVISIONS

planning application

*gordon curtis architects*

Moor Court Glenmore Road LONDON NW3 4DE

tel 020 7586 6065

mail@gordoncurtis.com

project: 76 Southwood Road Hayling Island PO11 9QF

drawing: CAR PARKING PLAN

date: June 2013 scale: 1:500 @A3 dwg no: 1308 / PP