






REAR ELEVATION

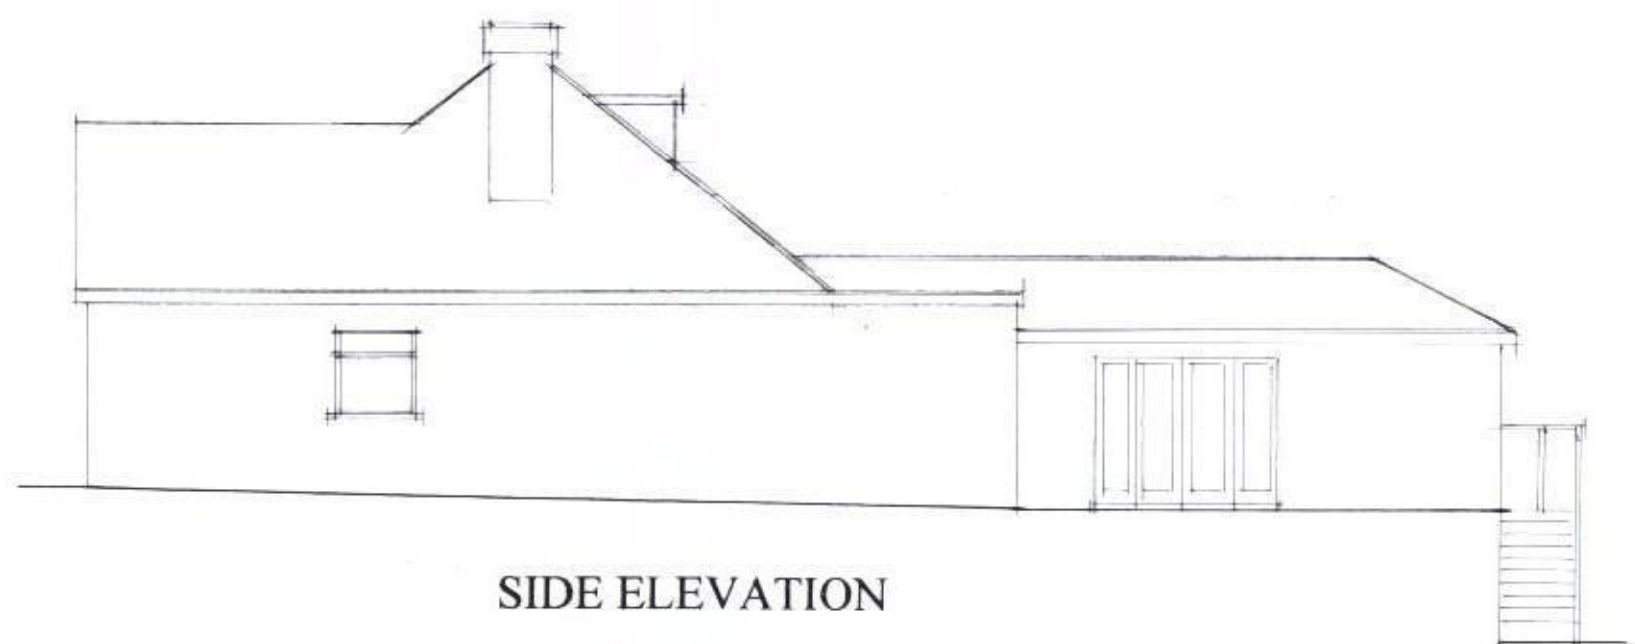

SIDE ELEVATION

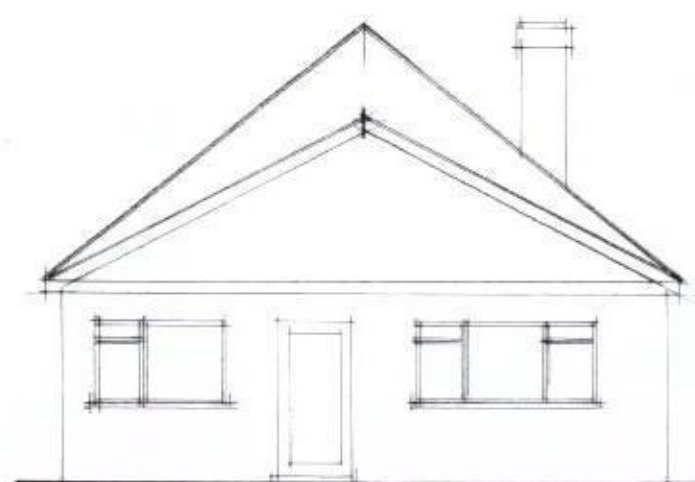

FRONT ELEVATION

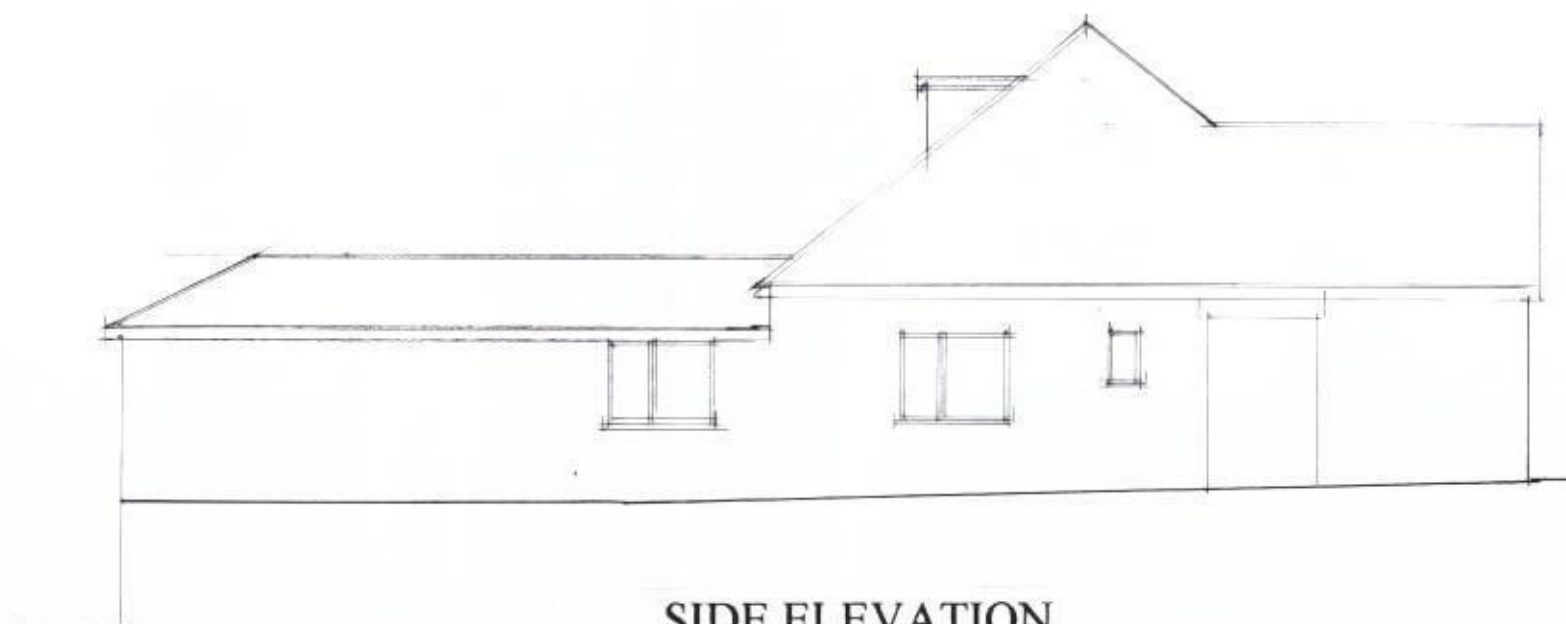

SIDE ELEVATION

Barrie K Lawrence

BUILDING DESIGN CONSULTANT

Tel: 02392502714

e-mail: blawrence@btinternet.com

Project: ROOF ALTERATIONS.

**Address: 37 AVONDALE ROAD,
WATERLOOVILLE.**

Title: EXISTING ELEVATIONS,

Scales: 1:50 1:100 Date: 16/4/13

Plan No: /4/3/

This plan is not a specification of work and is only for the purpose of gaining local authority approvals. Do not scale from this plan except for Building Regulation and Town Planning purposes. All levels and dimensions on site are to superseded those shown or stated on plans.