
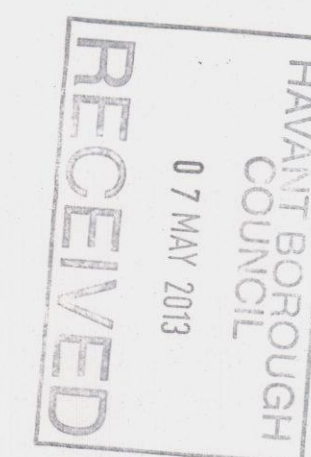
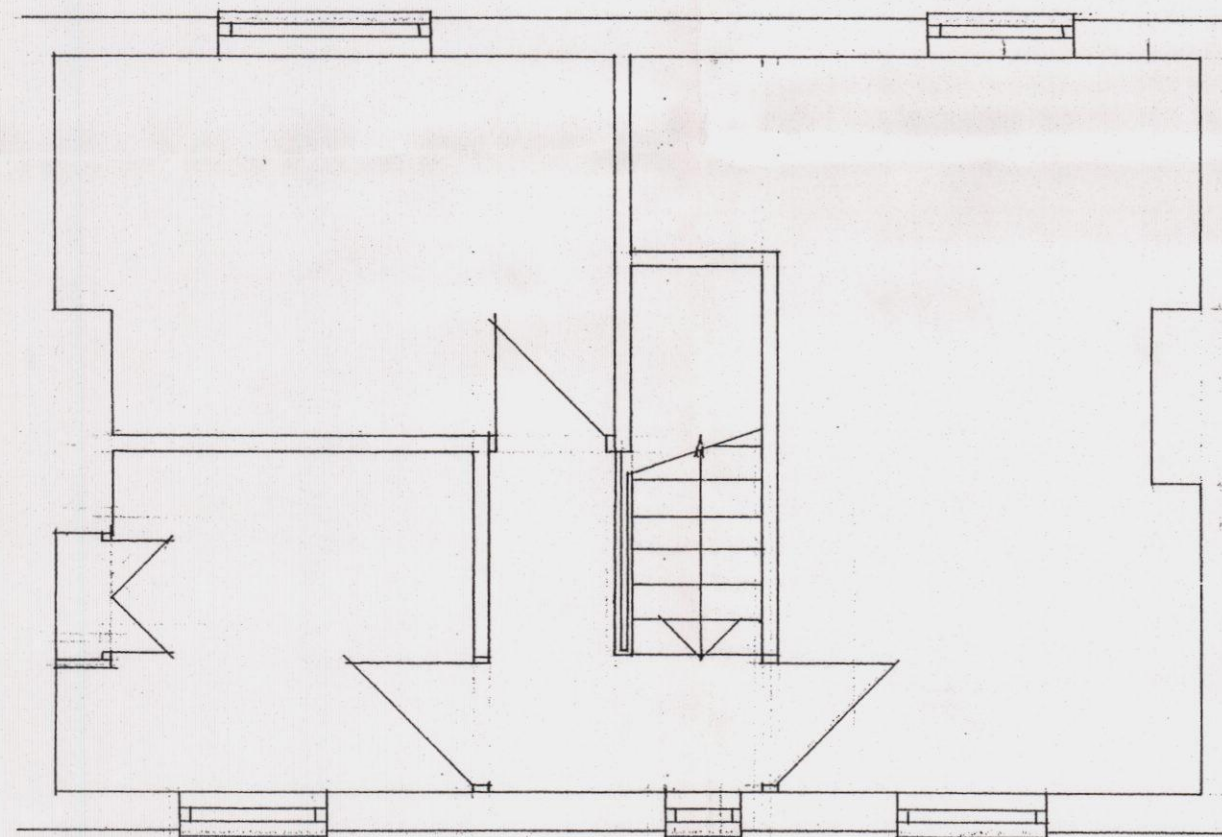
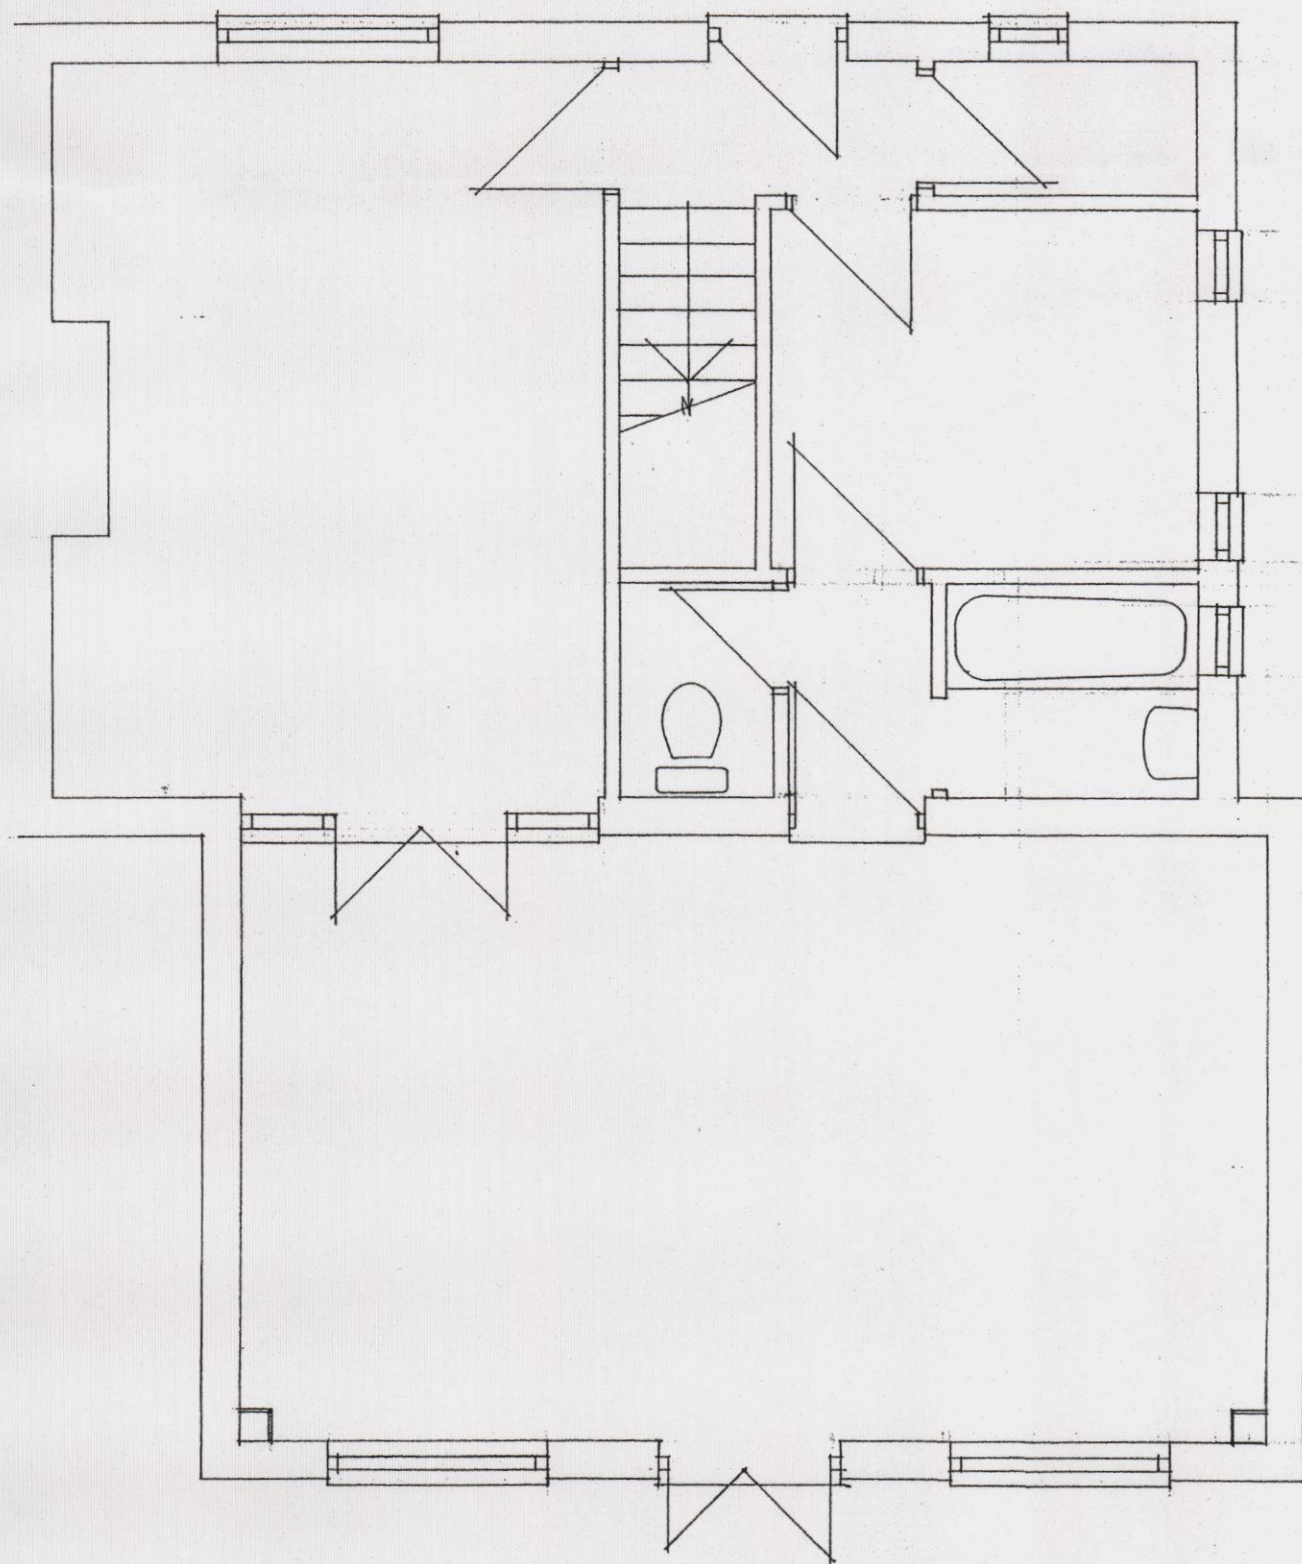


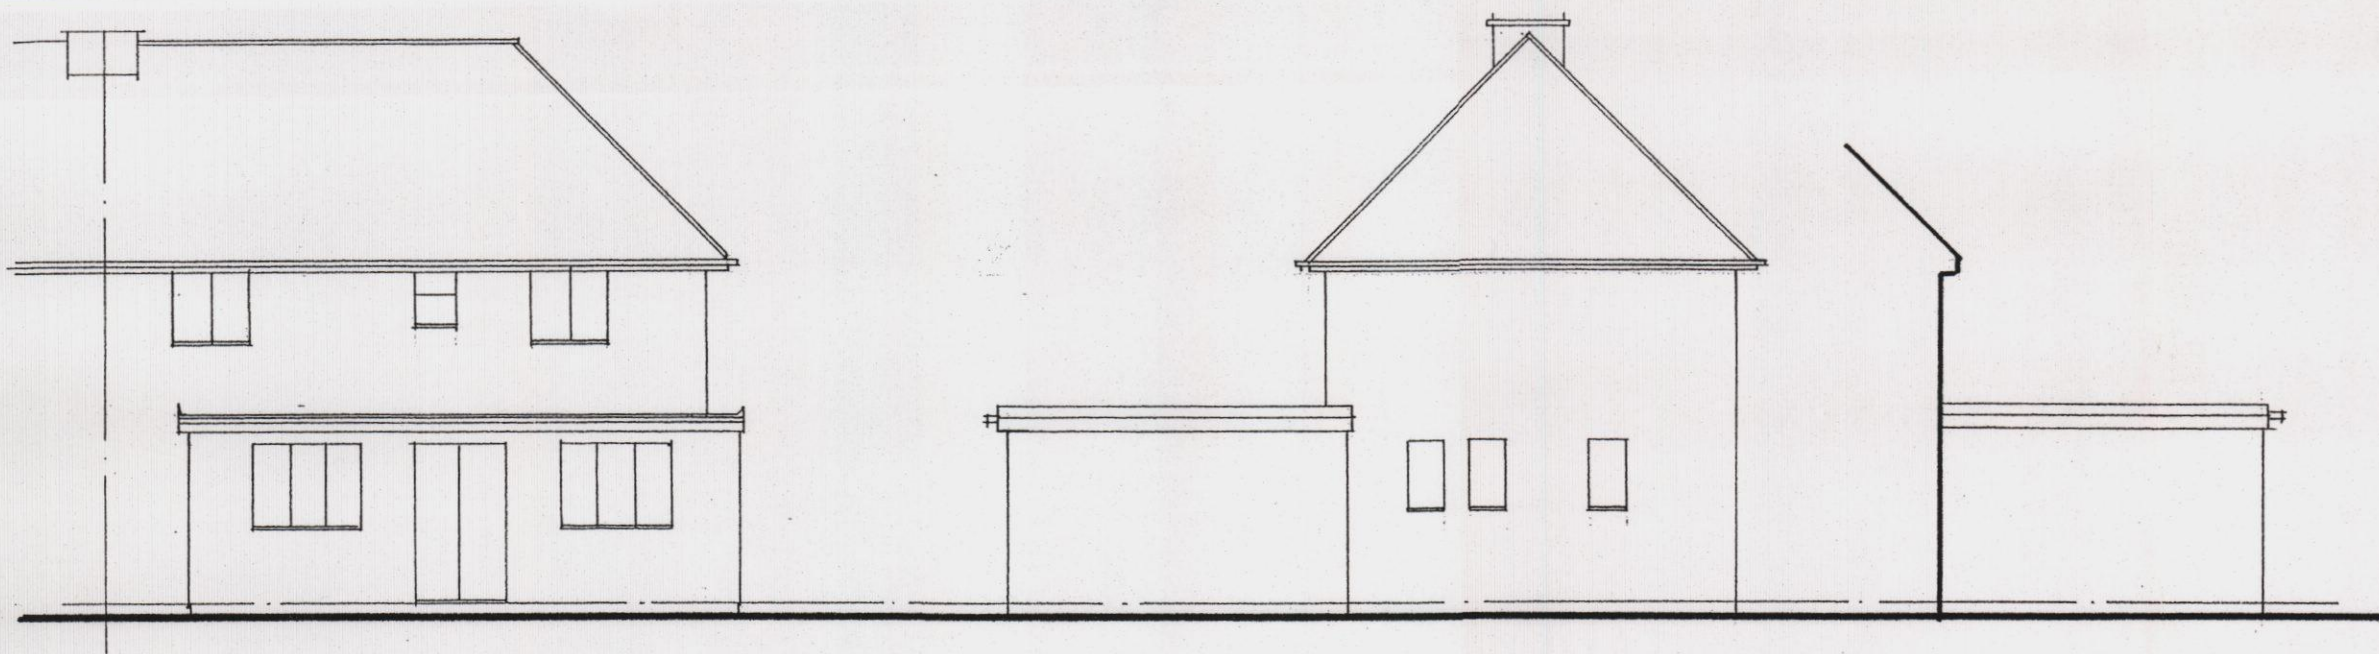

DEREK TREAGUS ASSOCIATES
 ARCHITECTURAL SERVICES
 No 3 The Townhouse, 20 Nelson Road, Southsea, HANTS PO5 2AS
 Tel 07956 624094
 derek.treagus@ntlworld.com

Project **FIRST FLOOR
 REAR EXTENSION TO
 21 FOREST END,
 WATERLOOVILLE,
 HAMPSHIRE.**

Client **Mr L Bolt**

Title **PLANNING DRAWING-EXISTING**

Date	Drawn	Scale
Apr 2013	DT	1:50, 1:100, 1:1250